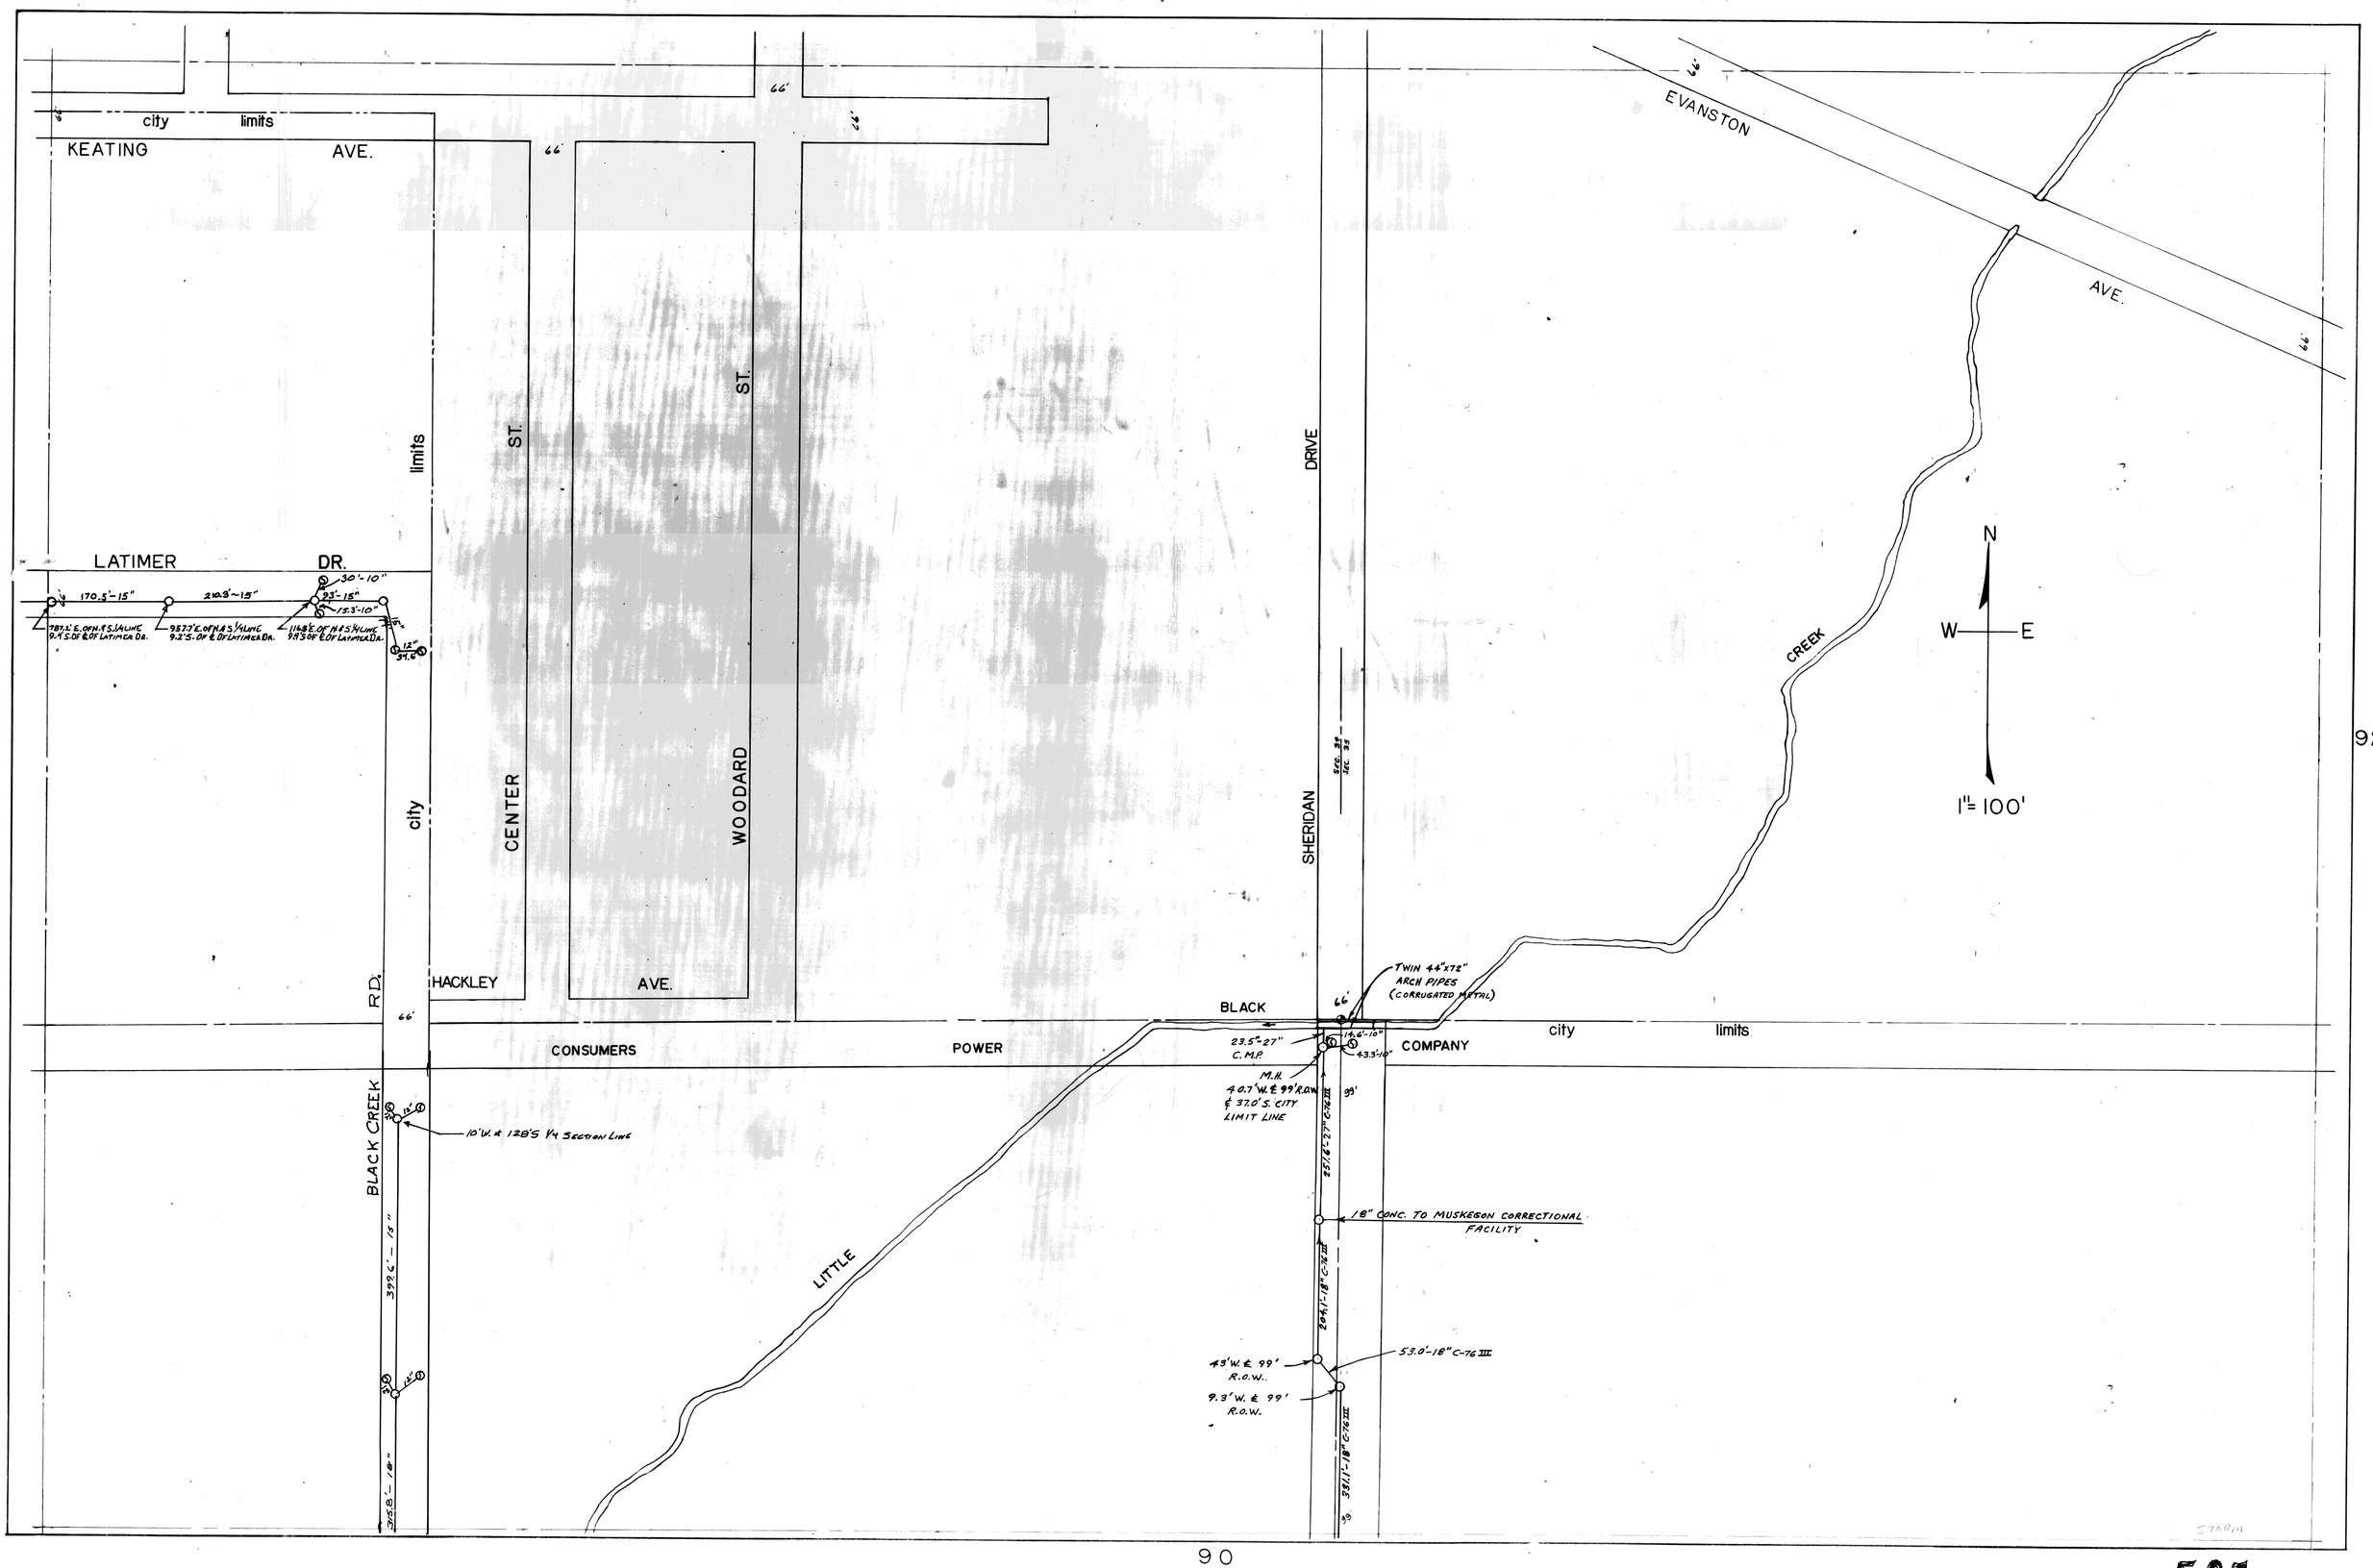

city limits
KEATING AVE.
LATIMER DR.
city limits
CENTER ST.
WOODARD ST.
HACKLEY AVE.
BLACK CREEK RD.
CONSUMERS POWER COMPANY
BLACK
LITTLE
SHERIDAN DRIVE
EVANSTON AVE.
CREEK
city limits
N
W
E
1"= 100'
TWIN 44"x72" ARCH PIPES (CORRUGATED METAL)
23.5'-27" C.M.P.
M.H. 40.7'W. & 99' R.O.W. & 37.0'S. CITY LIMIT LINE
18" CONC. TO MUSKEGON CORRECTIONAL FACILITY
53.0'-18" C-76 III
43'W. & 99' R.O.W.
9.3'W. & 99' R.O.W.
10'W. & 128'S 1/4 SECTION LINE


58

92

90

58A