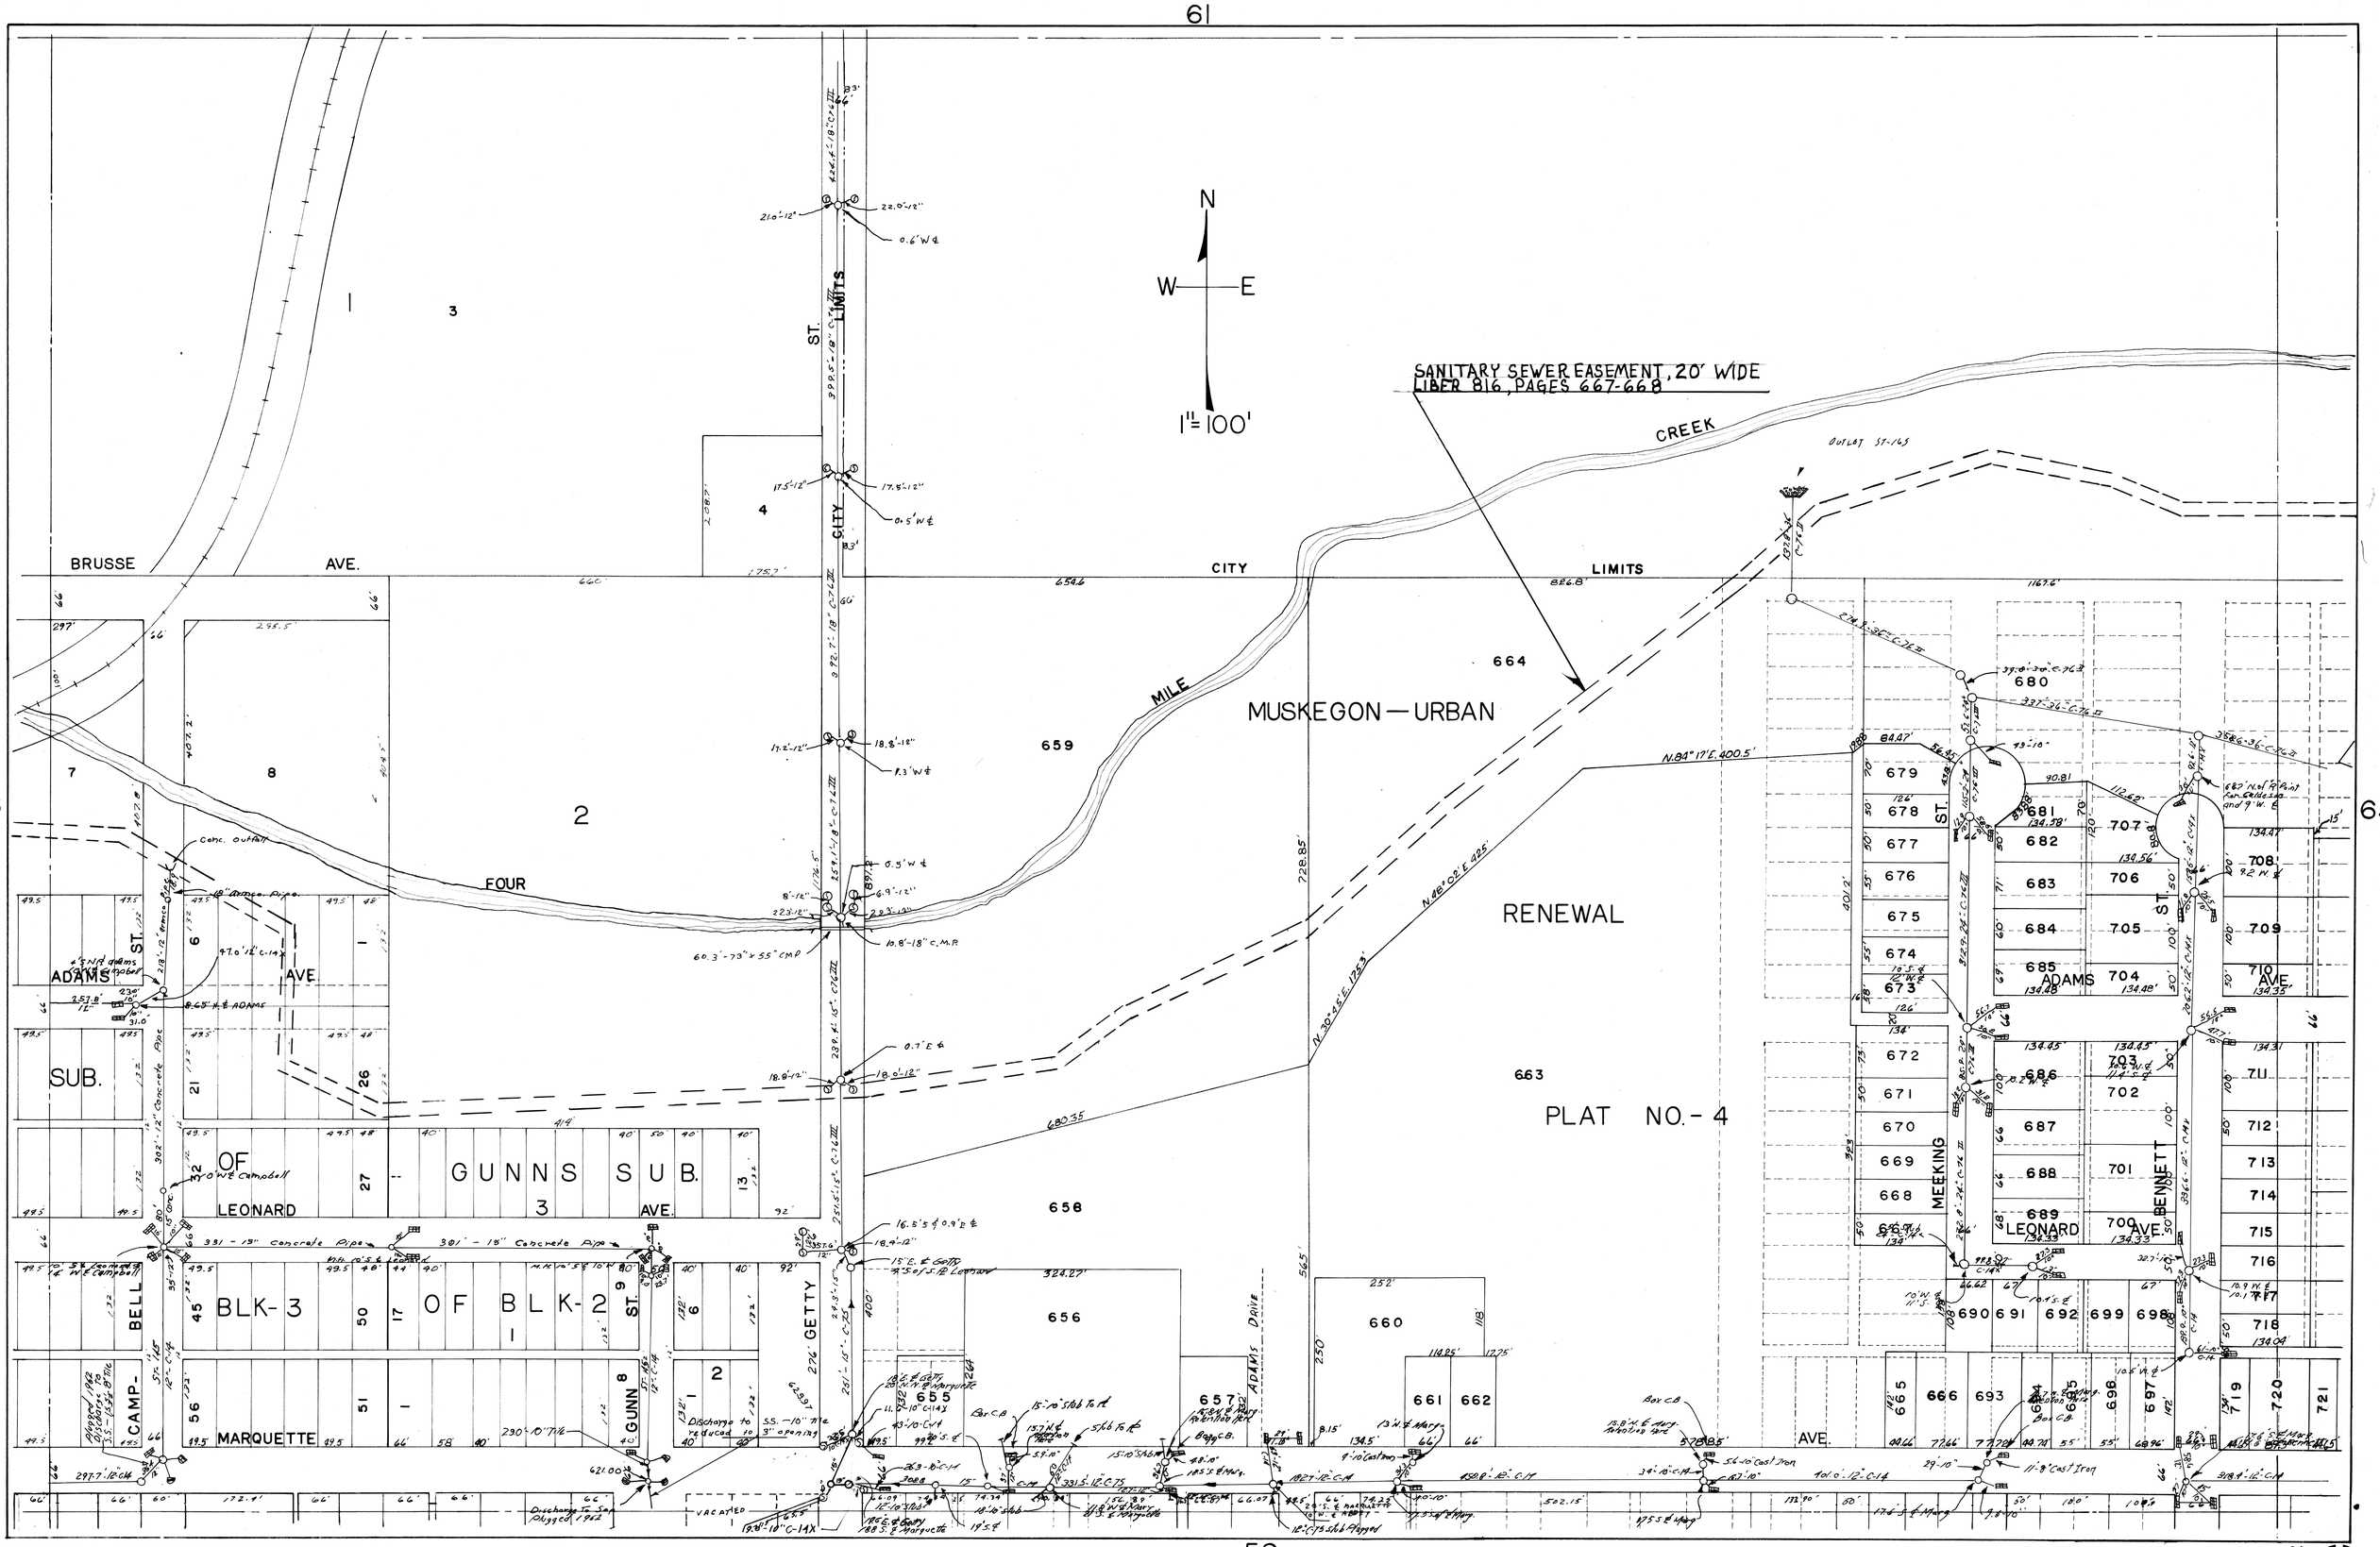
N
W
E
1" = 100'
SANITARY SEWER EASEMENT, 20' WIDE
LIBER 816, PAGES 667-668
CREEK
MILE
FOUR
MUSKEGON — URBAN
RENEWAL
PLAT NO. - 4
BRUSSE
AVE.
CITY
LIMITS
ST.
ADAMS
AVE.
SUB.
OF
GUNNS SUB.
LEONARD
AVE.
BLK-3
OF BLK-2
CAMP-
BELL
MARQUETTE
GETTY
GUNN
ST.
MEEKING
BENNETT
ADAMS DRIVE
AVE.
46
65
59
60