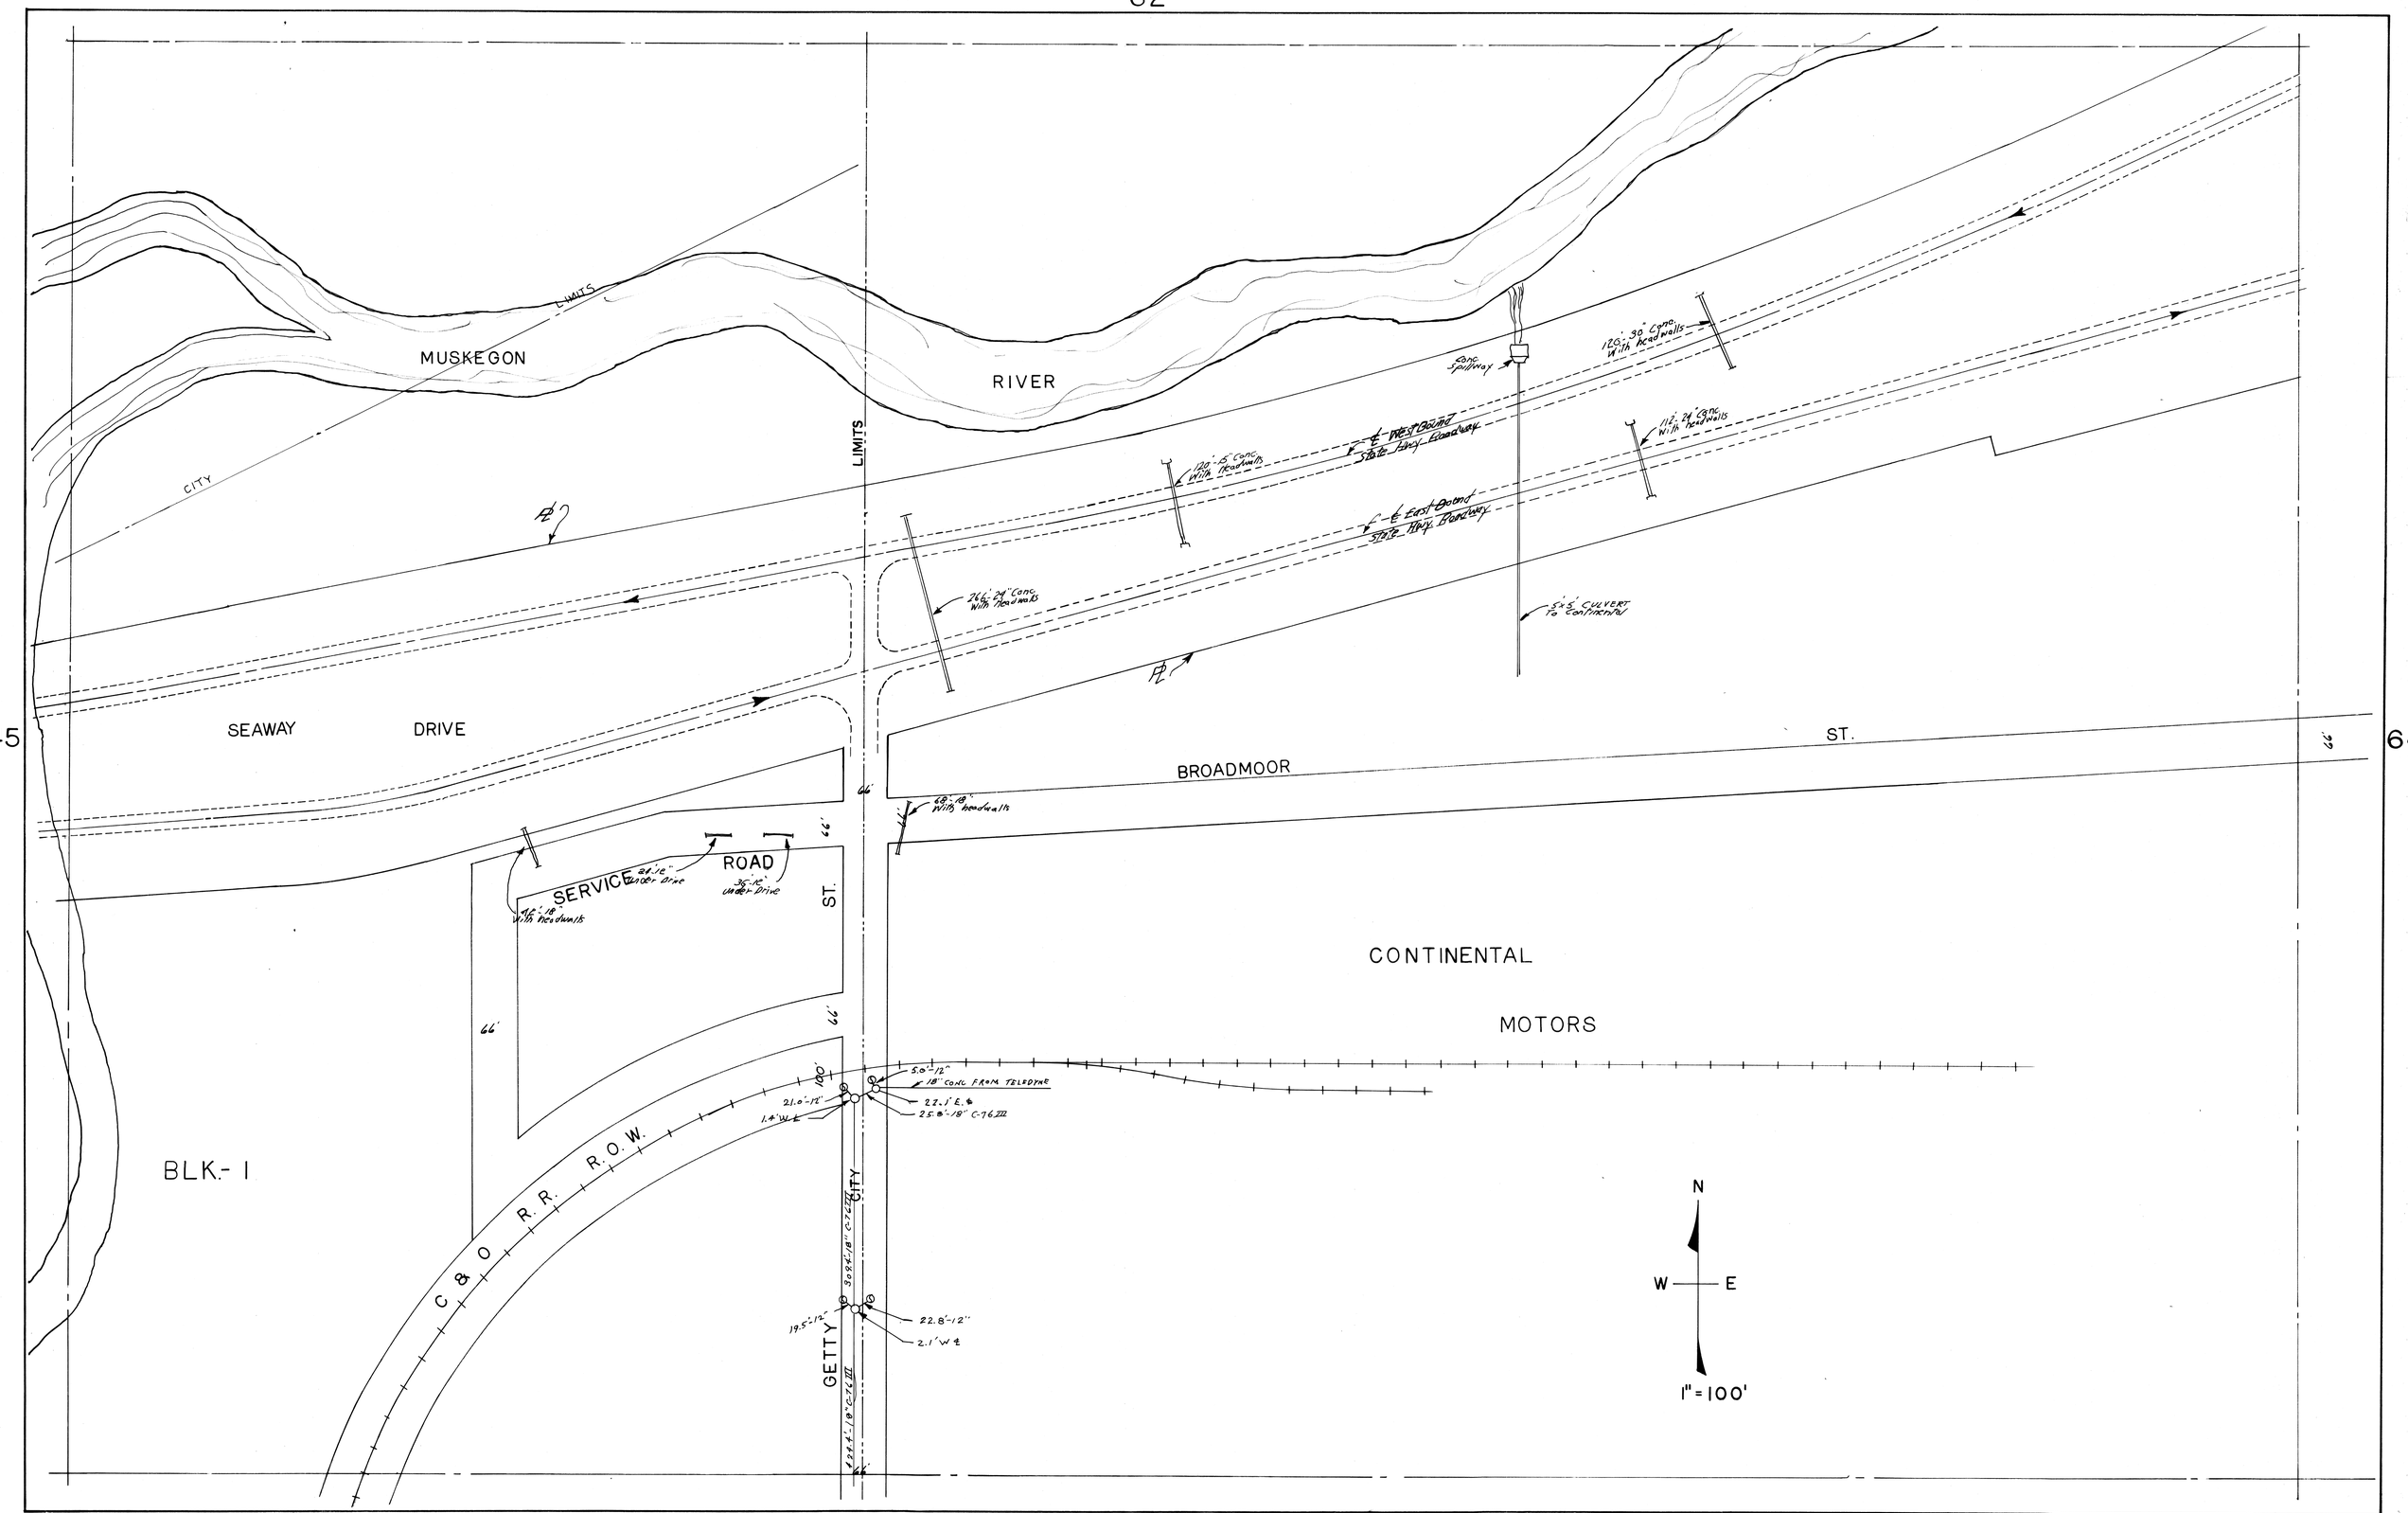
MUSKEGON
RIVER
CITY
LIMITS
LIMITS
SEAWAY
DRIVE
BROADMOOR
ST.
SERVICE
ROAD
ST.
CONTINENTAL
MOTORS
BLK.- I
C & O R.R. R.O.W.
GETTY
CITY
℄ West Bound State Hwy Roadway
℄ East Bound State Hwy Roadway
Spillway
120'-30" Conc. With headwalls
112'-24" Conc. With headwalls
129'-15" Conc. With headwalls
266'-24" Conc. With headwalls
5'x5' CULVERT To Continental
48'-18" With headwalls
48'-18" With headwalls
24'-18" Under Drive
36'-18" Under Drive
5.0'-12"
18" CONC FROM TELEDYNE
22.1' E.
25.8'-18" C-76,III
21.0'-12"
1.4' W ℄
19.5'-12"
22.8'-12"
2.1' W ℄
N
W
E
1" = 100'