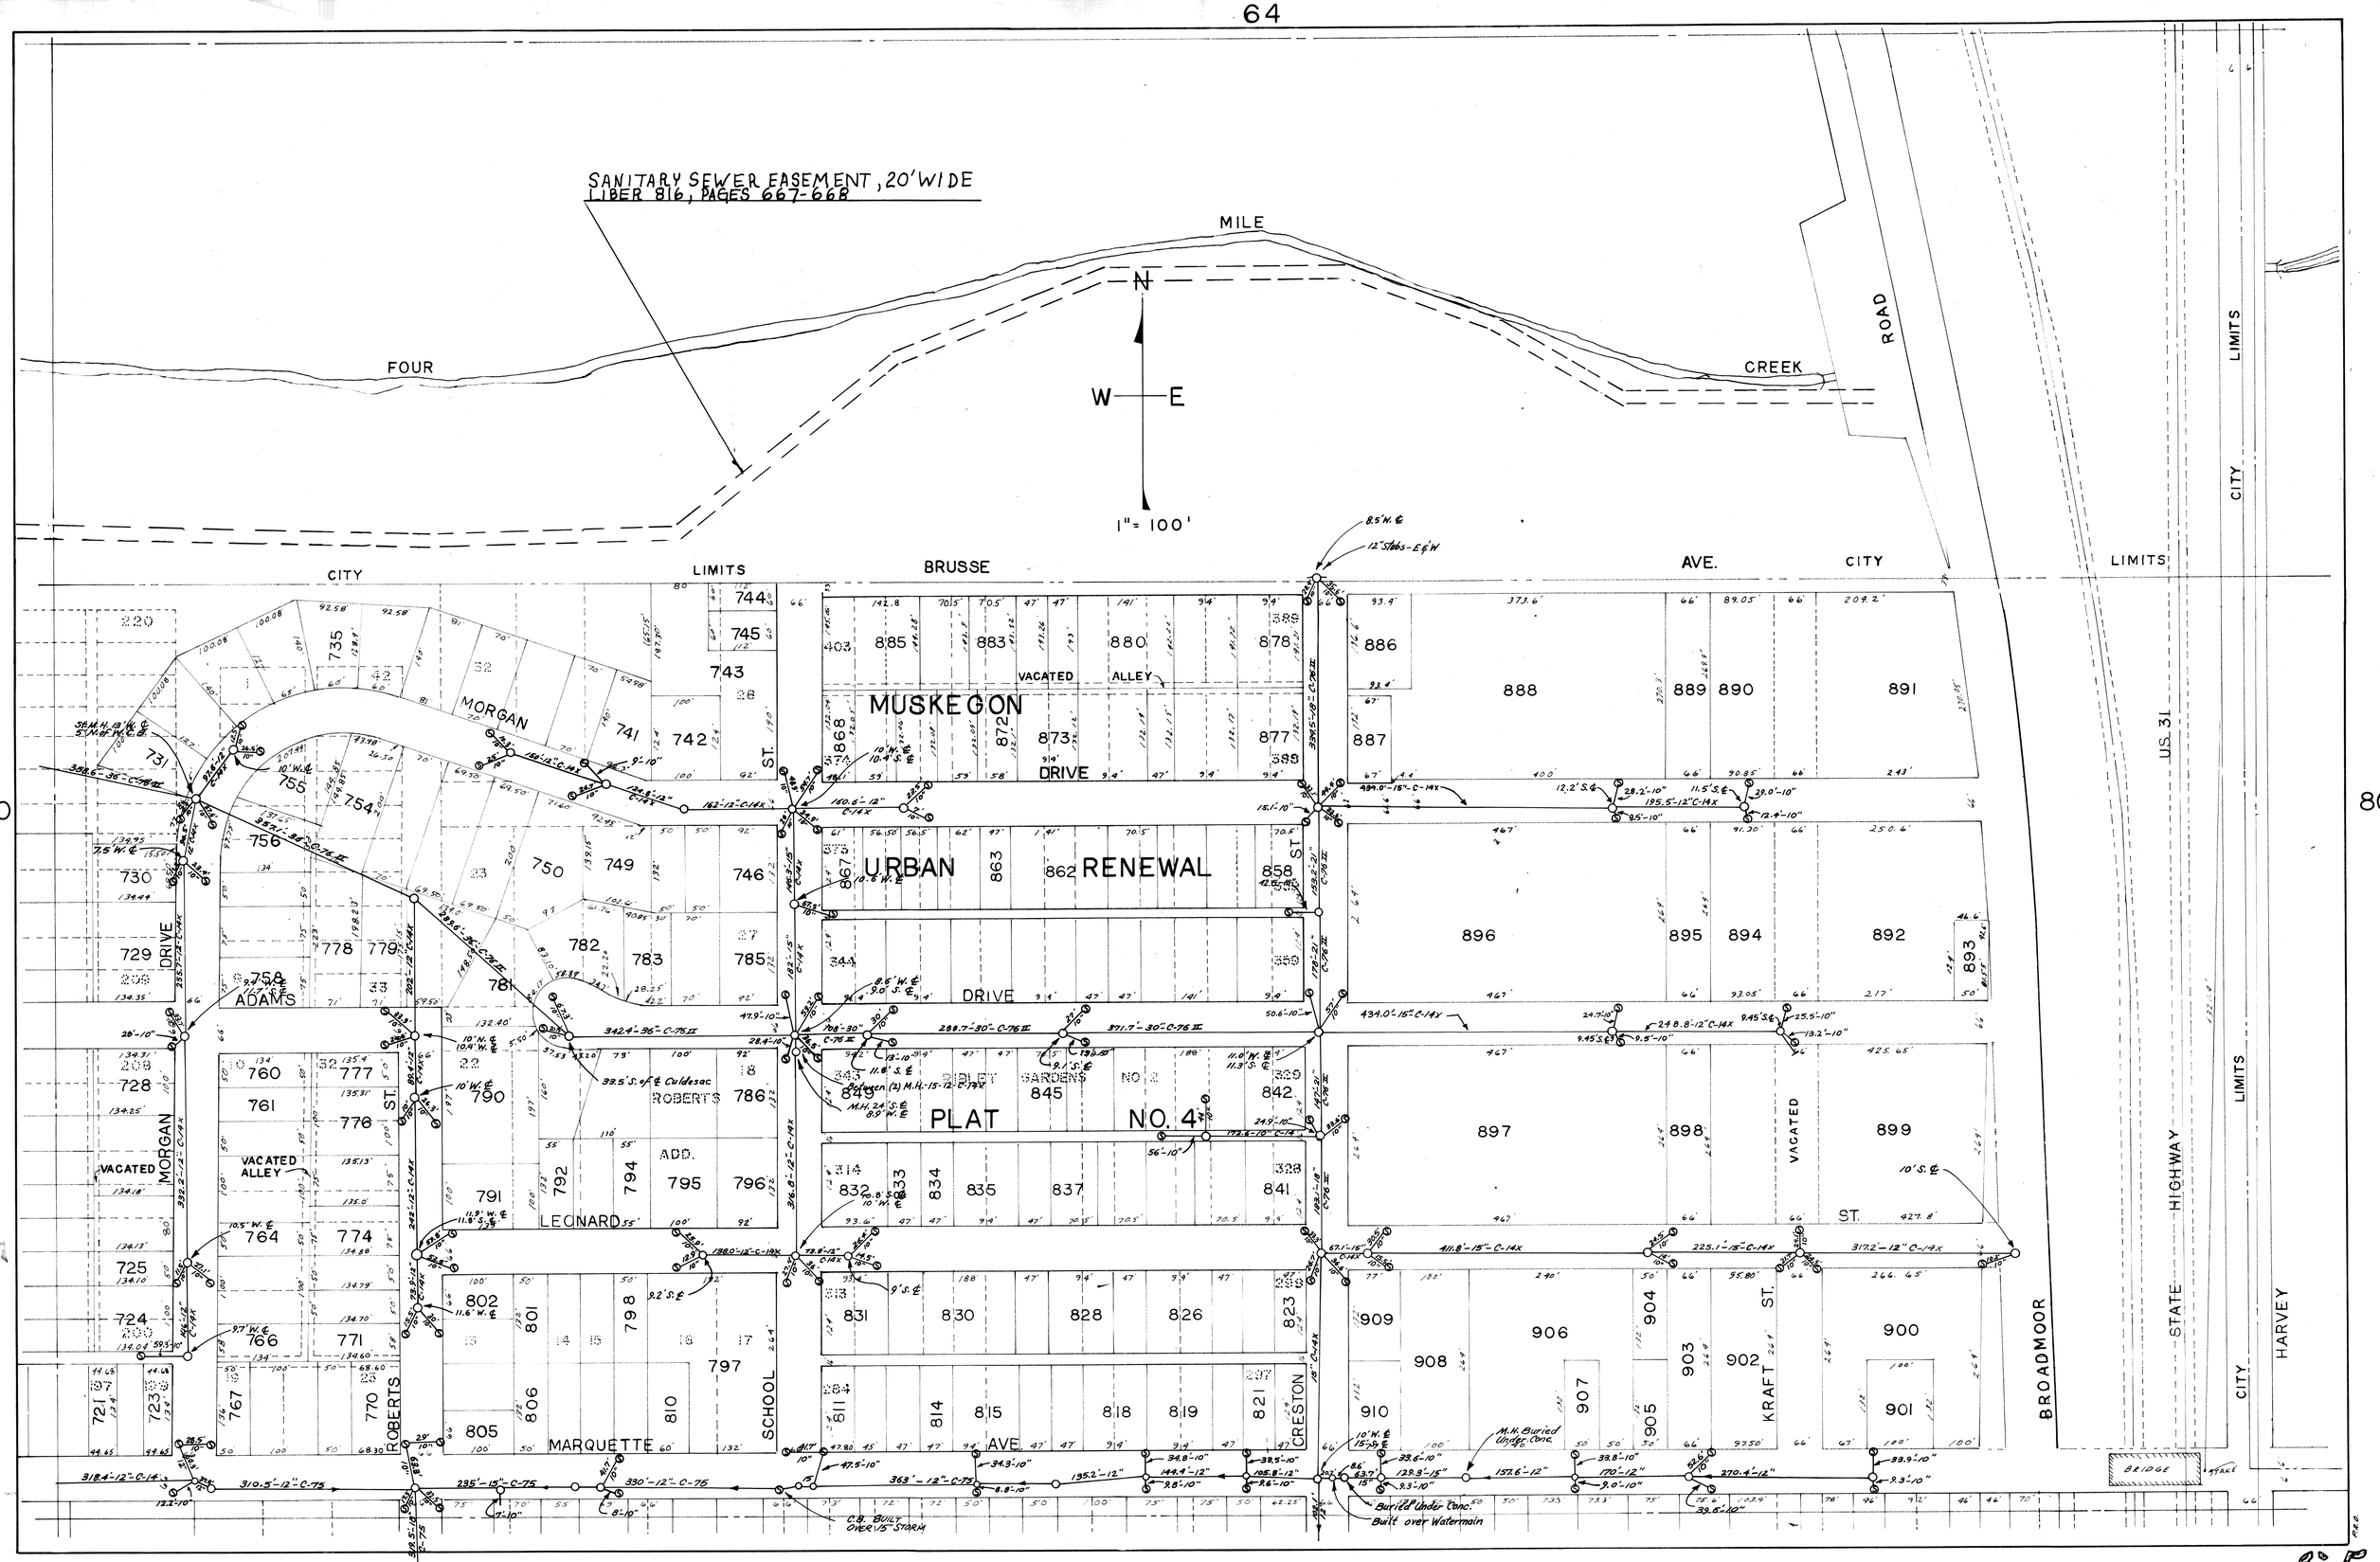
SANITARY SEWER EASEMENT, 20' WIDE
LIBER 816, PAGES 667-668
MILE
FOUR
CREEK
ROAD
N
W
E
1" = 100'
CITY
LIMITS
BRUSSE
AVE.
MUSKEGON
DRIVE
VACATED
ALLEY
MORGAN
URBAN
RENEWAL
PLAT
NO. 4
ADAMS
ROBERTS
ADD.
LEONARD
MARQUETTE
AVE.
SCHOOL
CRESTON
KRAFT
ST.
BROADMOOR
US 31
STATE
HIGHWAY
HARVEY
BRIDGE
Buried Under Conc.
Built over Watermain
C.B. BUILT OVER 15" STORM