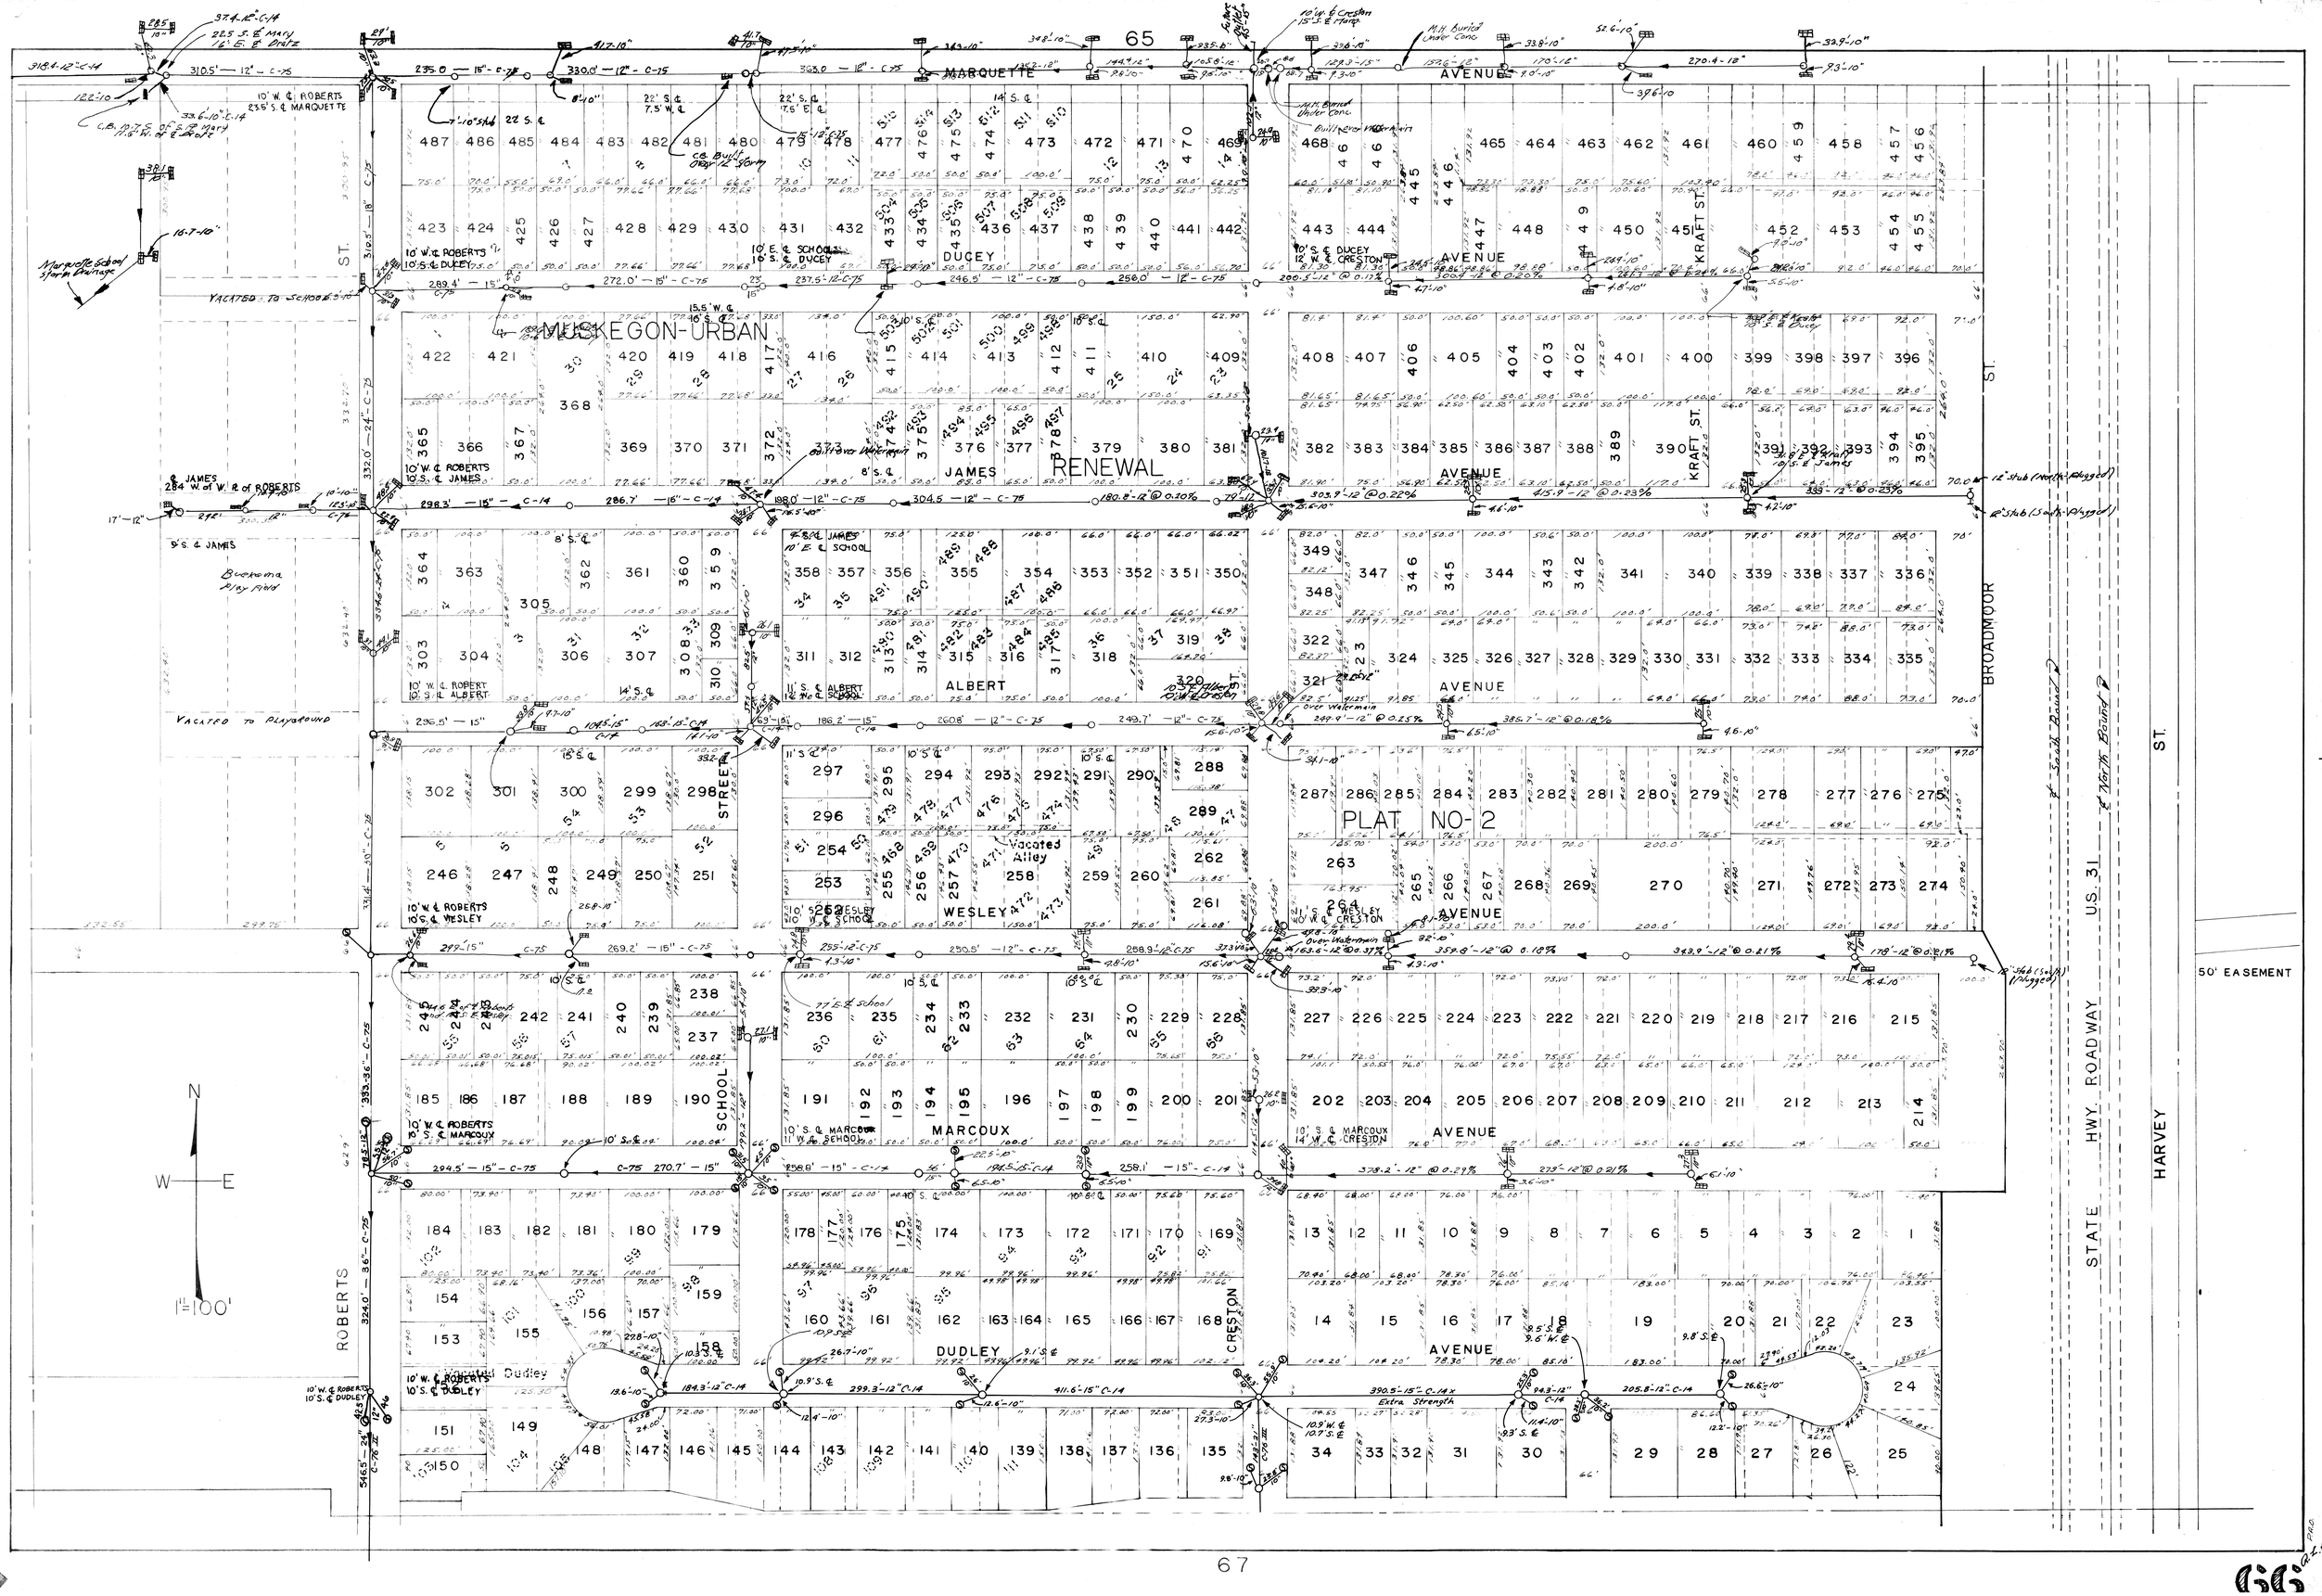

MUSKEGON-URBAN
RENEWAL
PLAT NO-2
MARQUETTE AVENUE
DUCEY AVENUE
JAMES AVENUE
ALBERT AVENUE
WESLEY AVENUE
MARCOUX AVENUE
DUDLEY AVENUE
CRESTON
KRAFT ST.
SCHOOL STREET
ROBERTS ST.
BROADMOOR ST.
HARVEY ST.
STATE HWY. ROADWAY U.S. 31
50' EASEMENT
Vacated Alley
Vacated to School
Vacated to Playground
Buckema Play Field
Marquette School Storm Drainage
N
W
E
1"=100'