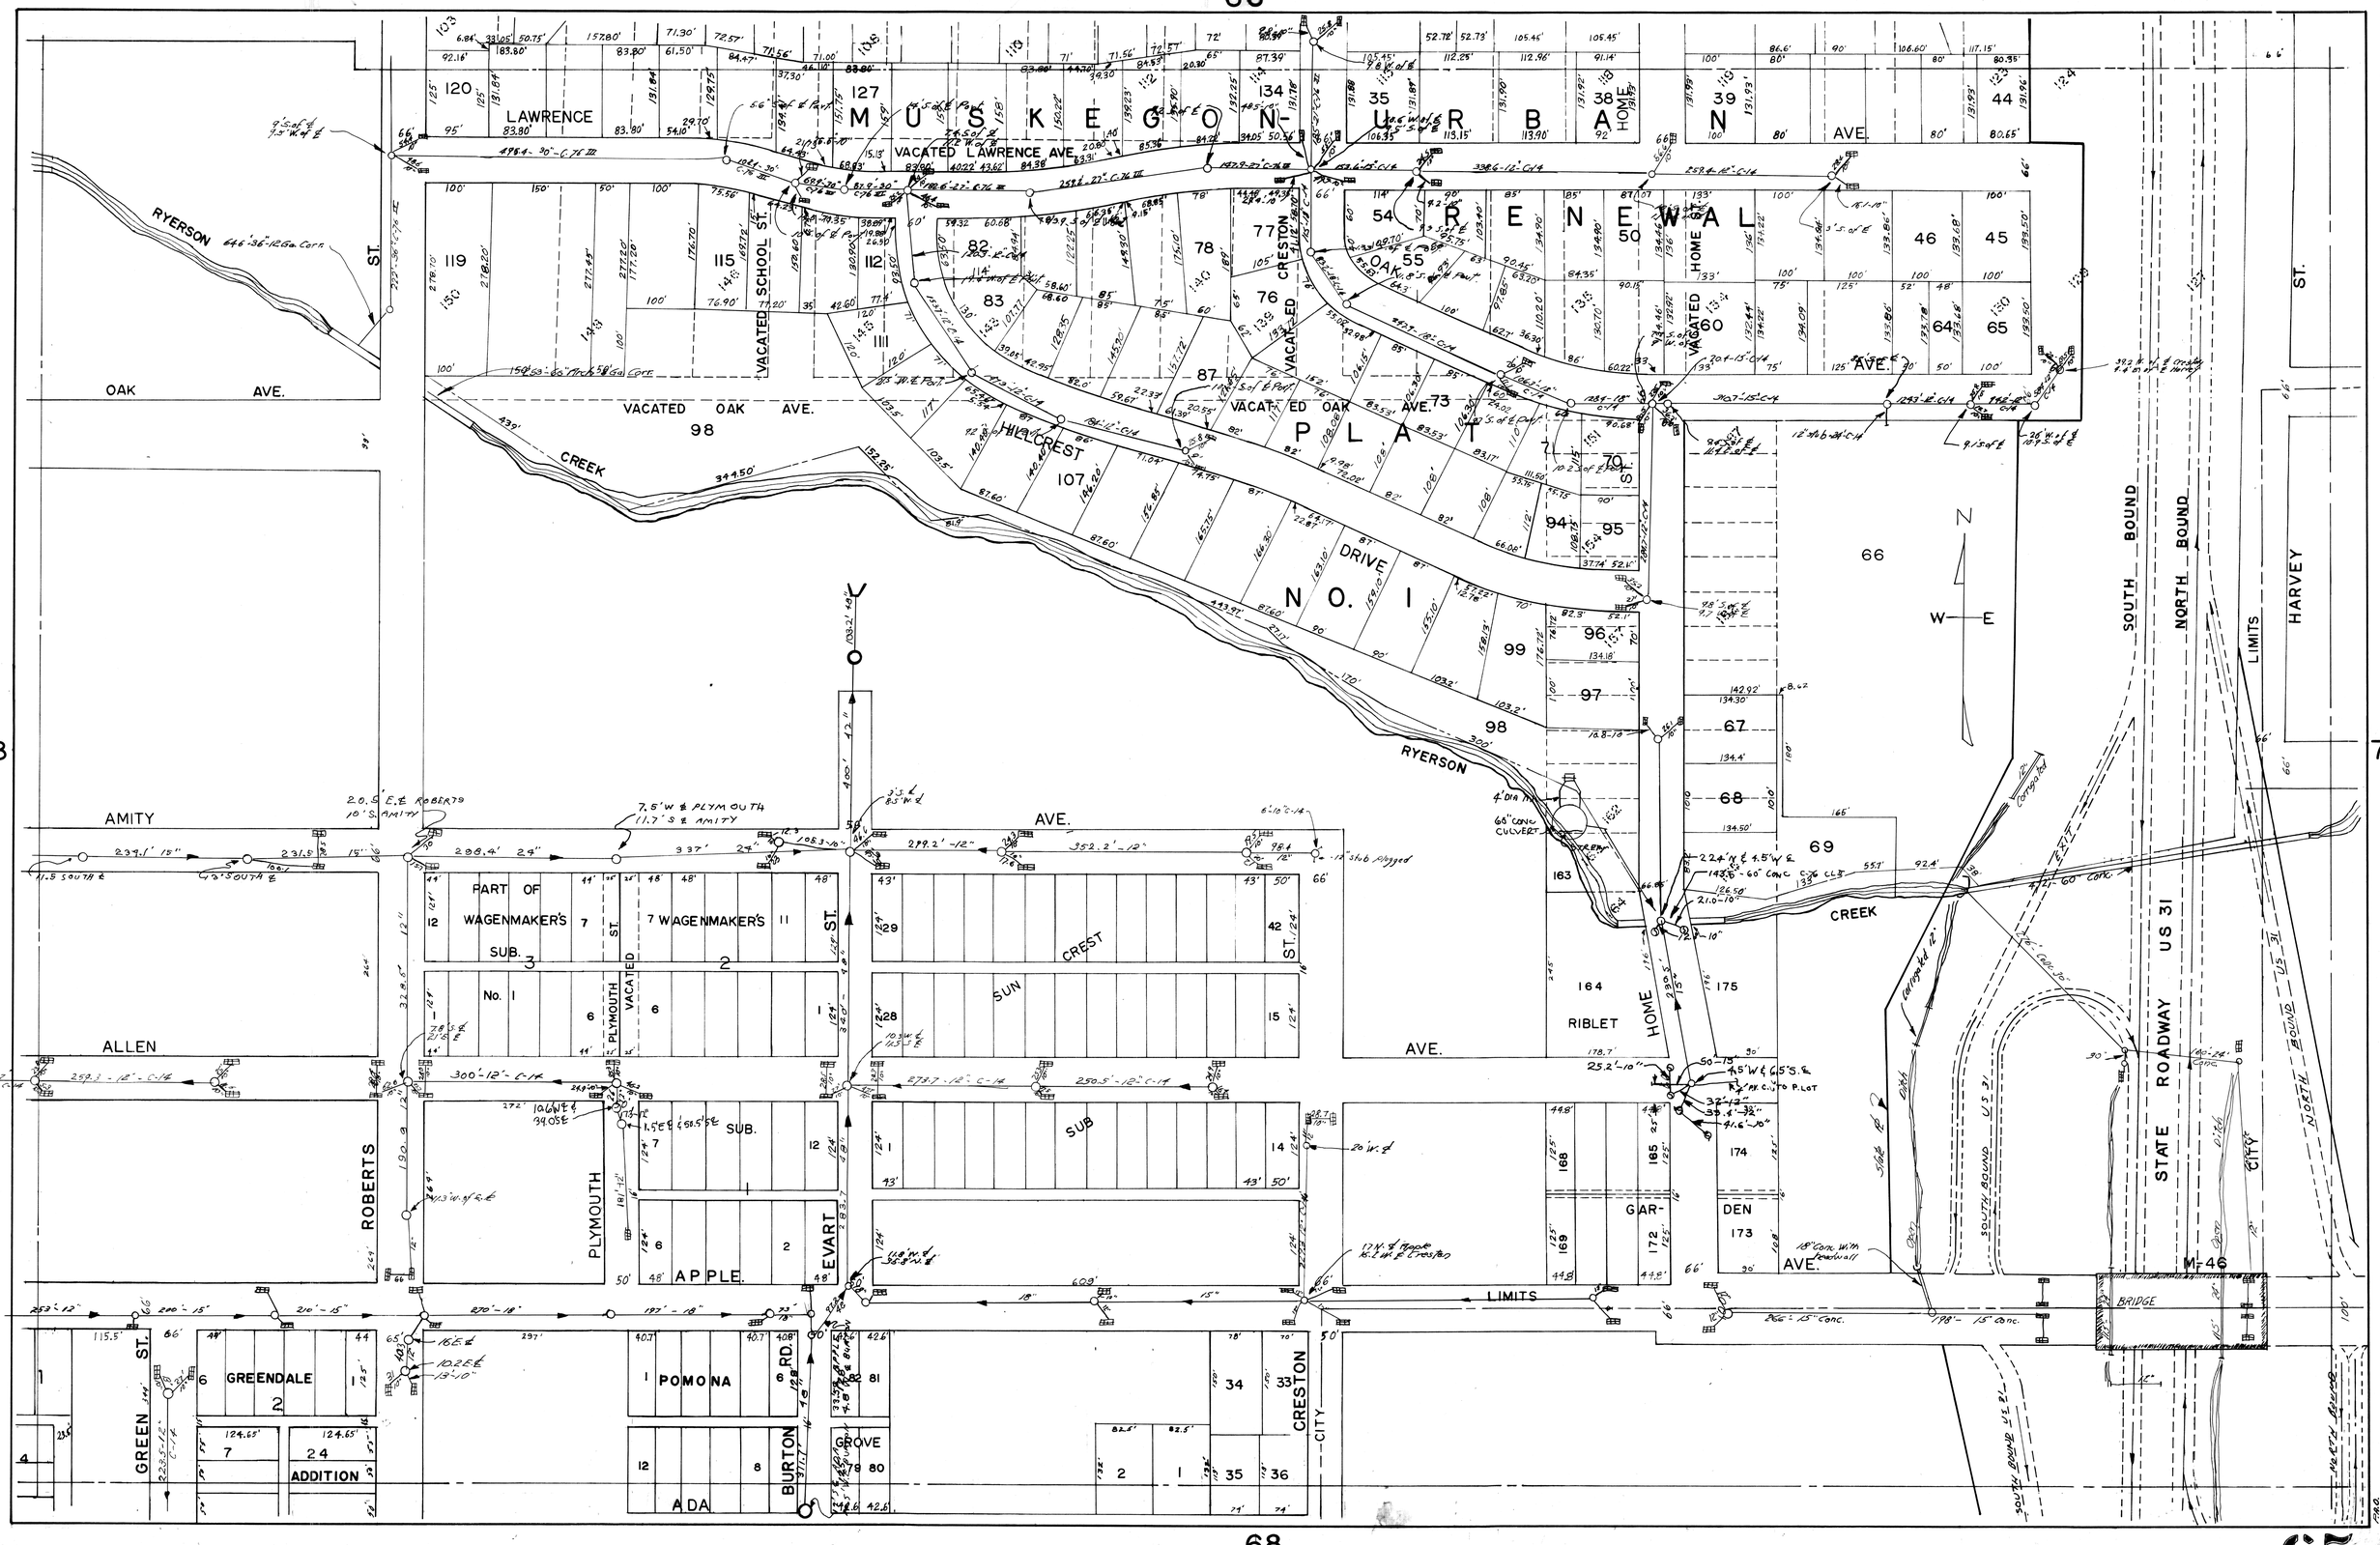
MUSKEGON-URBAN RENEWAL PLAT NO. 1
LAWRENCE
VACATED LAWRENCE AVE.
VACATED SCHOOL ST.
VACATED OAK AVE.
VACATED CRESTON
HILLCREST DRIVE
OAK AVE.
RYERSON
CREEK
HOME
AMITY AVE.
ALLEN AVE.
PART OF WAGENMAKER'S SUB. No. 1
WAGENMAKER'S SUB.
SUN CREST SUB
PLYMOUTH
VACATED
ROBERTS
APPLE.
EVART
GREEN ST.
GREENDALE
ADDITION
POMONA
ADA
BURTON RD.
GROVE
CRESTON
CITY
LIMITS
RIBLET
GARDEN
SOUTH BOUND
NORTH BOUND
HARVEY
STATE ROADWAY US 31
BRIDGE
M-46
N
W
E