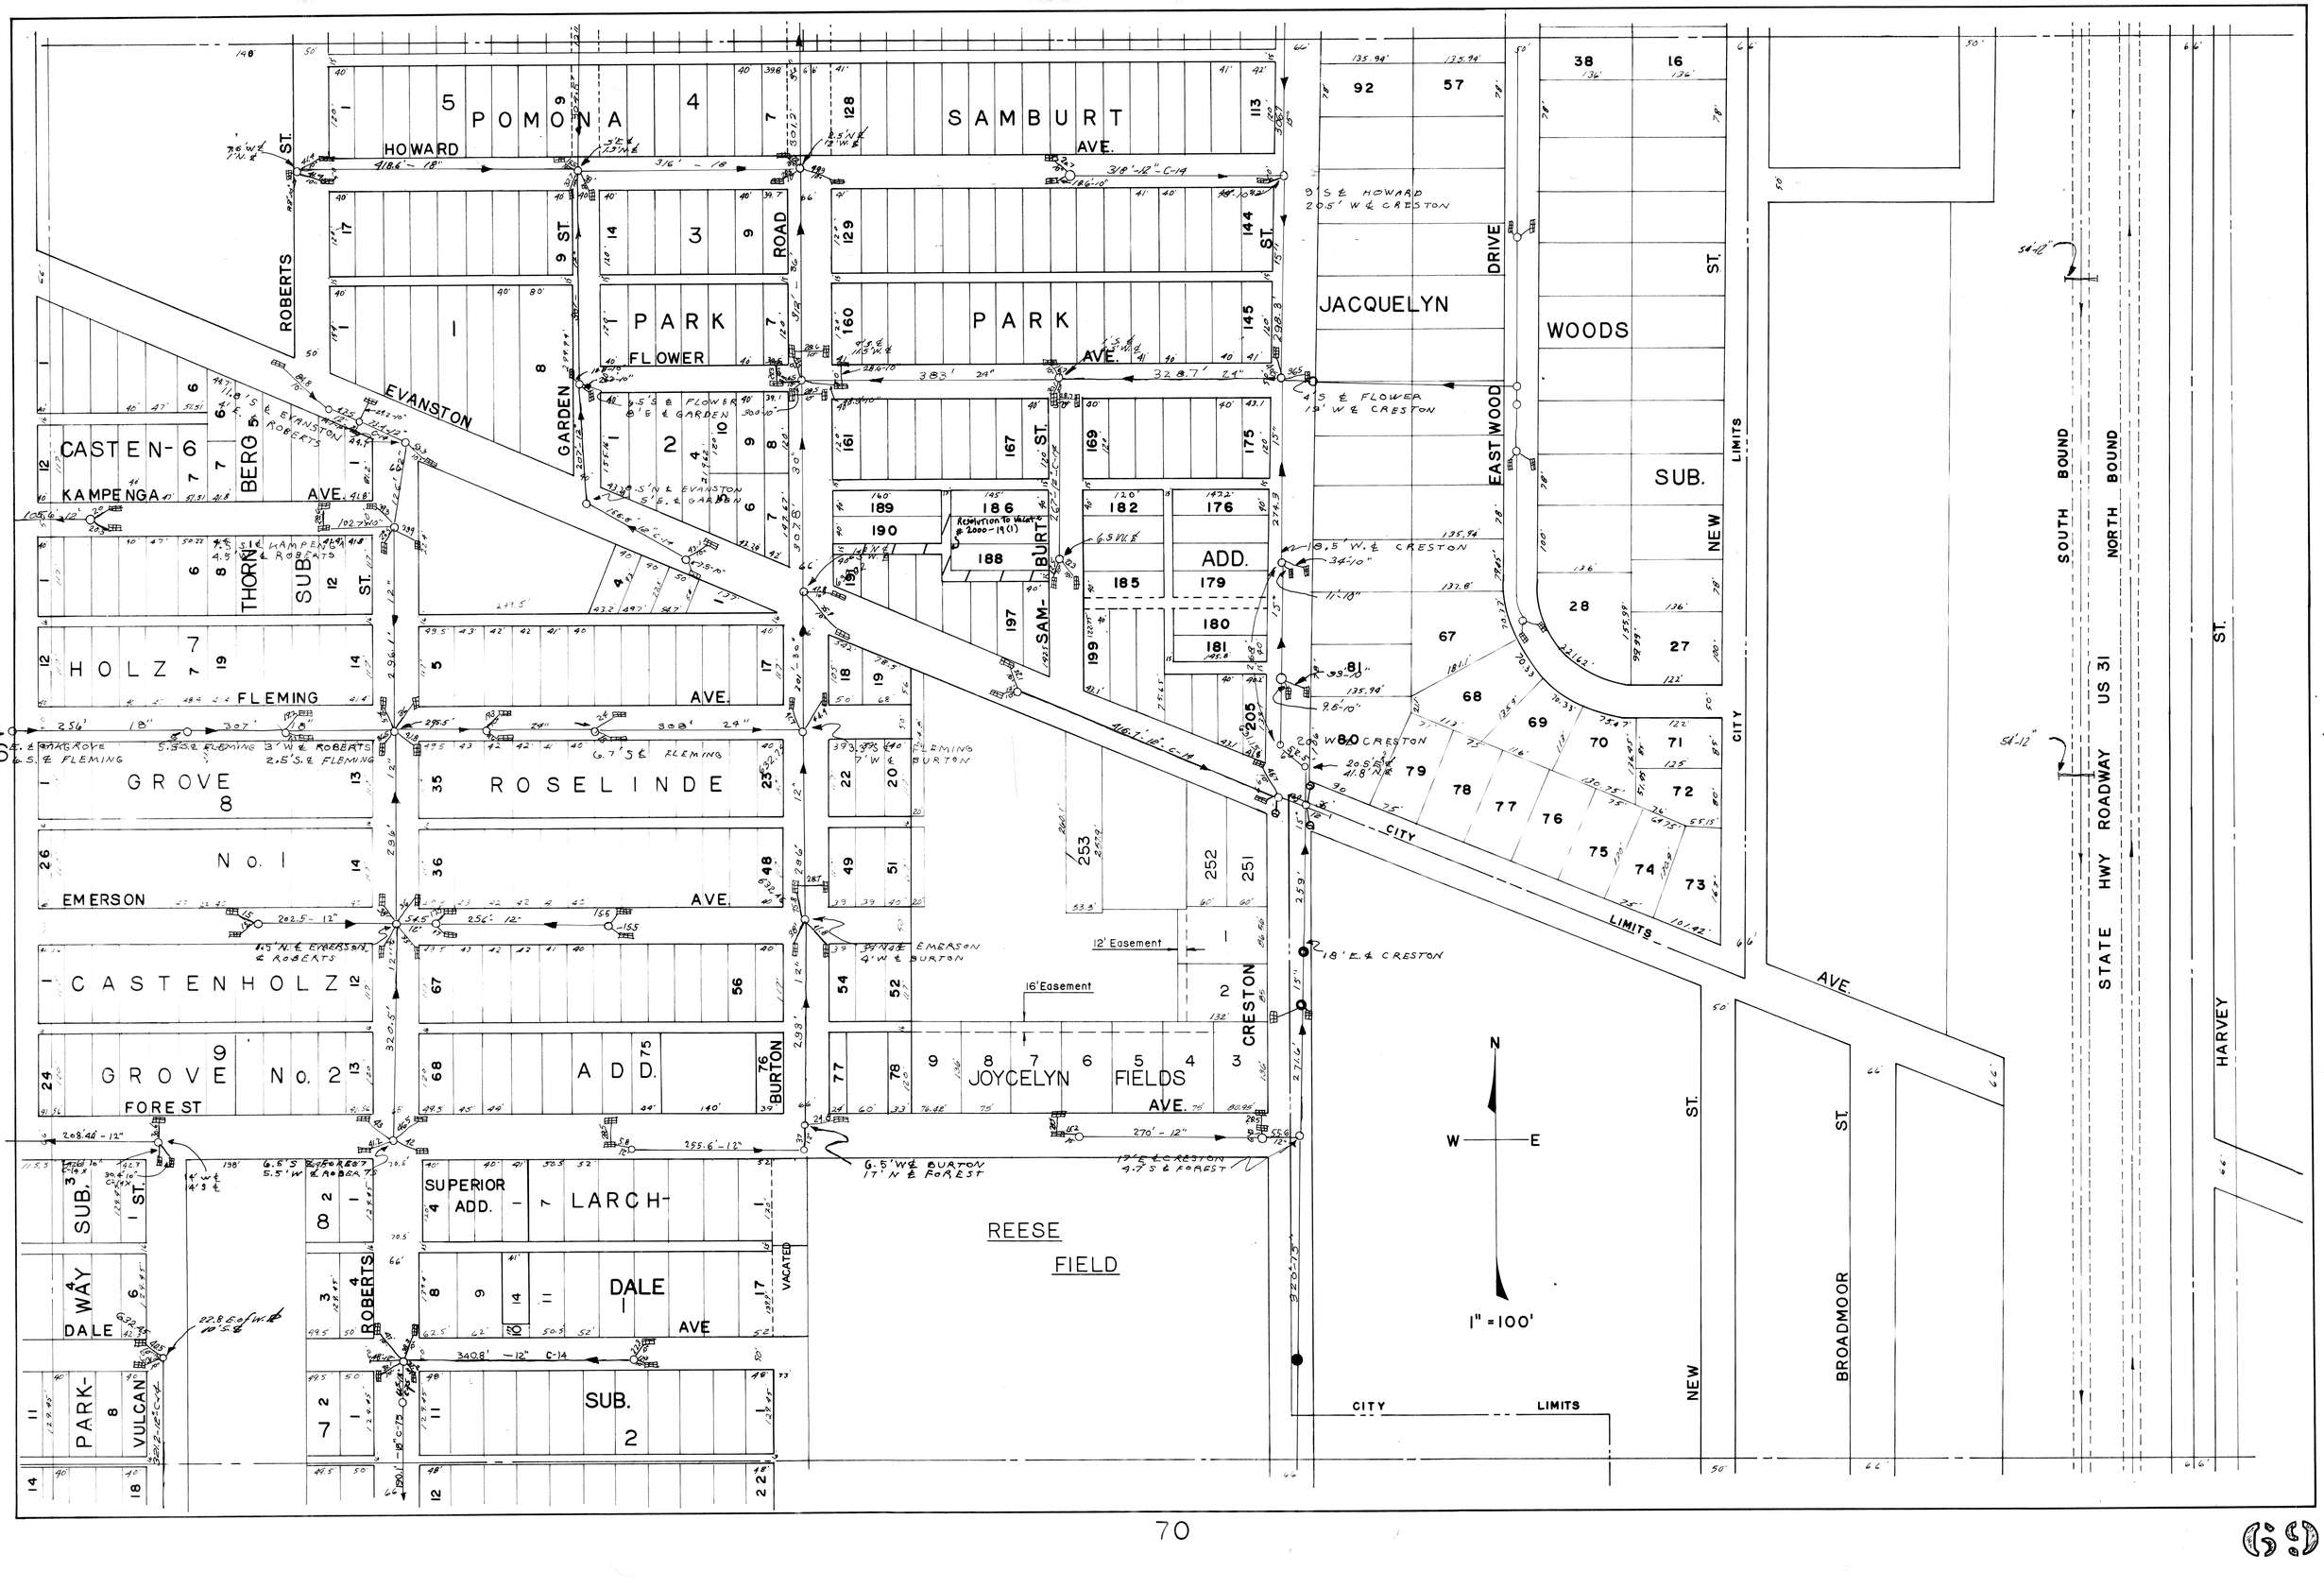
POMONA
SAMBURT
PARK
FLOWER
AVE.
HOWARD
ROBERTS ST.
EVANSTON
GARDEN
ROAD
144 ST.
DRIVE
JACQUELYN
WOODS
ST.
EAST WOOD
SUB.
NEW
CITY LIMITS
SOUTH BOUND
NORTH BOUND
US 31
STATE HWY ROADWAY
HARVEY
CASTEN-6
KAMPENGA
BERG
THORN
SUB
HOLZ 7
FLEMING
GROVE 8
ROSELINDE
No. 1
CASTENHOLZ
GROVE No. 2
FOREST
ADD.
SUPERIOR ADD. - 7
LARCH
DALE
WAY
PARK-
VULCAN
SUB. 2
SUB. 3
JOYCELYN FIELDS
CRESTON
BURTON
VACATED
ROBERTS
EMERSON
REESE
FIELD
CITY LIMITS
BROADMOOR
NEW
ST.
AVE.
ADD.
Resolution to Vacate # 2000-19 (1)
12' Easement
16' Easement
1" = 100'
N
W
E