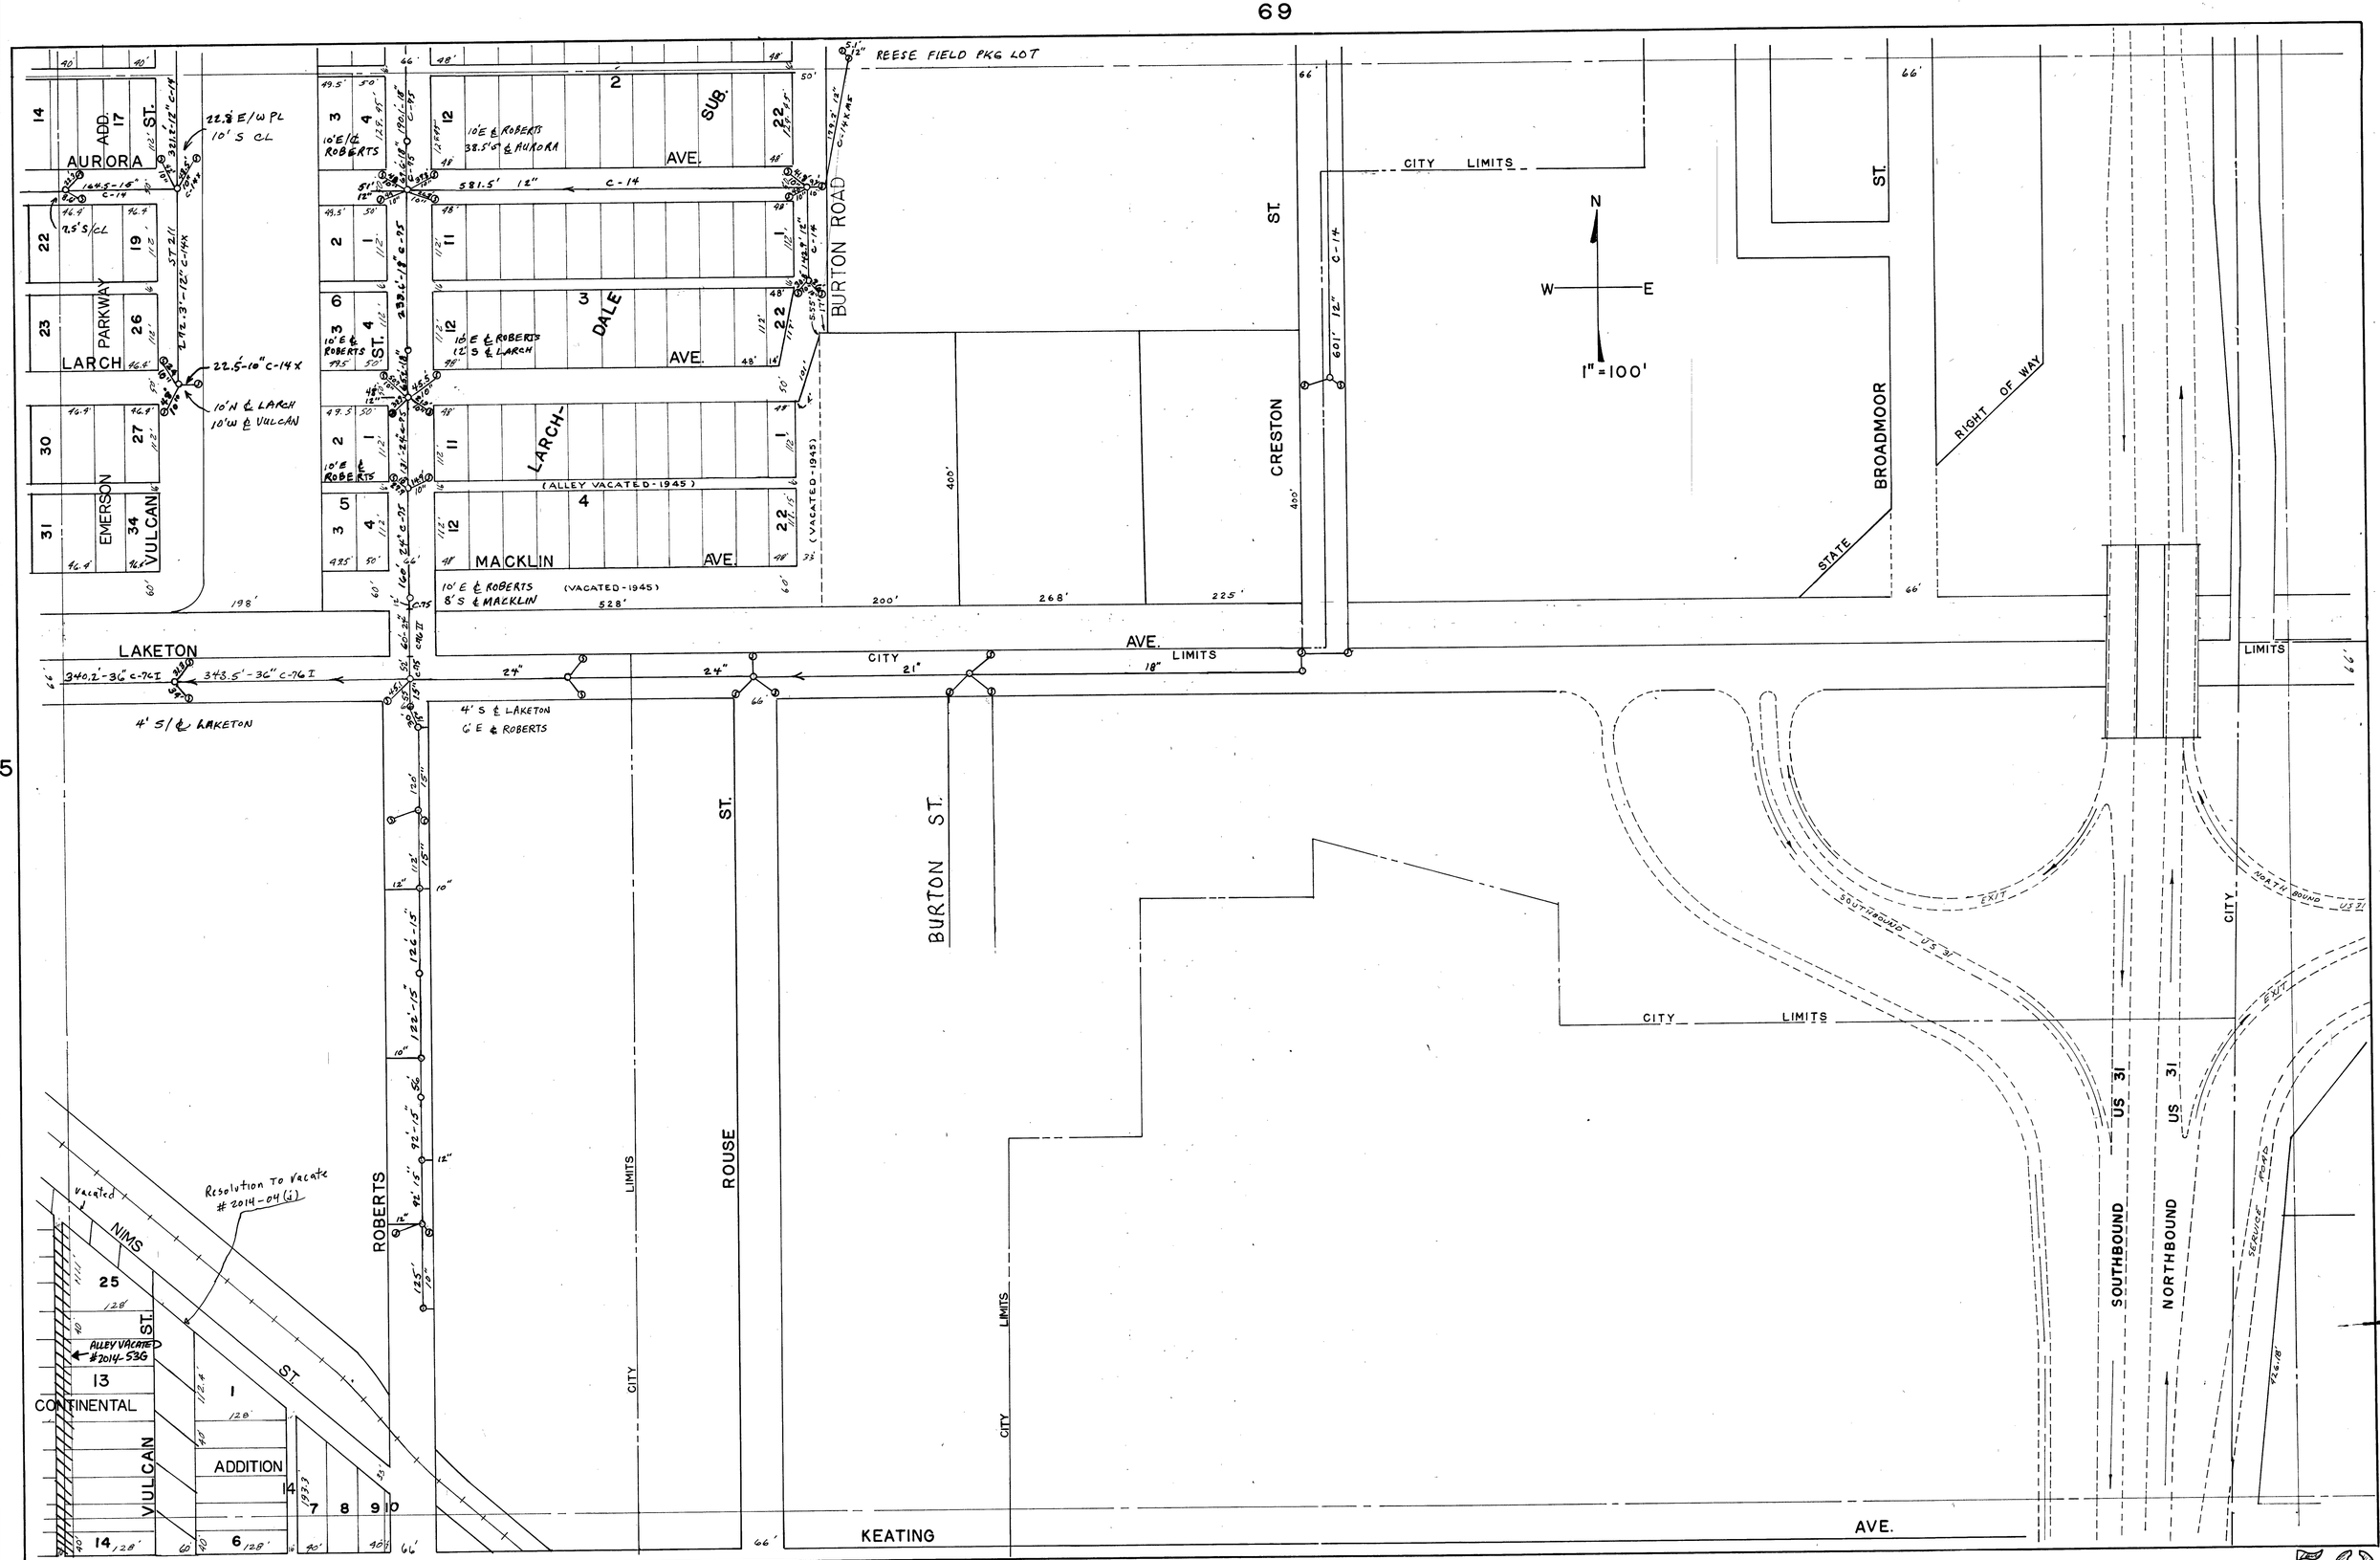
REESE FIELD PKG LOT
AURORA
ADD.
ST.
LARCH
PARKWAY
EMERSON
VULCAN
SUB.
AVE.
DALE
LARCH-
MACKLIN
(ALLEY VACATED-1945)
(VACATED-1945)
BURTON ROAD
CRESTON
ST.
CITY LIMITS
BROADMOOR
ST.
STATE
RIGHT OF WAY
N
W
E
1" = 100'
LAKETON
AVE.
CITY
LIMITS
4' S/℄ LAKETON
4' S ℄ LAKETON
6' E ℄ ROBERTS
ROBERTS
ROUSE
ST.
BURTON ST.
CITY LIMITS
SOUTHBOUND US 31
NORTHBOUND US 31
EXIT
SOUTHBOUND US 31
NORTH BOUND US 31
SERVICE ROAD
Resolution To Vacate #2014-04(j)
Vacated
NIMS
ST.
ALLEY VACATED #2014-53G
CONTINENTAL
VULCAN
ADDITION
KEATING
AVE.