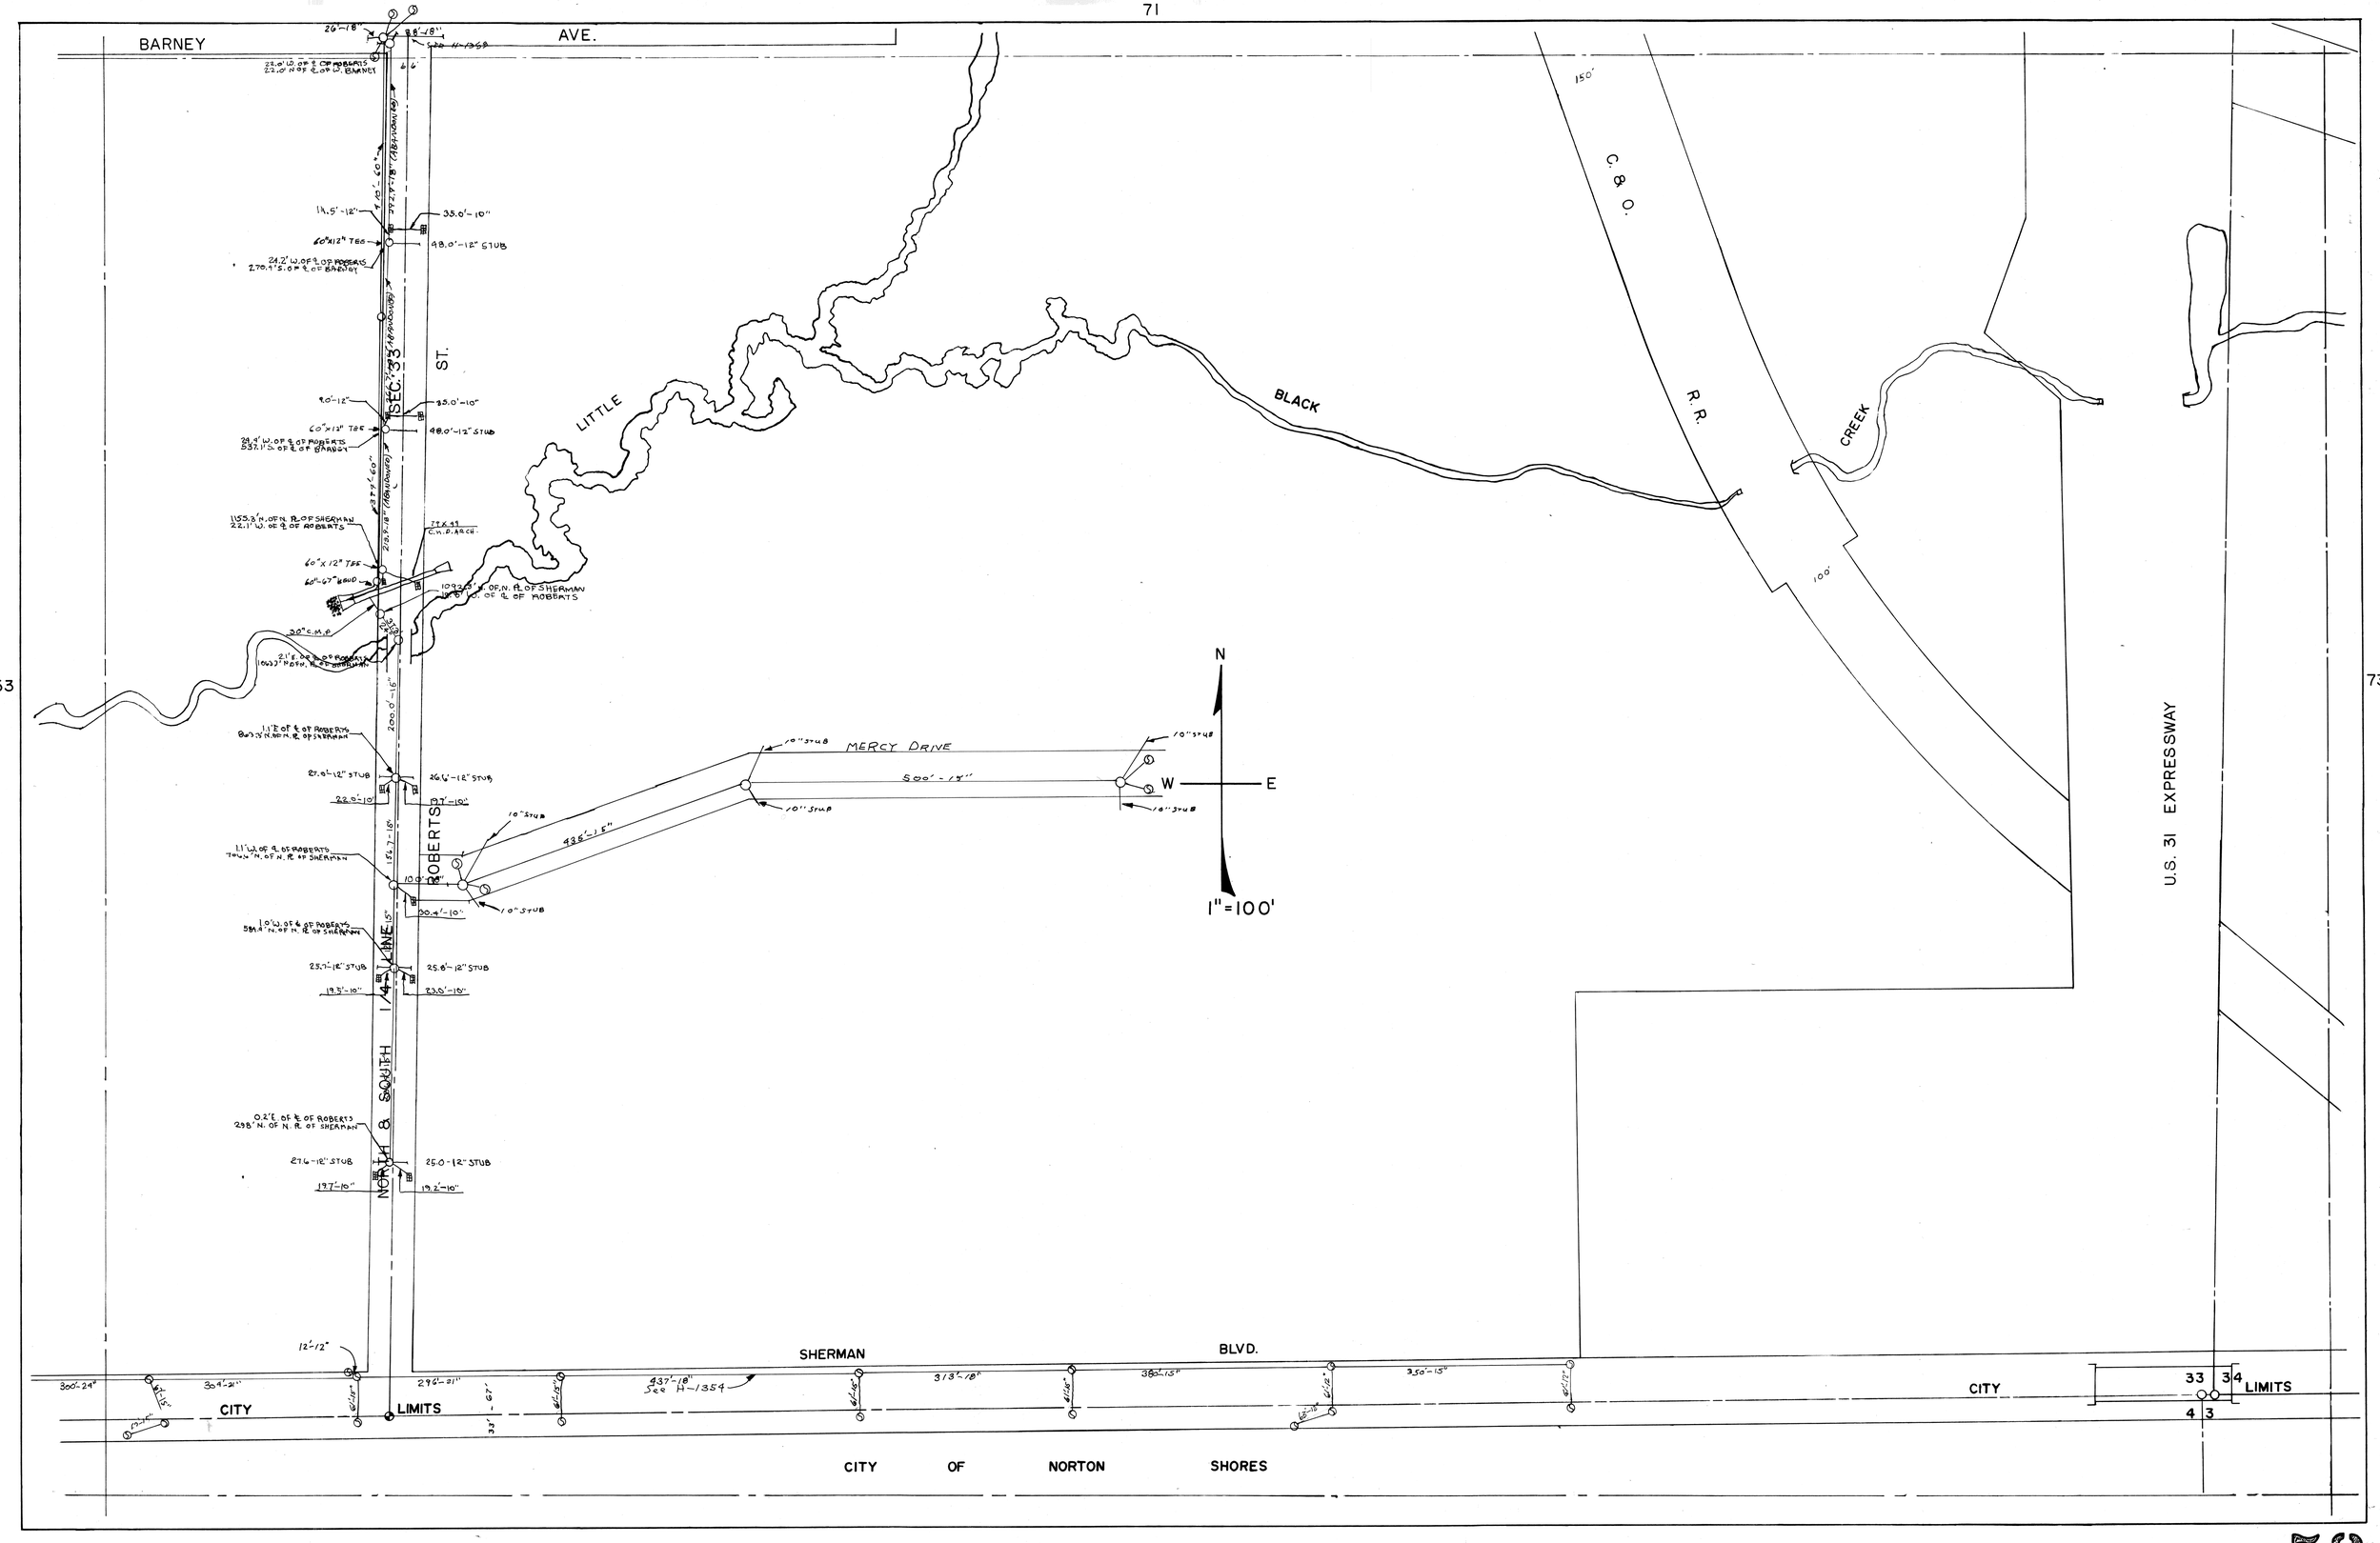
BARNEY
AVE.
SEC. 33
ST.
LITTLE
BLACK
CREEK
C. & O.
R.R.
150'
100'
U.S. 31 EXPRESSWAY
MERCY DRIVE
500'-15"
438'-15"
N
W
E
1"=100'
ROBERTS
NORTH & SOUTH 1/4 LINE
SHERMAN
BLVD.
CITY
LIMITS
CITY OF NORTON SHORES
53
73