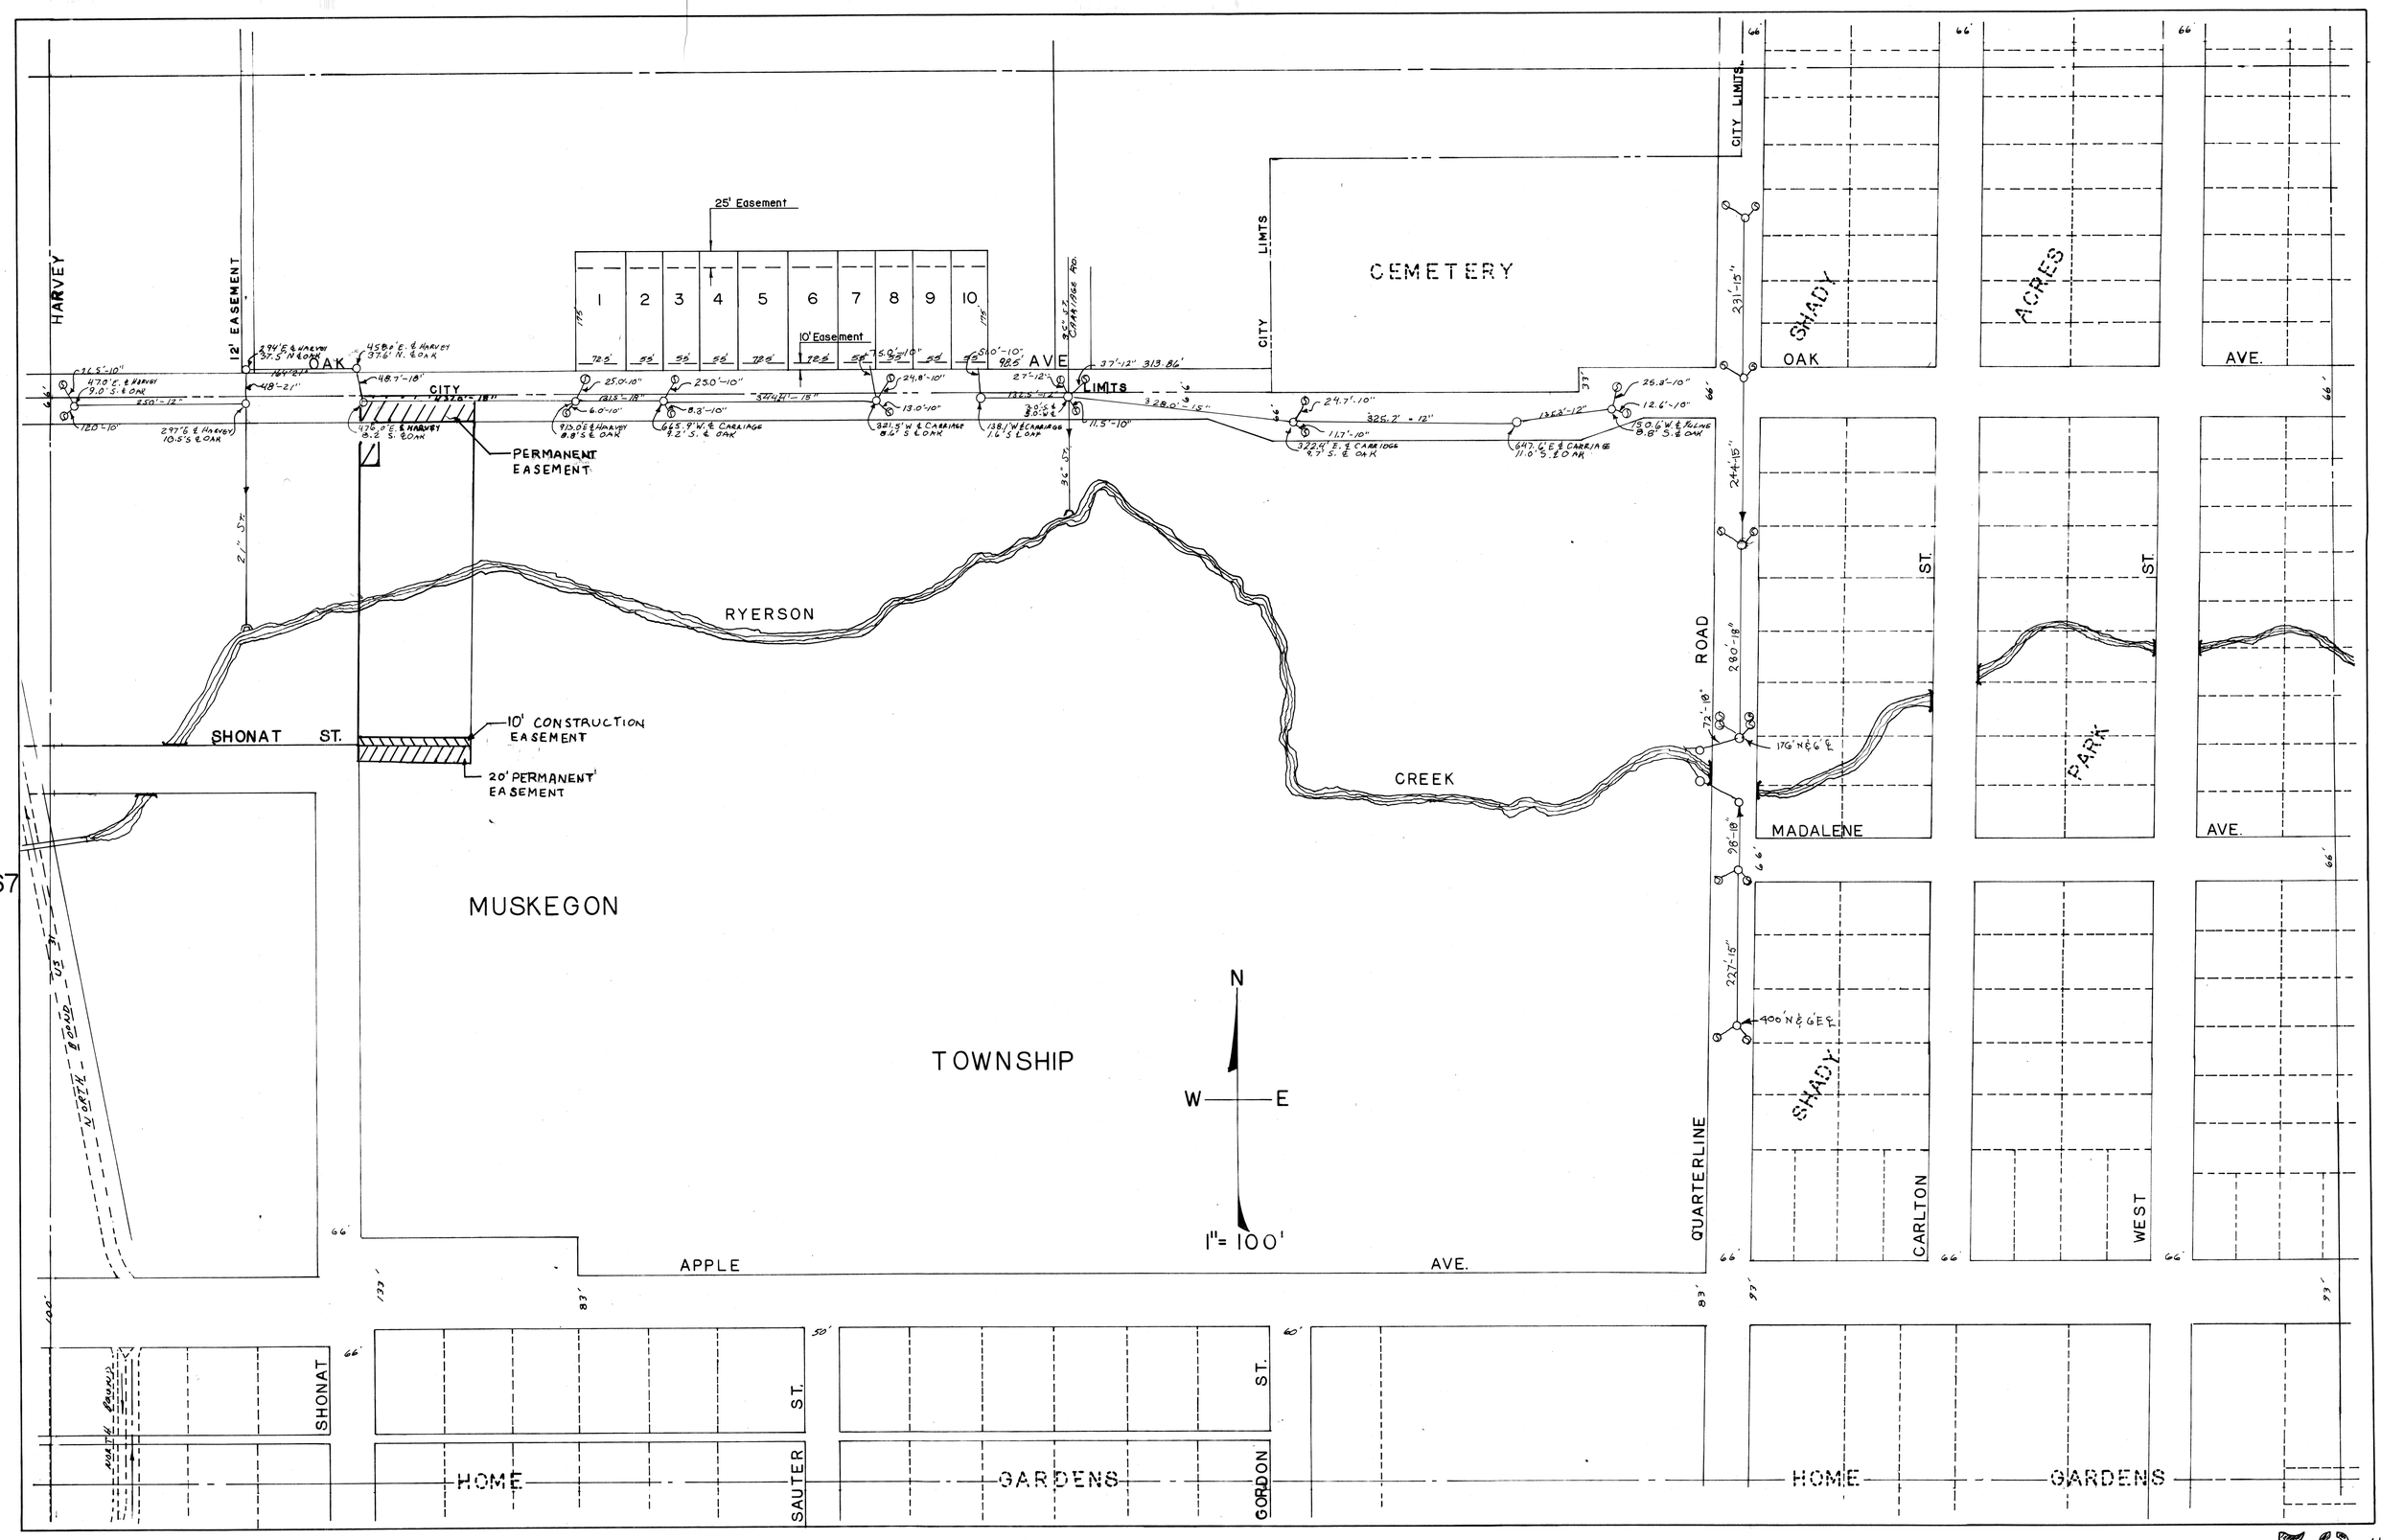
HARVEY
12' EASEMENT
OAK
CITY
AVE
LIMITS
25' Easement
10' Easement
1
2
3
4
5
6
7
8
9
10
CEMETERY
CITY LIMITS
PERMANENT EASEMENT
RYERSON
CREEK
SHONAT ST.
10' CONSTRUCTION EASEMENT
20' PERMANENT EASEMENT
MUSKEGON
TOWNSHIP
N
W
E
1"= 100'
APPLE
AVE.
QUARTERLINE
ROAD
SHADY
ACRES
OAK
AVE.
ST.
ST.
PARK
MADALENE
AVE.
SHADY
CARLTON
WEST
SHONAT
HOME
SAUTER
ST.
GARDENS
GORDON
ST.
HOME
GARDENS
NORTH BOUND US 31