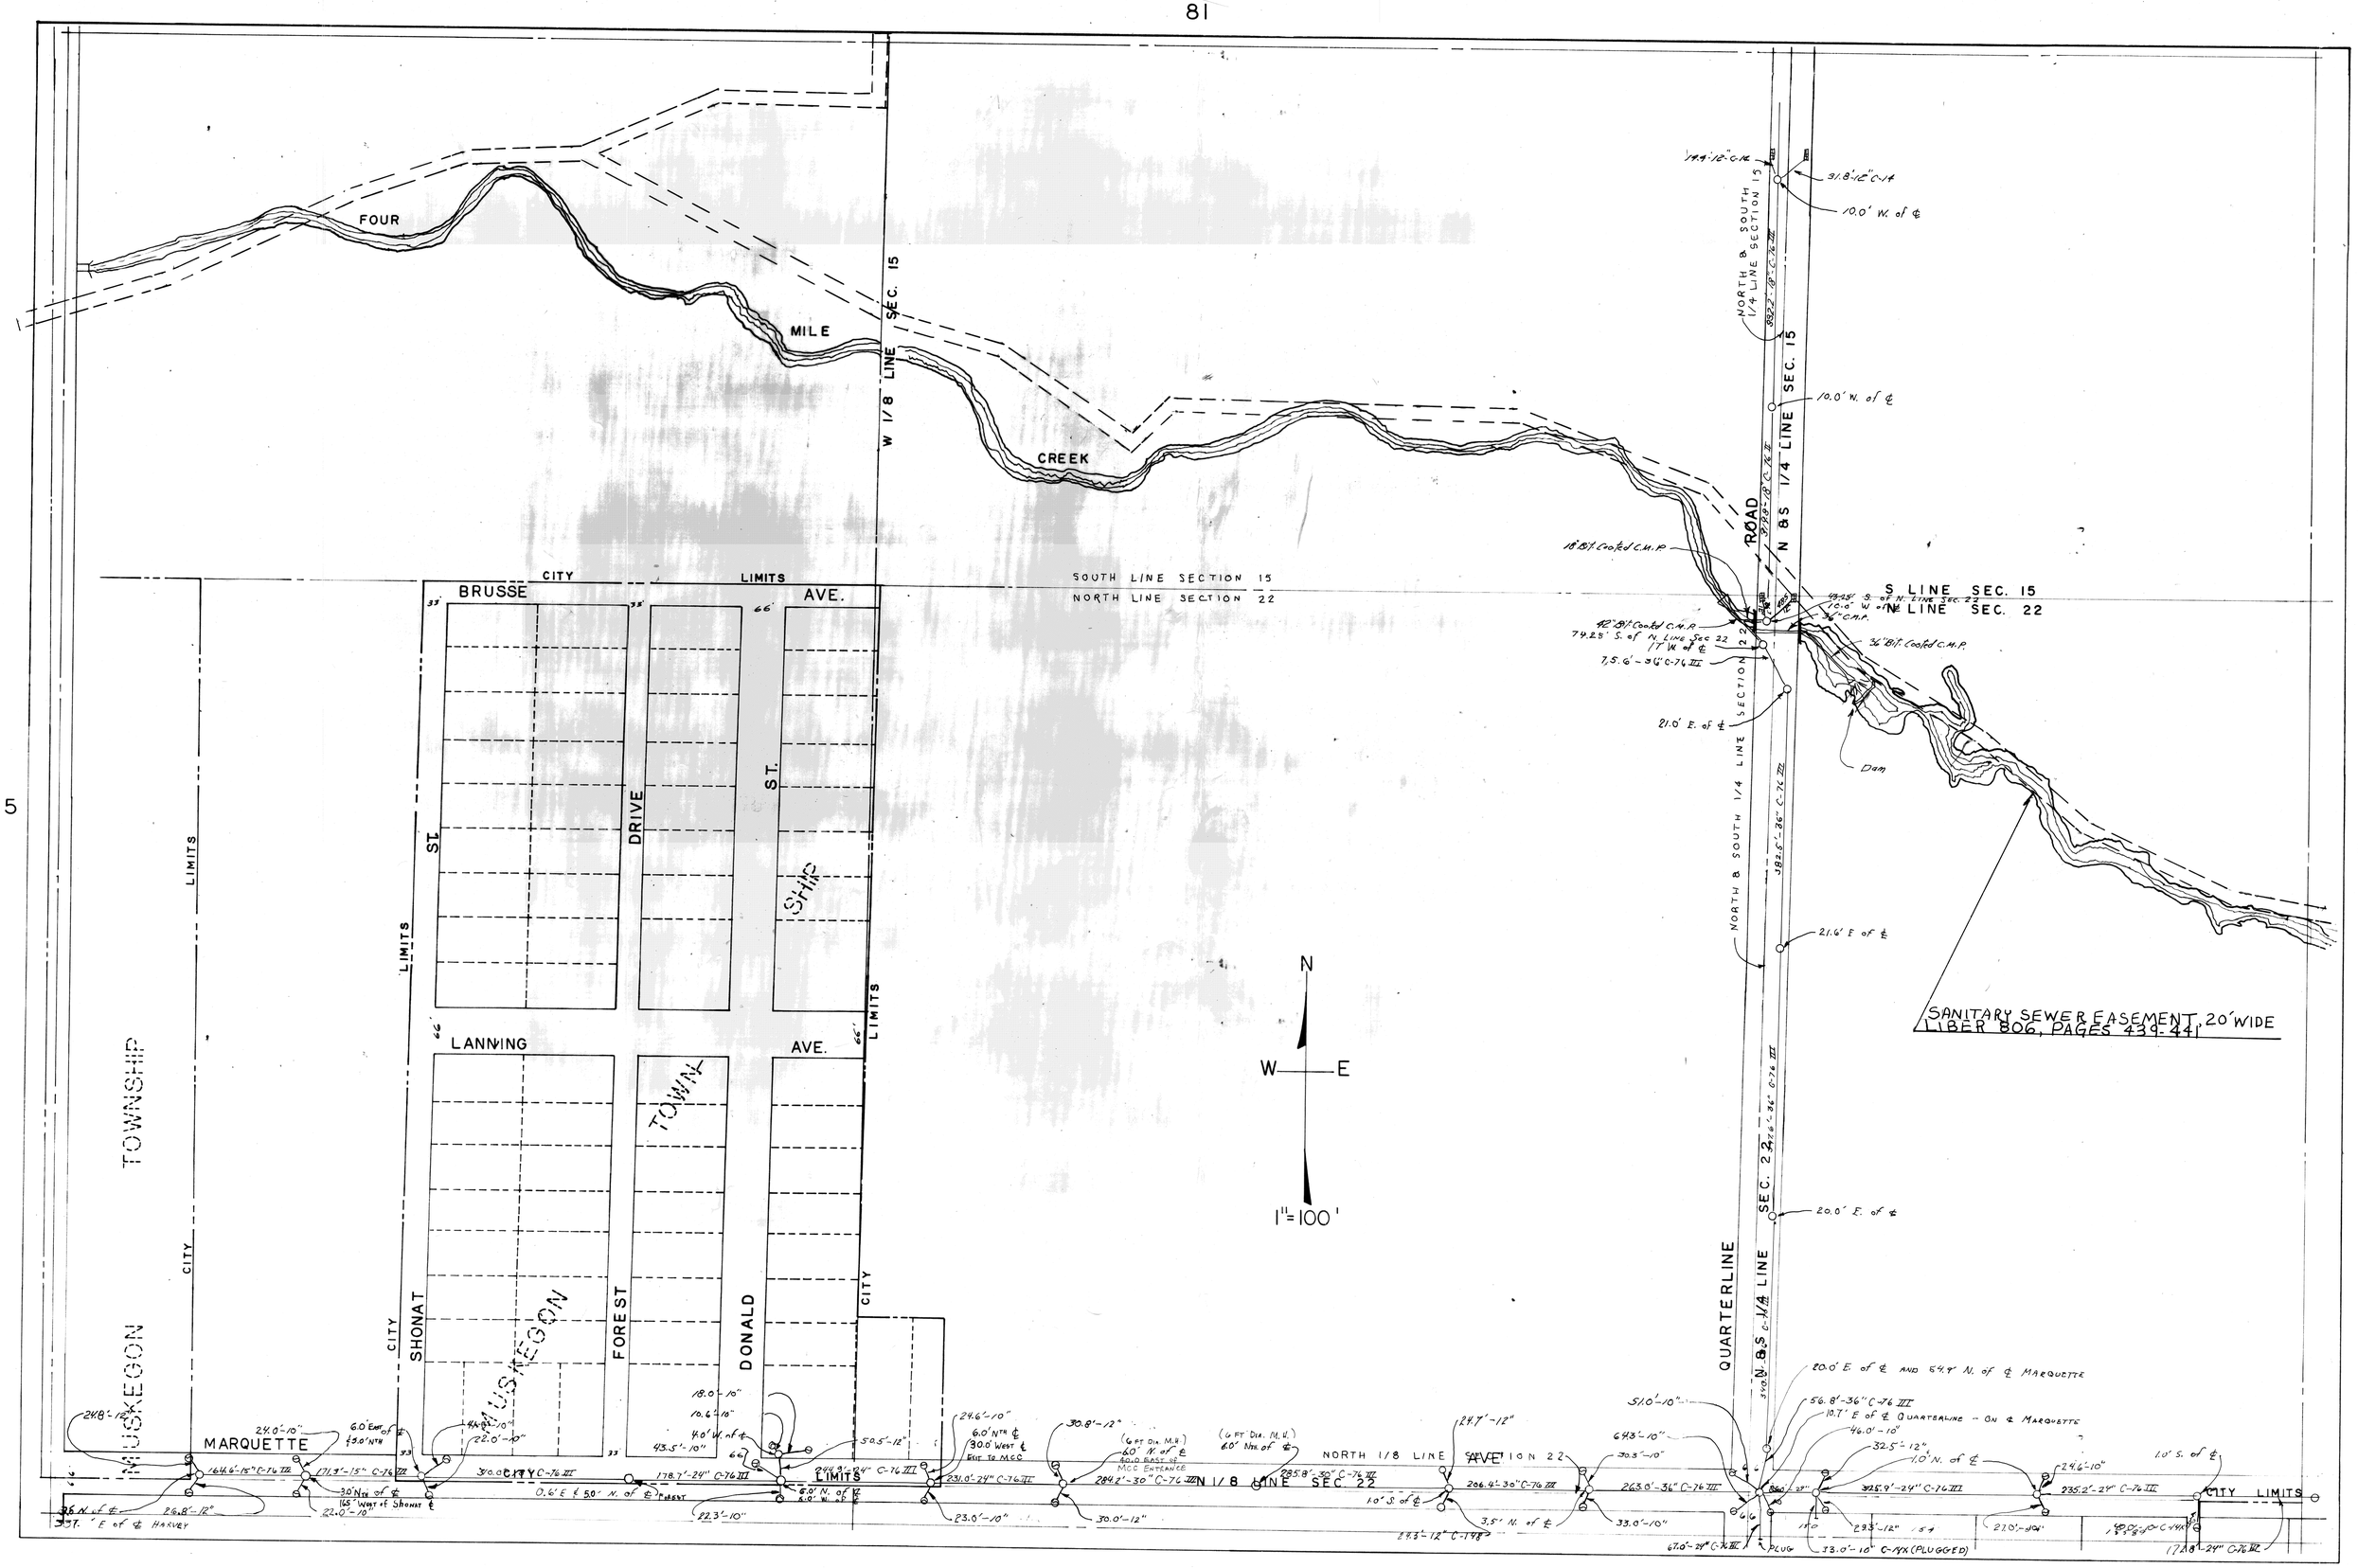
FOUR
MILE
CREEK
W 1/8 LINE SEC. 15
SOUTH LINE SECTION 15
NORTH LINE SECTION 22
CITY LIMITS
BRUSSE AVE.
DRIVE
ST.
SHIP
LANNING AVE.
TOWN
SHONAT
FOREST
DONALD
MUSKEGON
TOWNSHIP
MARQUETTE
CITY LIMITS
NORTH & SOUTH 1/4 LINE SECTION 15
N & S 1/4 LINE SEC. 15
ROAD
S LINE SEC. 15
N LINE SEC. 22
NORTH & SOUTH 1/4 LINE SECTION 22
QUARTERLINE
N. & S. 1/4 LINE SEC. 22
NORTH 1/8 LINE SECTION 22
N 1/8 LINE SEC. 22
N
W
E
1" = 100'
SANITARY SEWER EASEMENT, 20' WIDE
LIBER 806, PAGES 439-441
Dam
PLUG