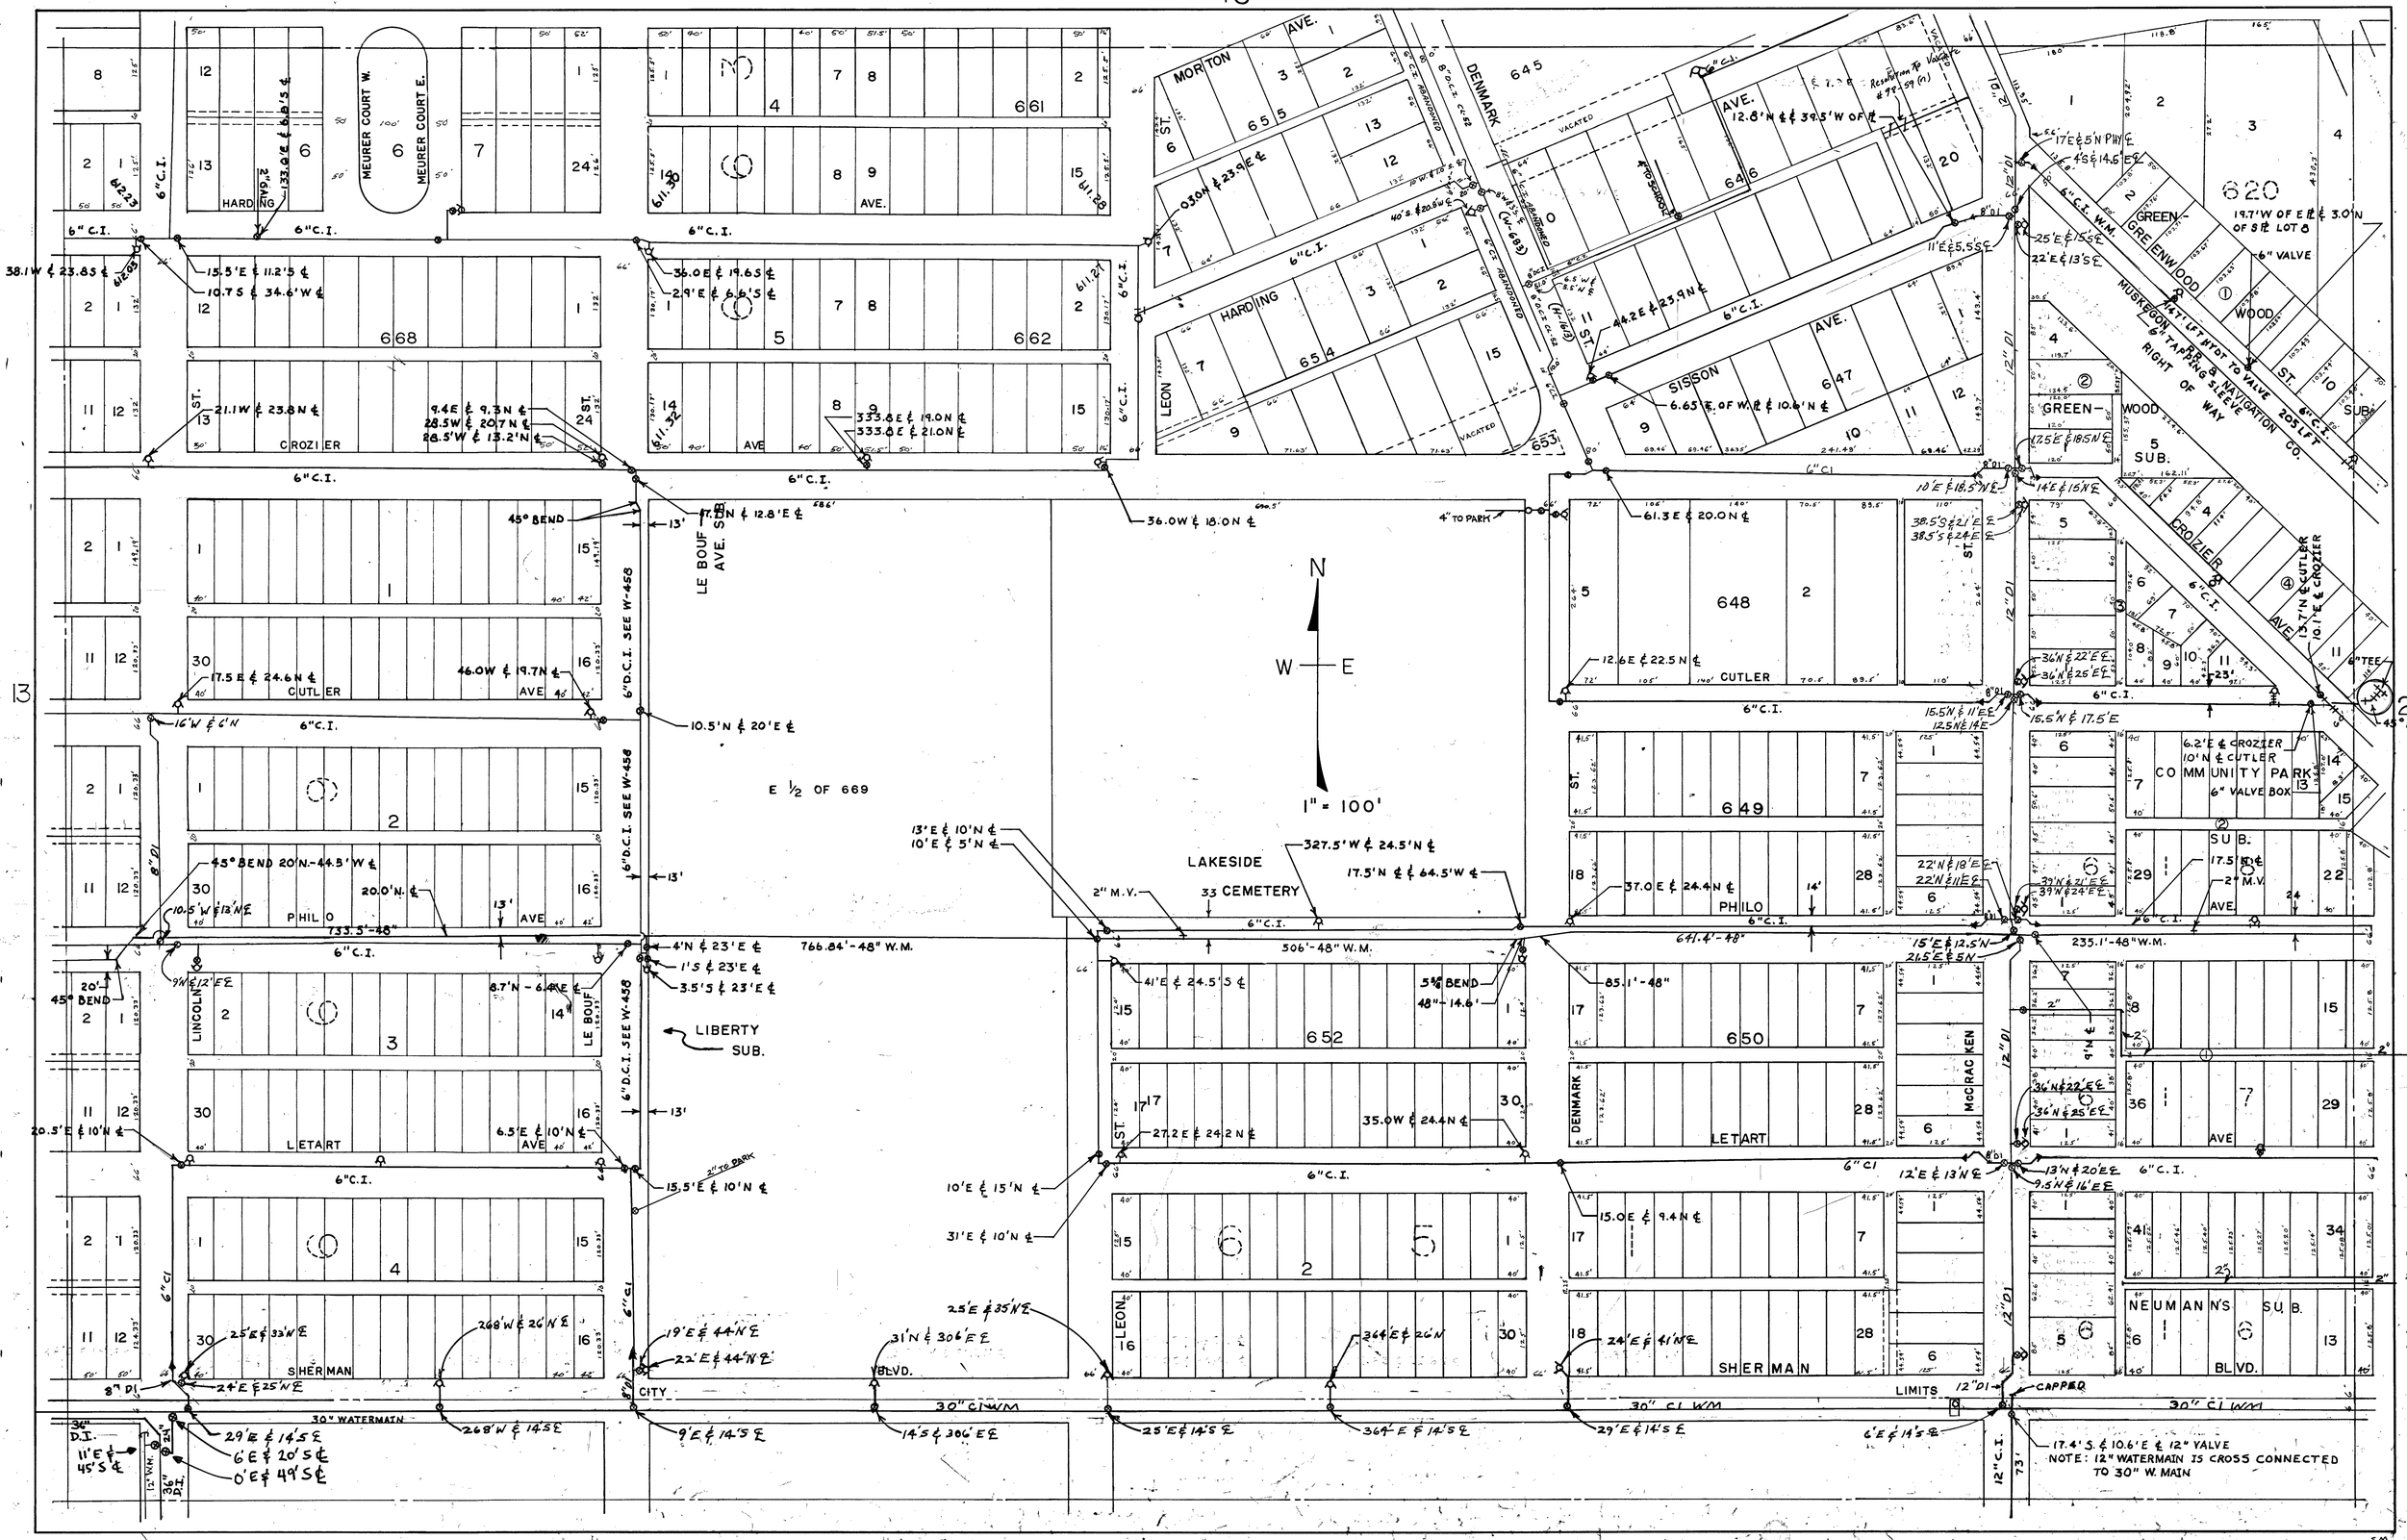
15
13
20
MEURER COURT W.
MEURER COURT E.
HARDING
CROZIER
CUTLER
PHILO
LINCOLN
LE BOUF
LETART
SHERMAN
LE BOUF AVE.
LIBERTY SUB.
E ½ OF 669
LAKESIDE CEMETERY
33
MORTON AVE.
DENMARK
SISSON AVE.
LEON
GREENWOOD
GREEN-WOOD SUB.
CROZIER AVE.
COMMUNITY PARK
NEUMANN'S SUB.
McCRACKEN
LIMITS
CITY
BLVD.
30" WATERMAIN
30" CI WM
6" C.I.
6" D.C.I. SEE W-458
N
W
E
1" = 100'
NOTE: 12" WATERMAIN IS CROSS CONNECTED TO 30" W. MAIN
14