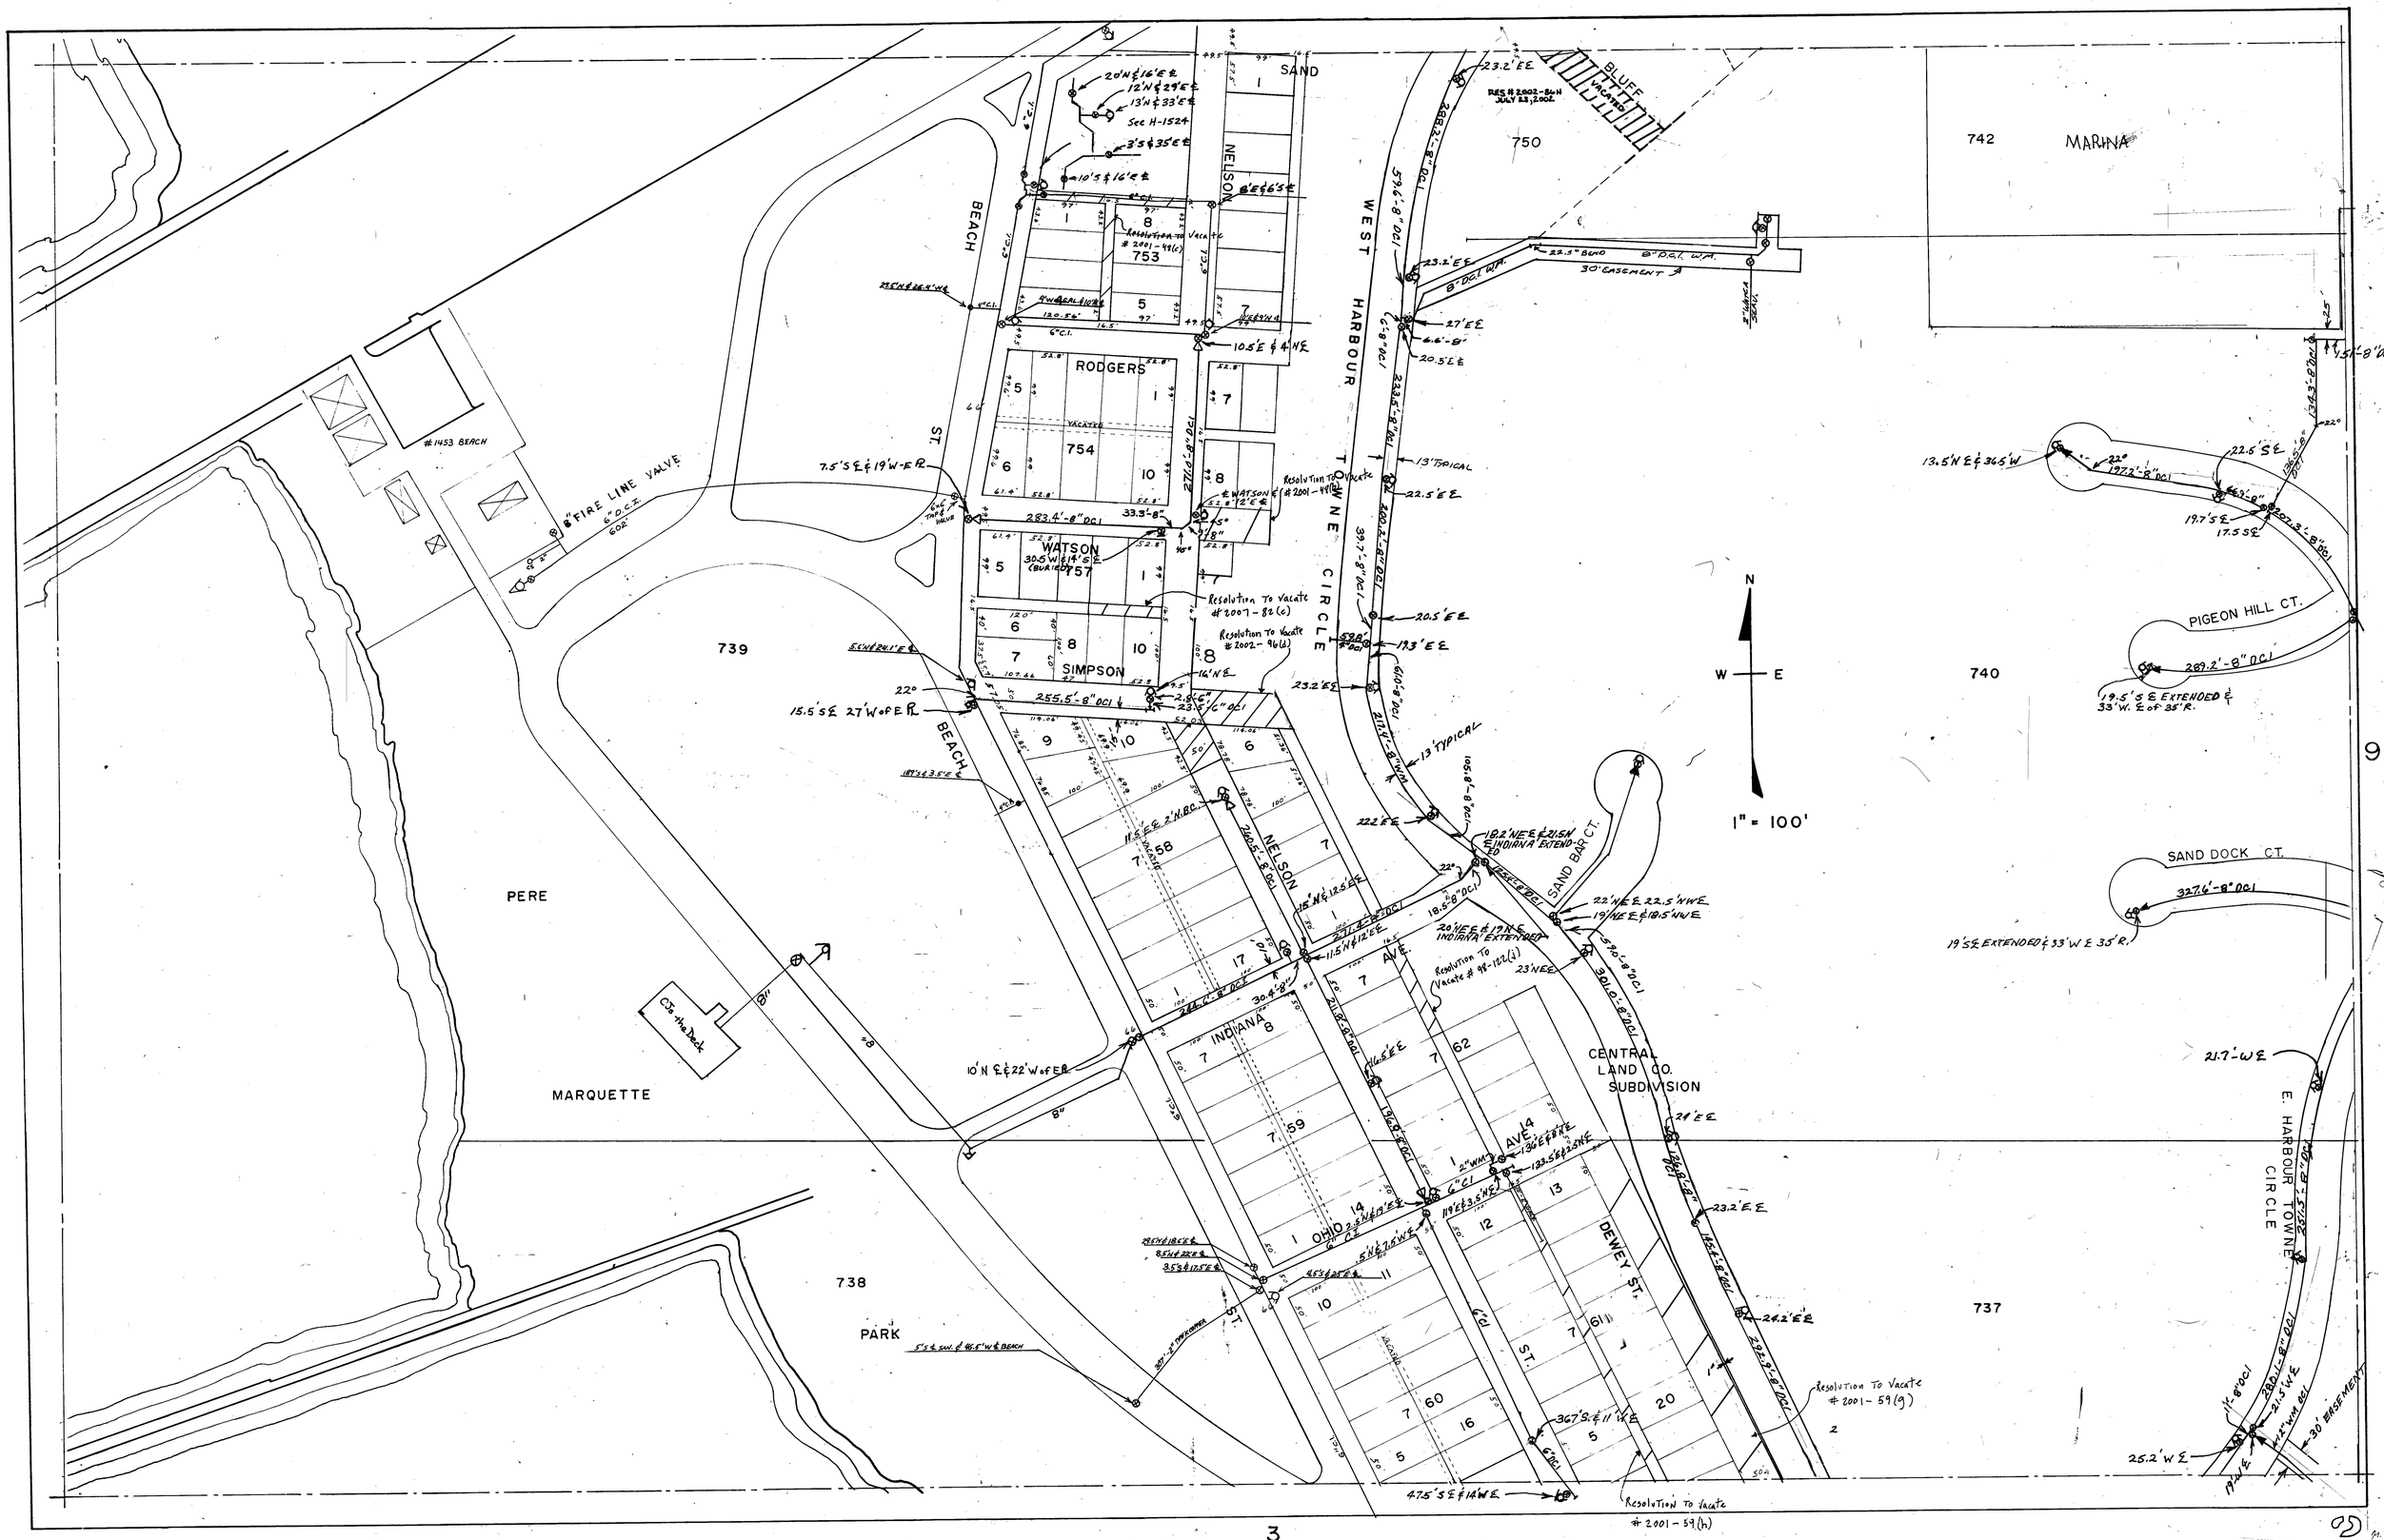

SAND
NELSON
BEACH
ST.
RODGERS
VACATED
754
753
WATSON
757
SIMPSON
WEST HARBOUR TOWNE CIRCLE
BLUFF
VACATED
750
742
MARINA
#1453 BEACH
8" FIRE LINE VALVE
6" D.C.I.
602'
739
PERE
MARQUETTE
PARK
738
737
740
PIGEON HILL CT.
SAND DOCK CT.
SAND BAR CT.
INDIANA
AVE.
OHIO
DEWEY ST.
CENTRAL LAND CO. SUBDIVISION
E. HARBOUR TOWNE CIRCLE
N
W
E
1" = 100'
Resolution To Vacate #2001-59(g)
Resolution To Vacate #2001-59(h)
Resolution To Vacate #2007-82(c)
Resolution To Vacate #2002-96(d)
Resolution To Vacate #98-122(j)
Resolution To Vacate #2001-49(c)
See H-1524
30' EASEMENT