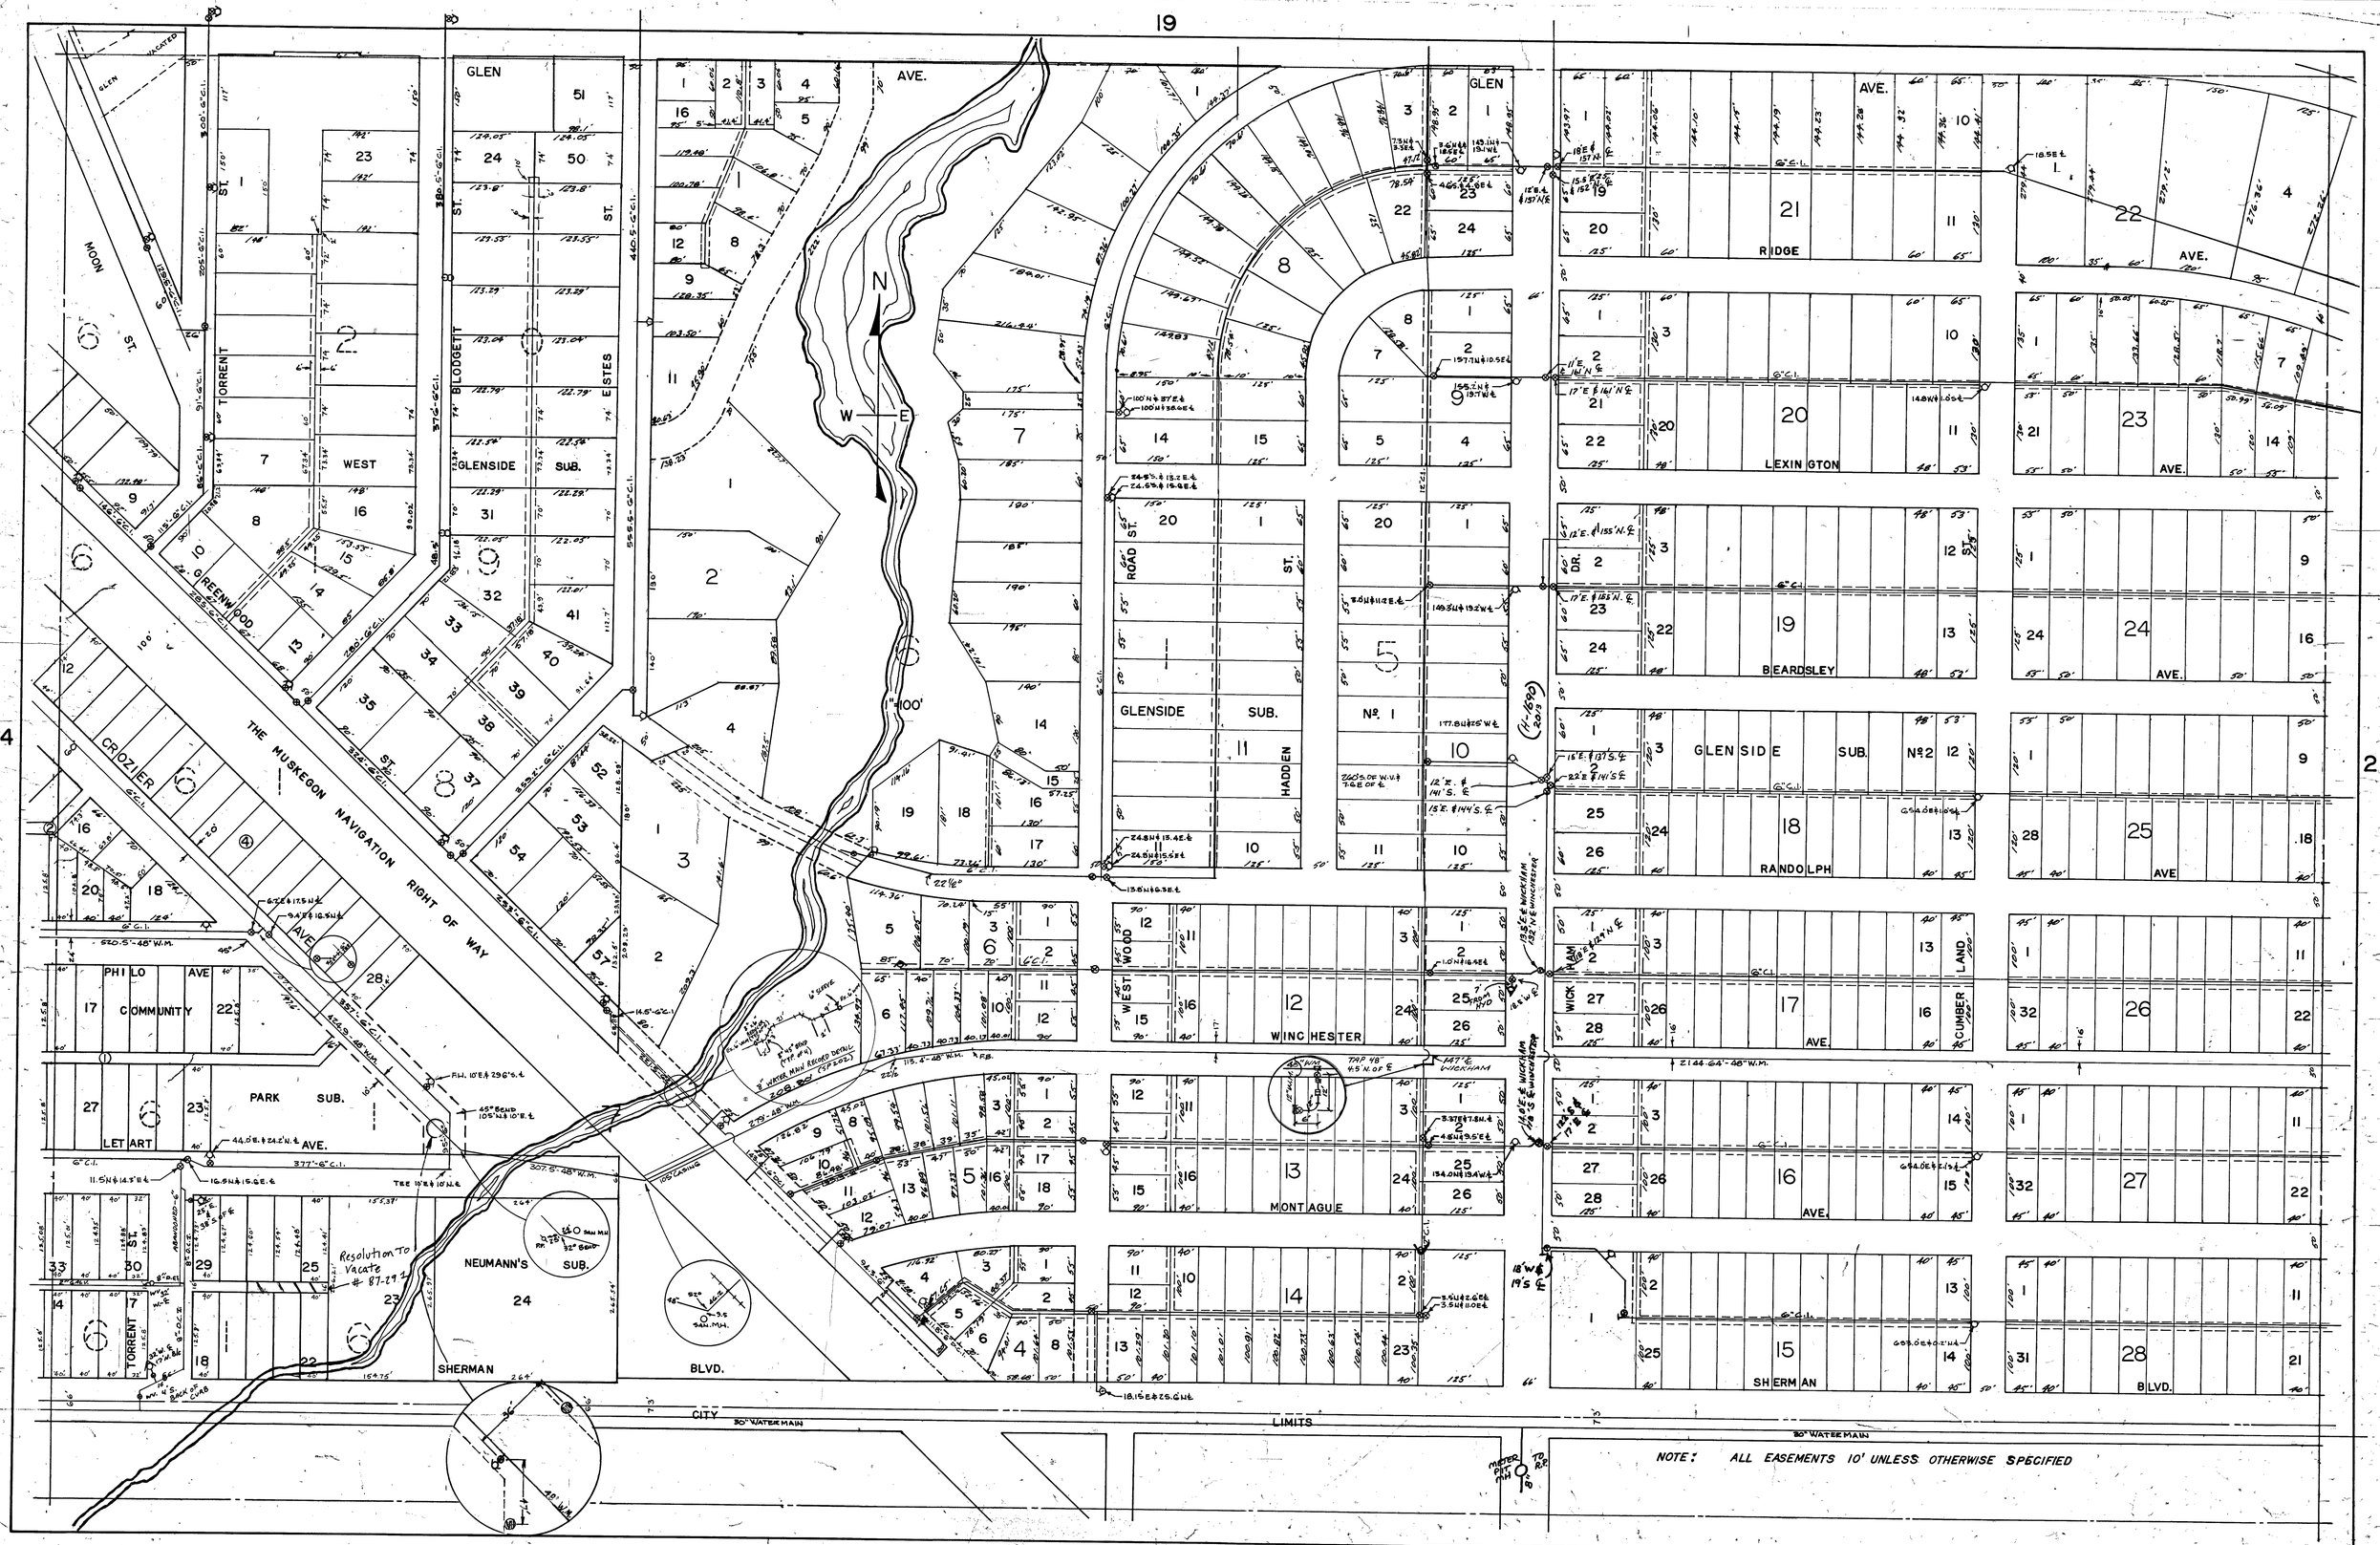
19
14
21
GLEN AVE.
MOON ST.
TORRENT ST.
BLODGETT ST.
ESTES ST.
WEST
GLENSIDE SUB.
GREENWOOD ST.
CROZIER
THE MUSKEGON NAVIGATION RIGHT OF WAY
PHILO AVE
COMMUNITY
PARK SUB.
LETART AVE.
NEUMANN'S SUB.
SHERMAN BLVD.
GLENSIDE SUB. Nº 1
HADDEN ST.
ROAD ST.
WEST WOOD
WINCHESTER
MONTAGUE
RIDGE AVE.
LEXINGTON AVE.
BEARDSLEY AVE.
GLENSIDE SUB. Nº 2
RANDOLPH AVE
WICKHAM AVE.
CUMBERLAND
SHERMAN BLVD.
CITY LIMITS
30" WATERMAIN
Resolution To Vacate # 87-29
NOTE: ALL EASEMENTS 10' UNLESS OTHERWISE SPECIFIED

20