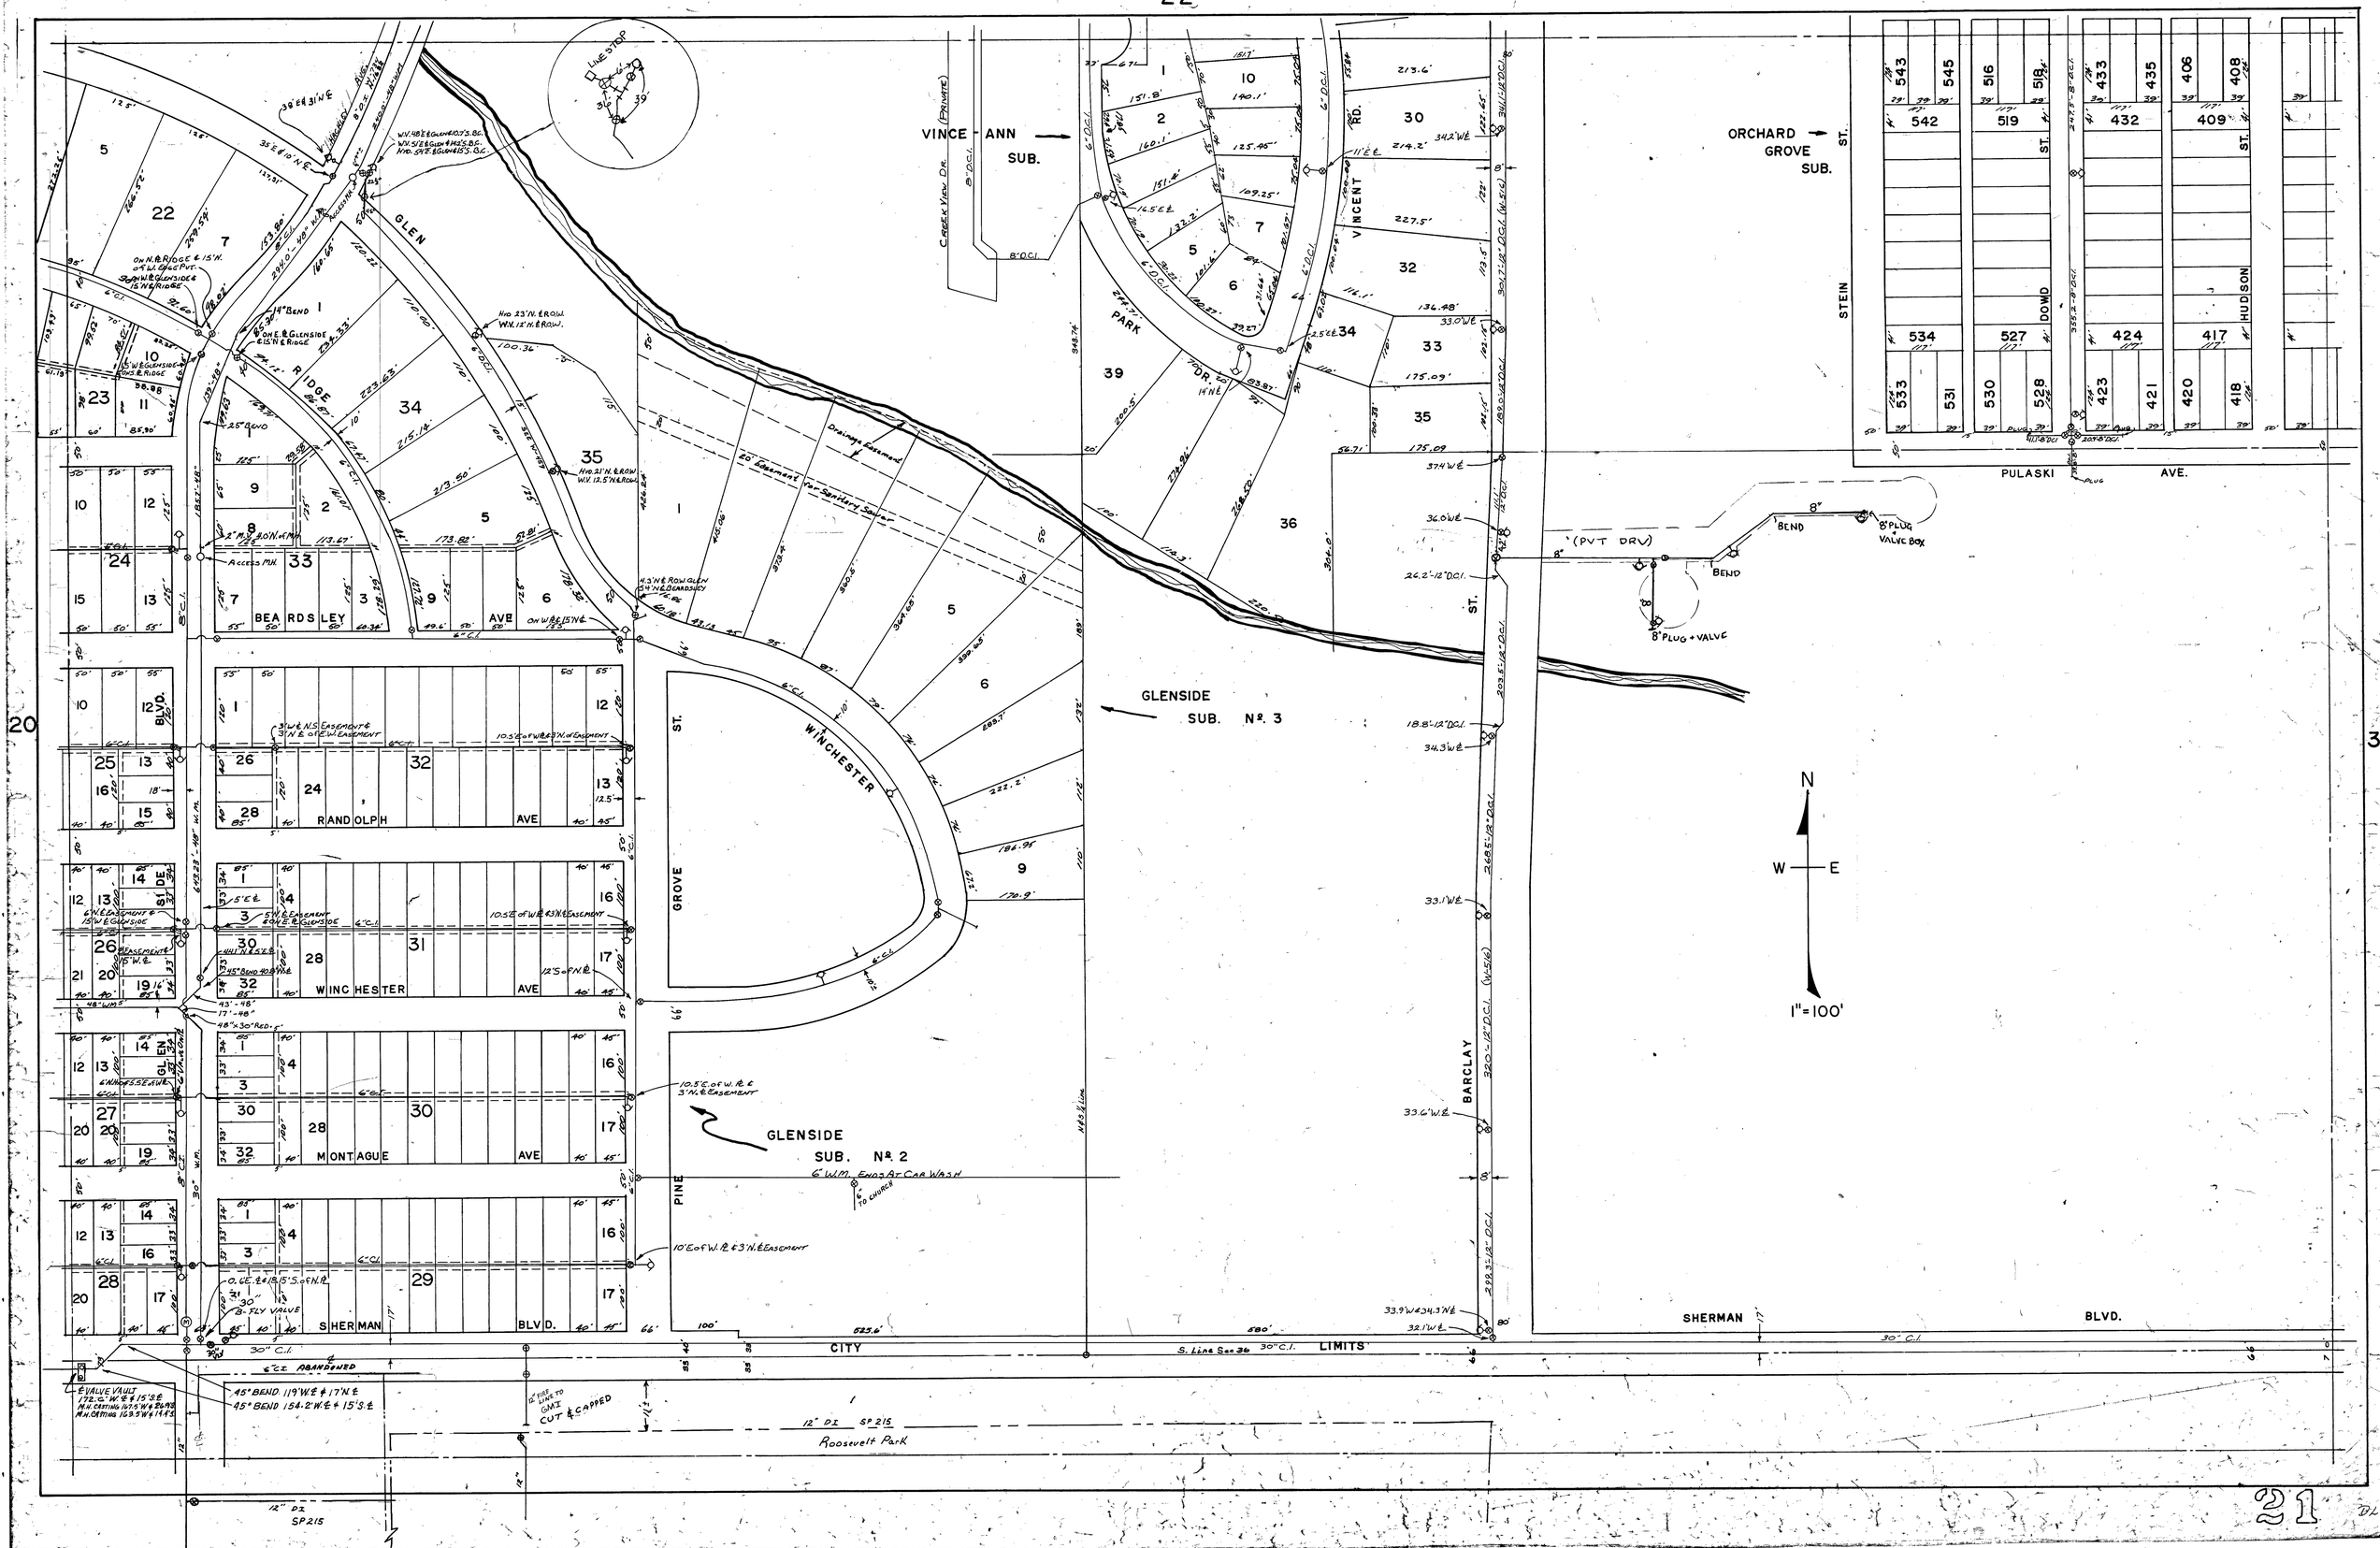
22
20
32
VINCE - ANN SUB.
ORCHARD GROVE SUB.
GLENSIDE SUB. Nº. 3
GLENSIDE SUB. Nº. 2
GLEN RIDGE
BEARDSLEY AVE
RANDOLPH AVE
WINCHESTER AVE
MONTAGUE AVE
SHERMAN BLVD.
WINCHESTER GROVE ST.
PINE
PARK DR.
VINCENT RD.
BARCLAY ST.
STEIN ST.
DOWD ST.
HUDSON ST.
PULASKI AVE.
CITY LIMITS
Roosevelt Park
N
W
E
1"=100'
21