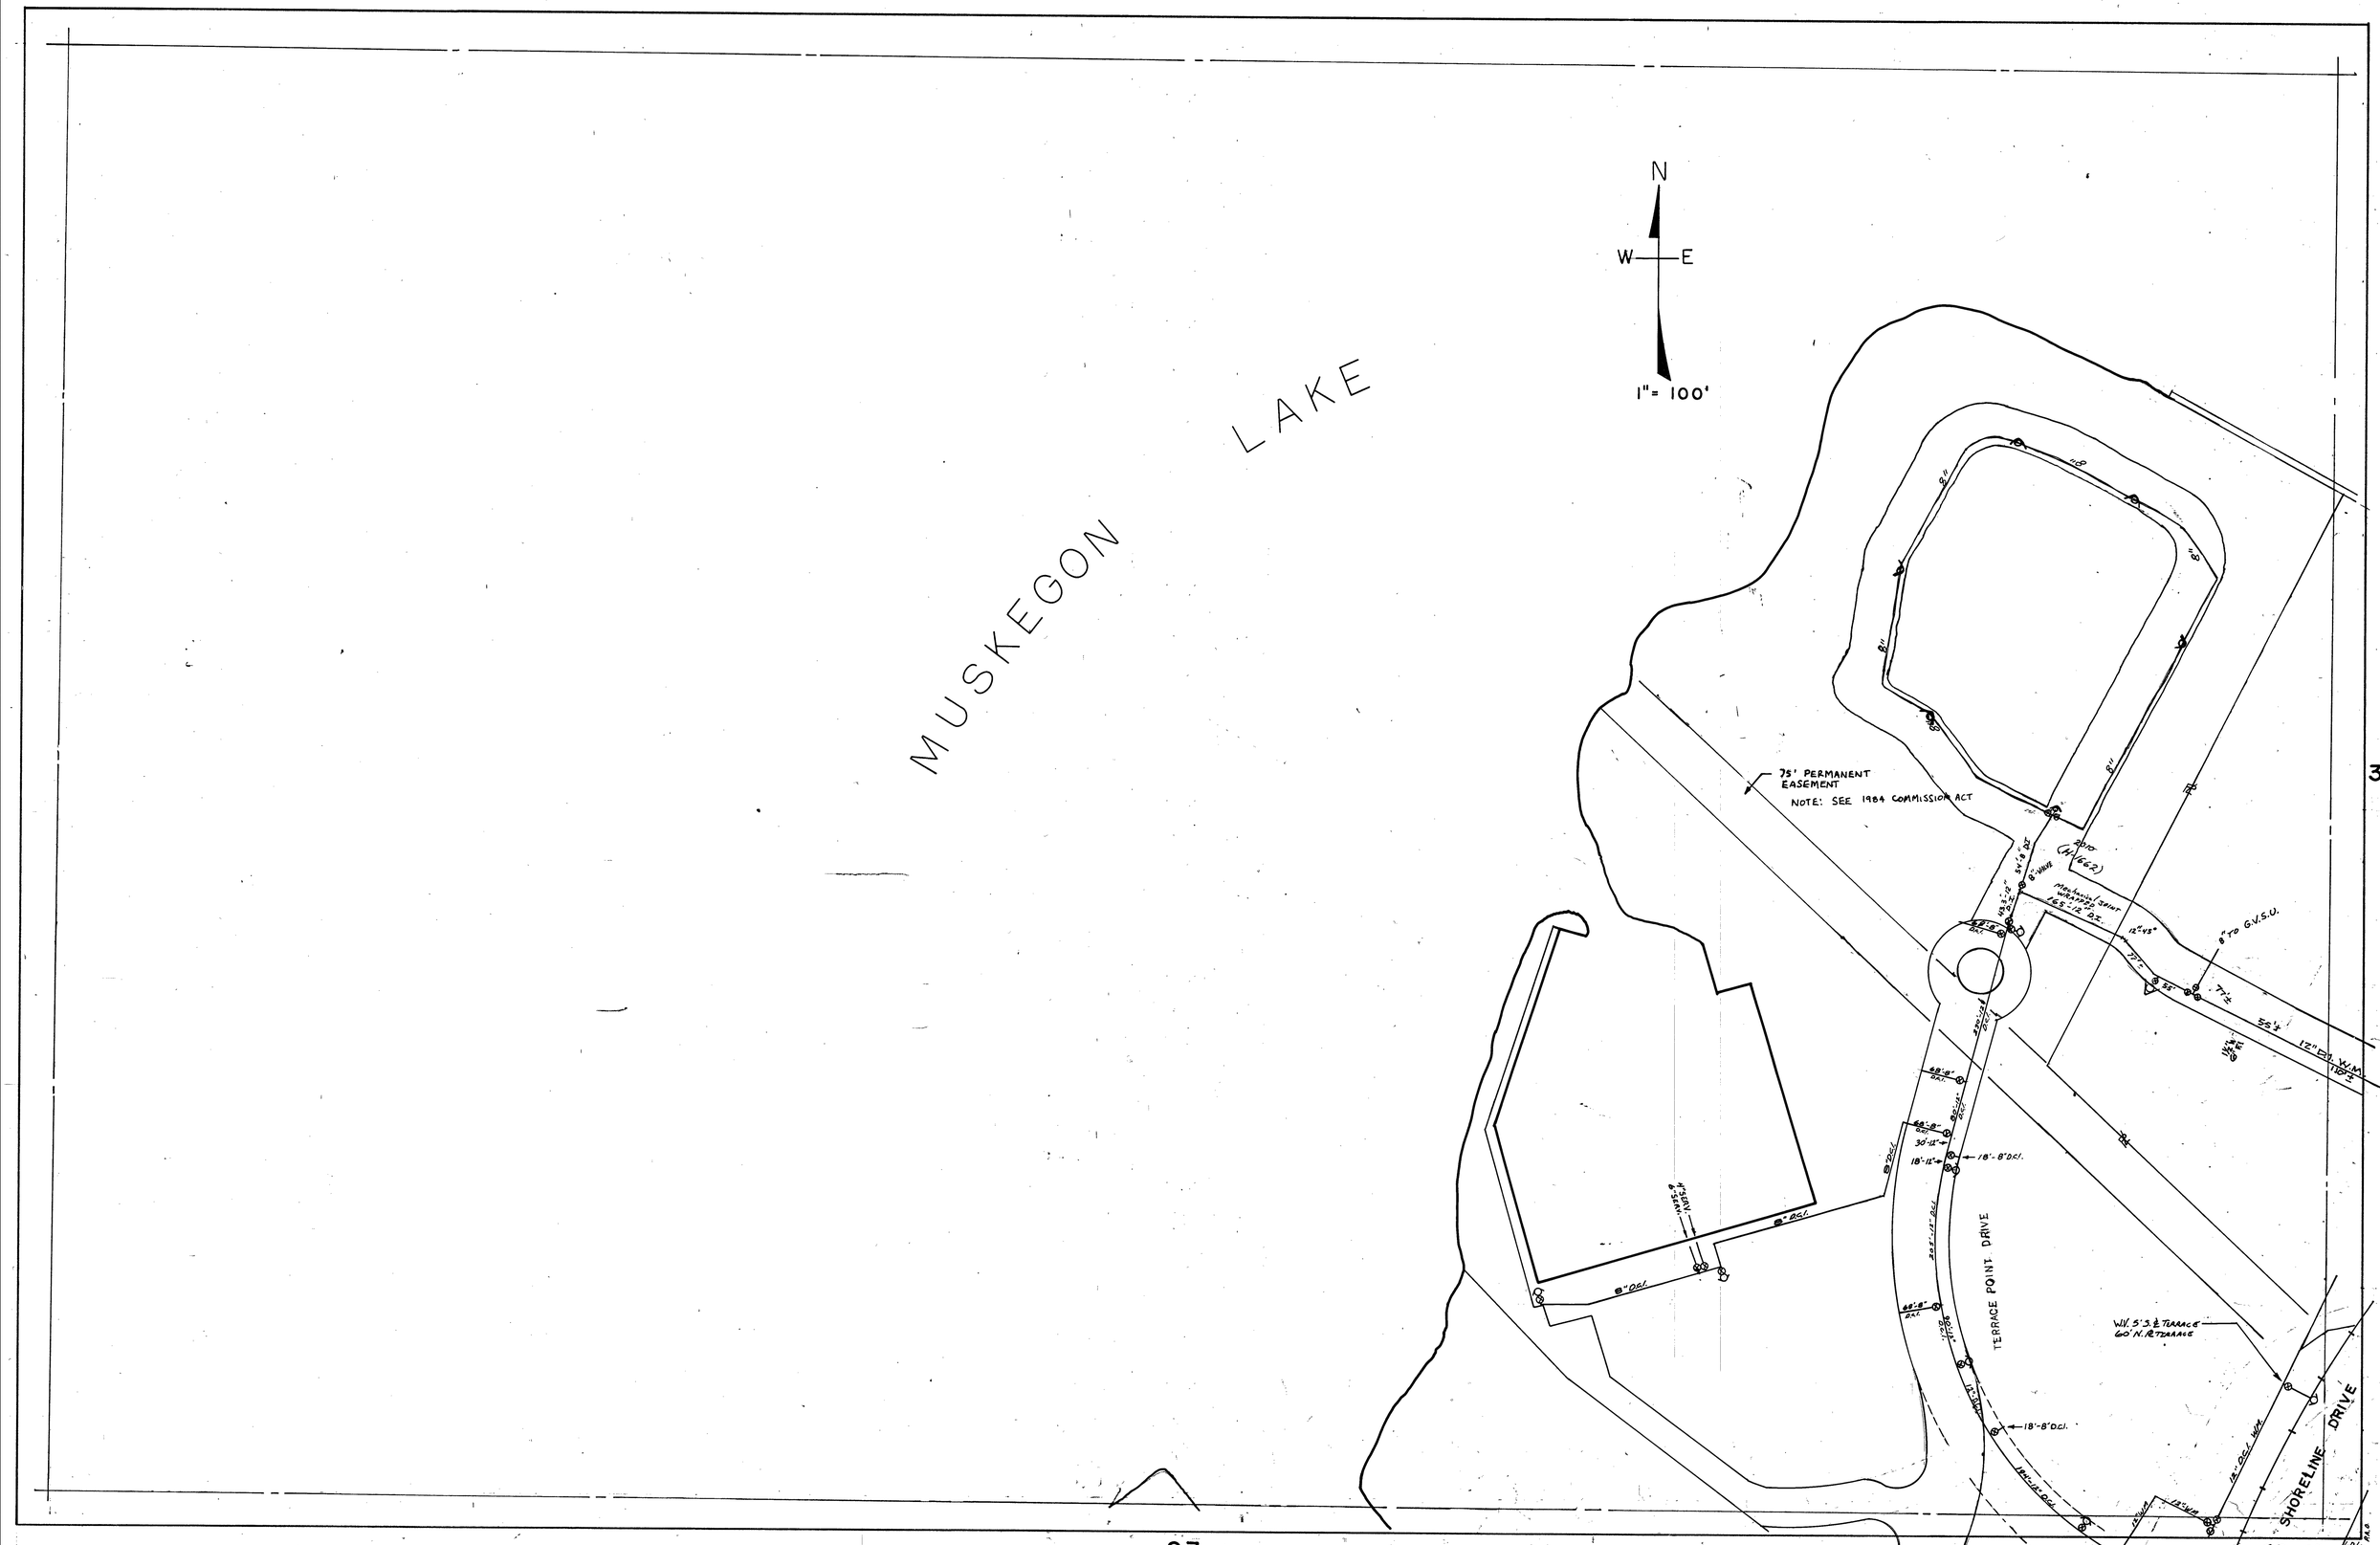

N
W
E
1" = 100'
MUSKEGON LAKE
75' PERMANENT EASEMENT
NOTE: SEE 1984 COMMISSION ACT
TERRACE POINT DRIVE
SHORELINE DRIVE
W.V. 5' S. & TERRACE 60' N. R. TERRACE
8" TO G.V.S.U.
12" D.I. W.M.
18'-8" D.C.I.