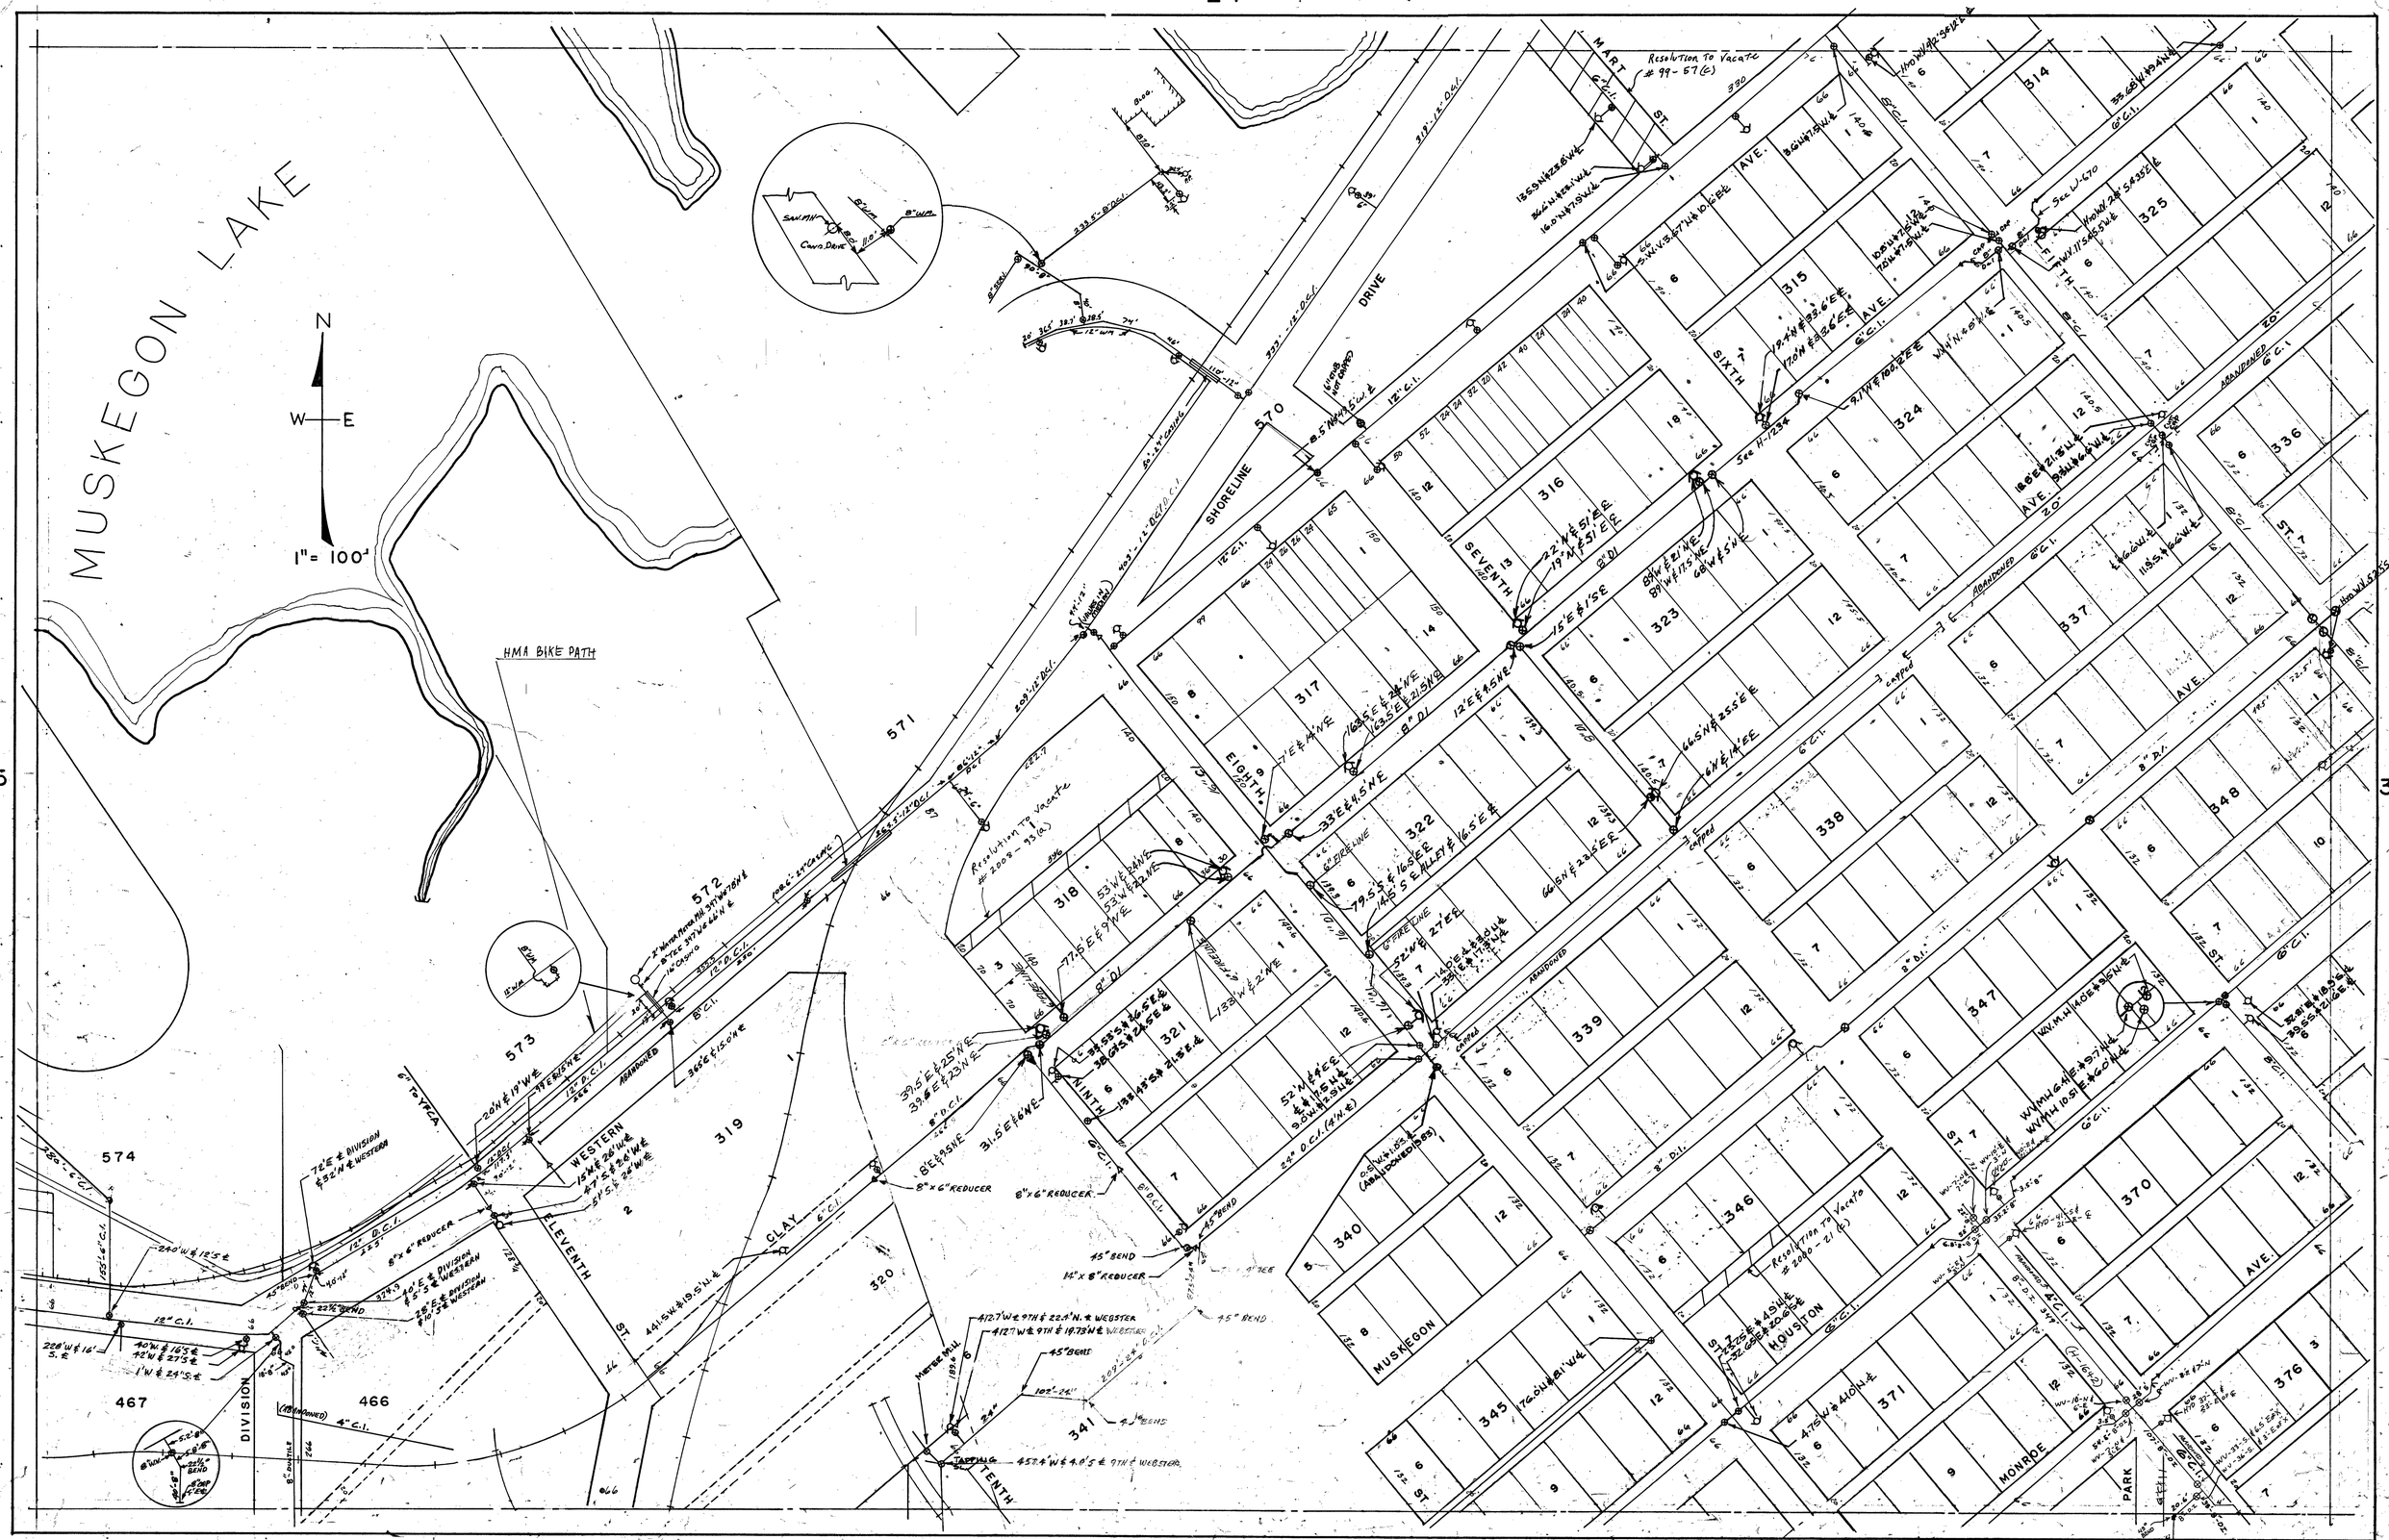
MUSKEGON LAKE
N
W
E
1" = 100'
HMA BIKE PATH
SHORELINE DRIVE
MART ST.
SIXTH AVE.
SEVENTH AVE.
EIGHTH AVE.
NINTH AVE.
TENTH ST.
ELEVENTH ST.
WESTERN
CLAY
DIVISION
MUSKEGON
HOUSTON
MONROE
PARK
Resolution To Vacate # 99-57(C)
Resolution To Vacate # 2008-93(A)
Resolution To Vacate # 2000-21(C)
ABANDONED
CAPPED
8" x 6" REDUCER
45° BEND
14" x 8" REDUCER
METER MILL
TAPPING
570
571
572
573
574
319
320
321
322
323
324
325
336
337
338
339
340
341
345
346
347
348
370
371
376
314
315
316
317
318
25
36
29
28