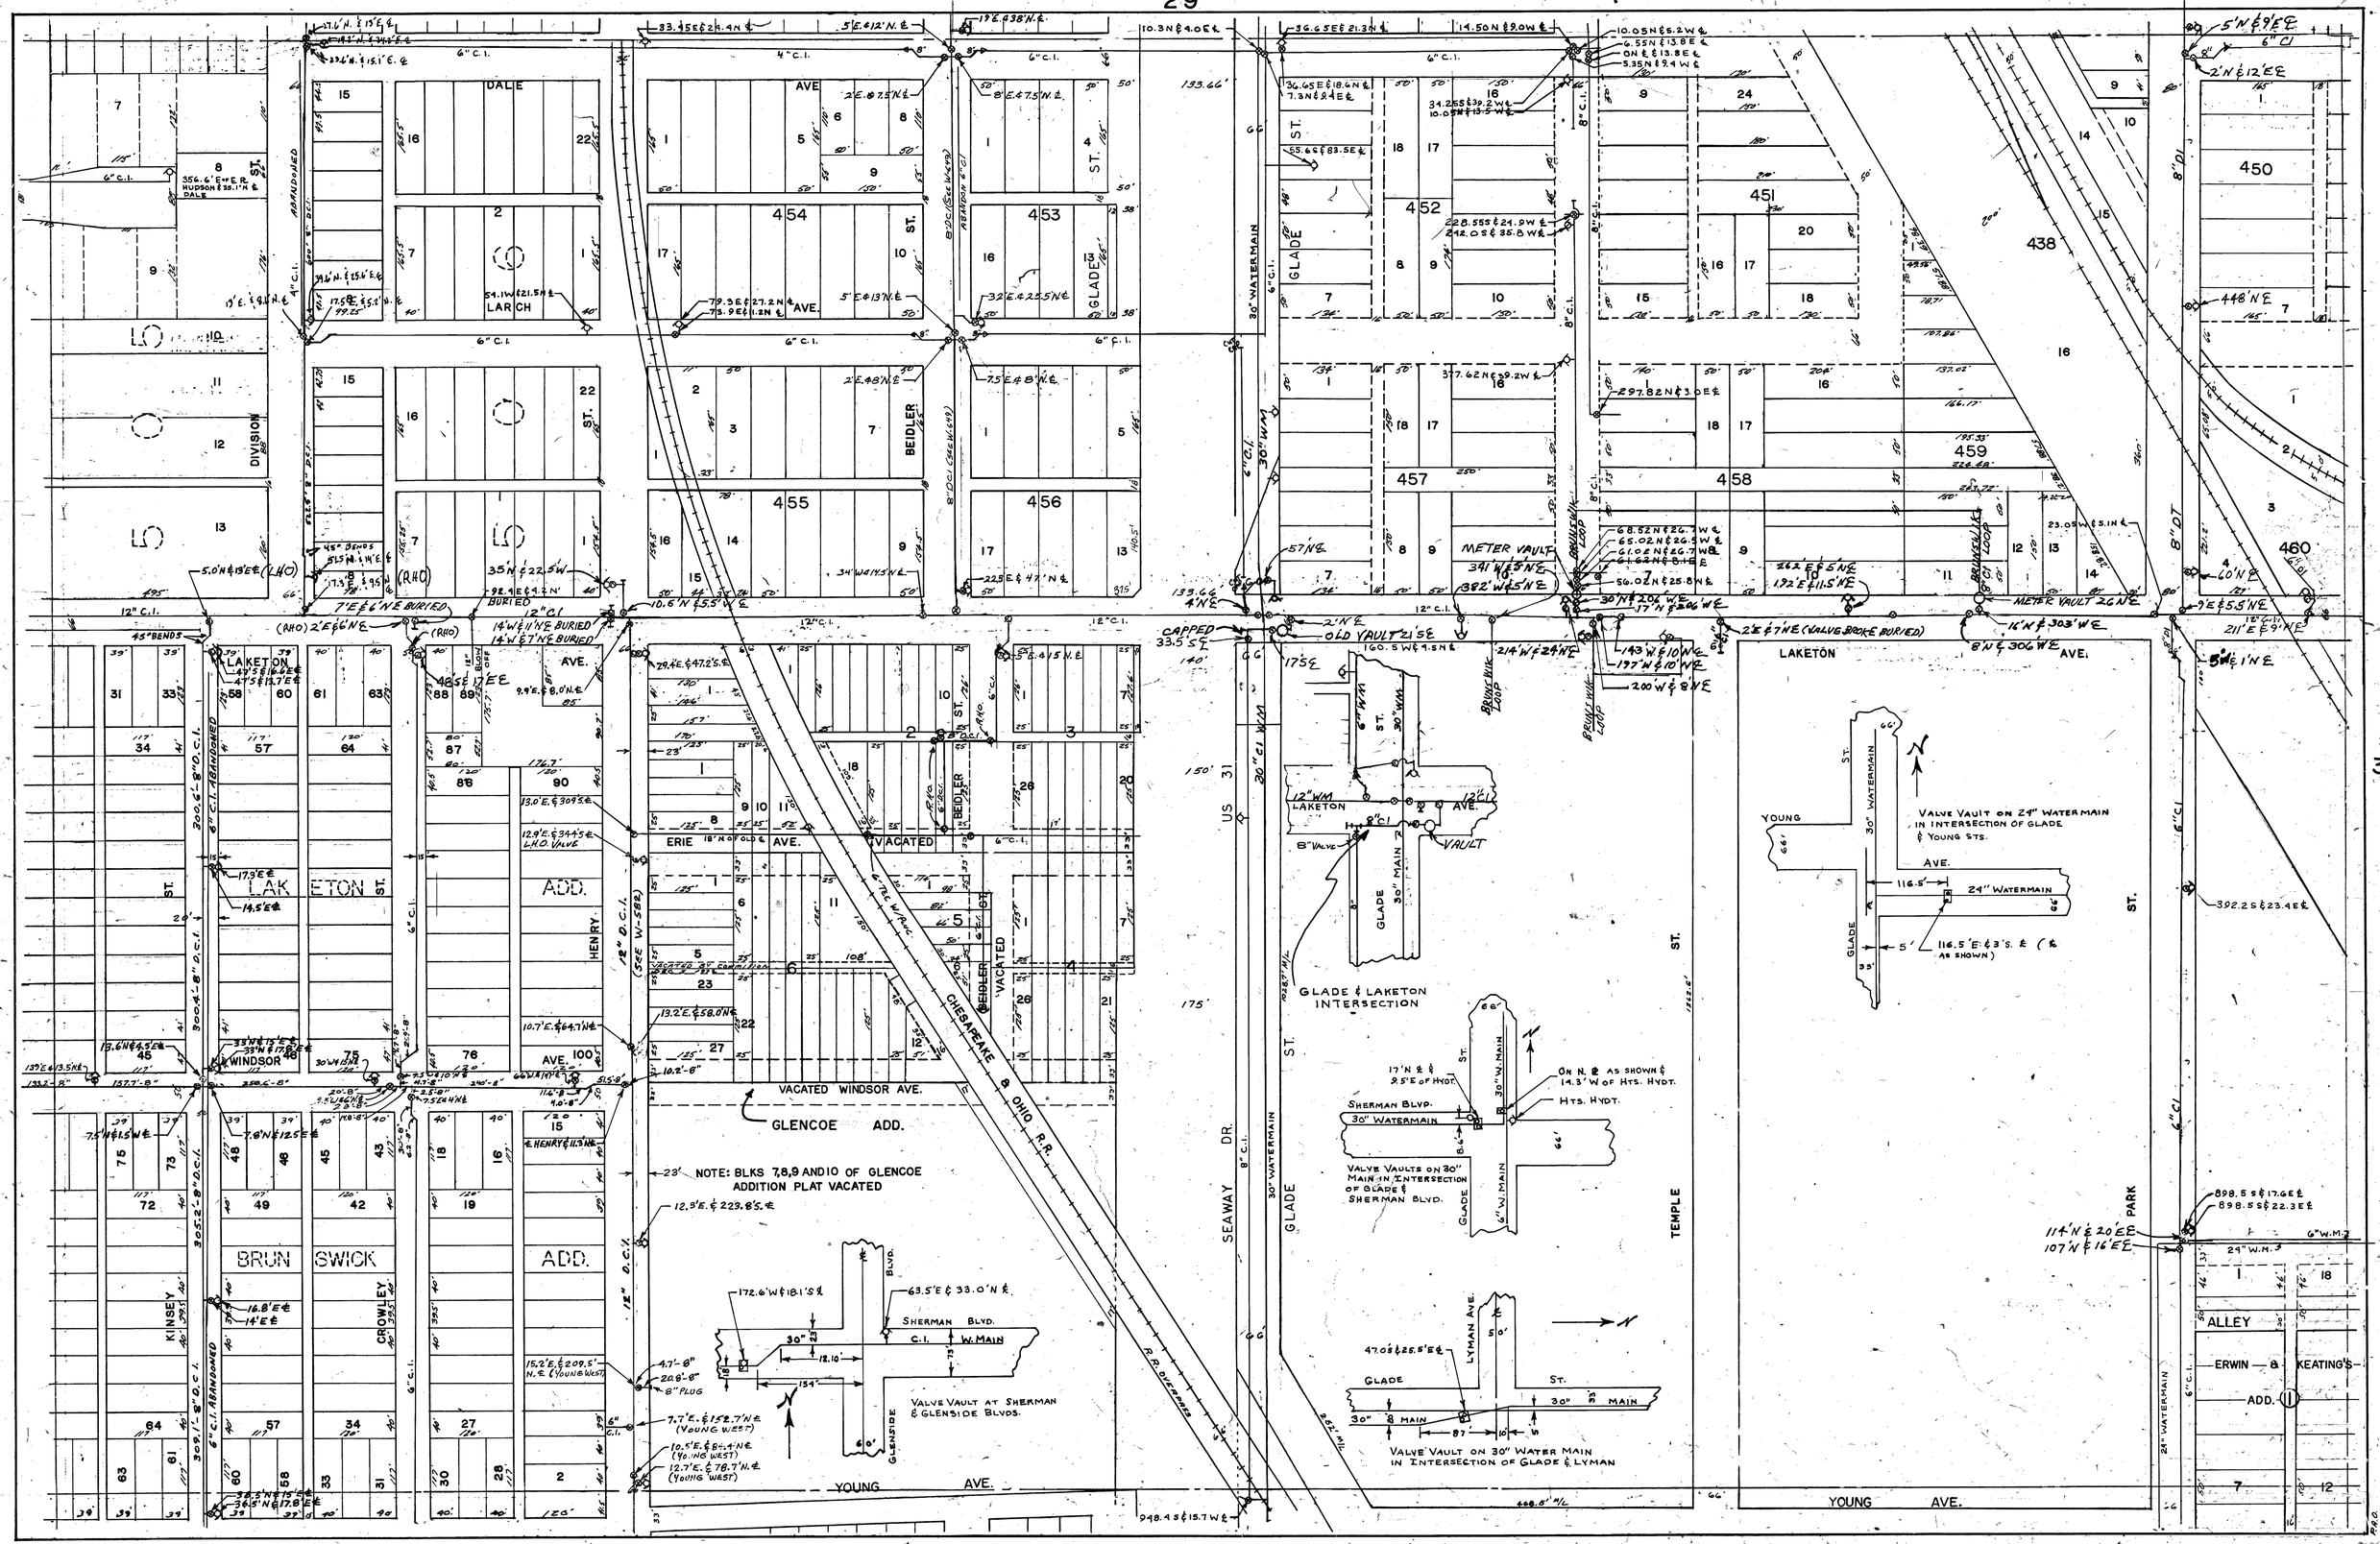

DALE AVE
LARCH AVE.
BEIDLER ST.
GLADE ST.
DIVISION ST.
LAKETON AVE.
LAKETON ADD.
ERIE AVE.
VACATED
HENRY
WINDSOR AVE.
VACATED WINDSOR AVE.
GLENCOE ADD.
BRUNSWICK ADD.
KINSEY
CROWLEY
CHESAPEAKE & OHIO R.R.
R.R. OVERPASS
NOTE: BLKS 7,8,9 AND 10 OF GLENCOE ADDITION PLAT VACATED
SEAWAY DR.
US 31
30" WATERMAIN
METER VAULT
OLD VAULT
CAPPED
GLADE & LAKETON INTERSECTION
VAULT
VALVE VAULTS ON 30" MAIN IN INTERSECTION OF GLADE & SHERMAN BLVD.
SHERMAN BLVD.
VALVE VAULT AT SHERMAN & GLENSIDE BLVDS.
VALVE VAULT ON 30" WATER MAIN IN INTERSECTION OF GLADE & LYMAN
VALVE VAULT ON 24" WATERMAIN IN INTERSECTION OF GLADE & YOUNG STS.
24" WATERMAIN
YOUNG AVE.
TEMPLE ST.
PARK ST.
ALLEY
ERWIN & KEATING'S ADD.