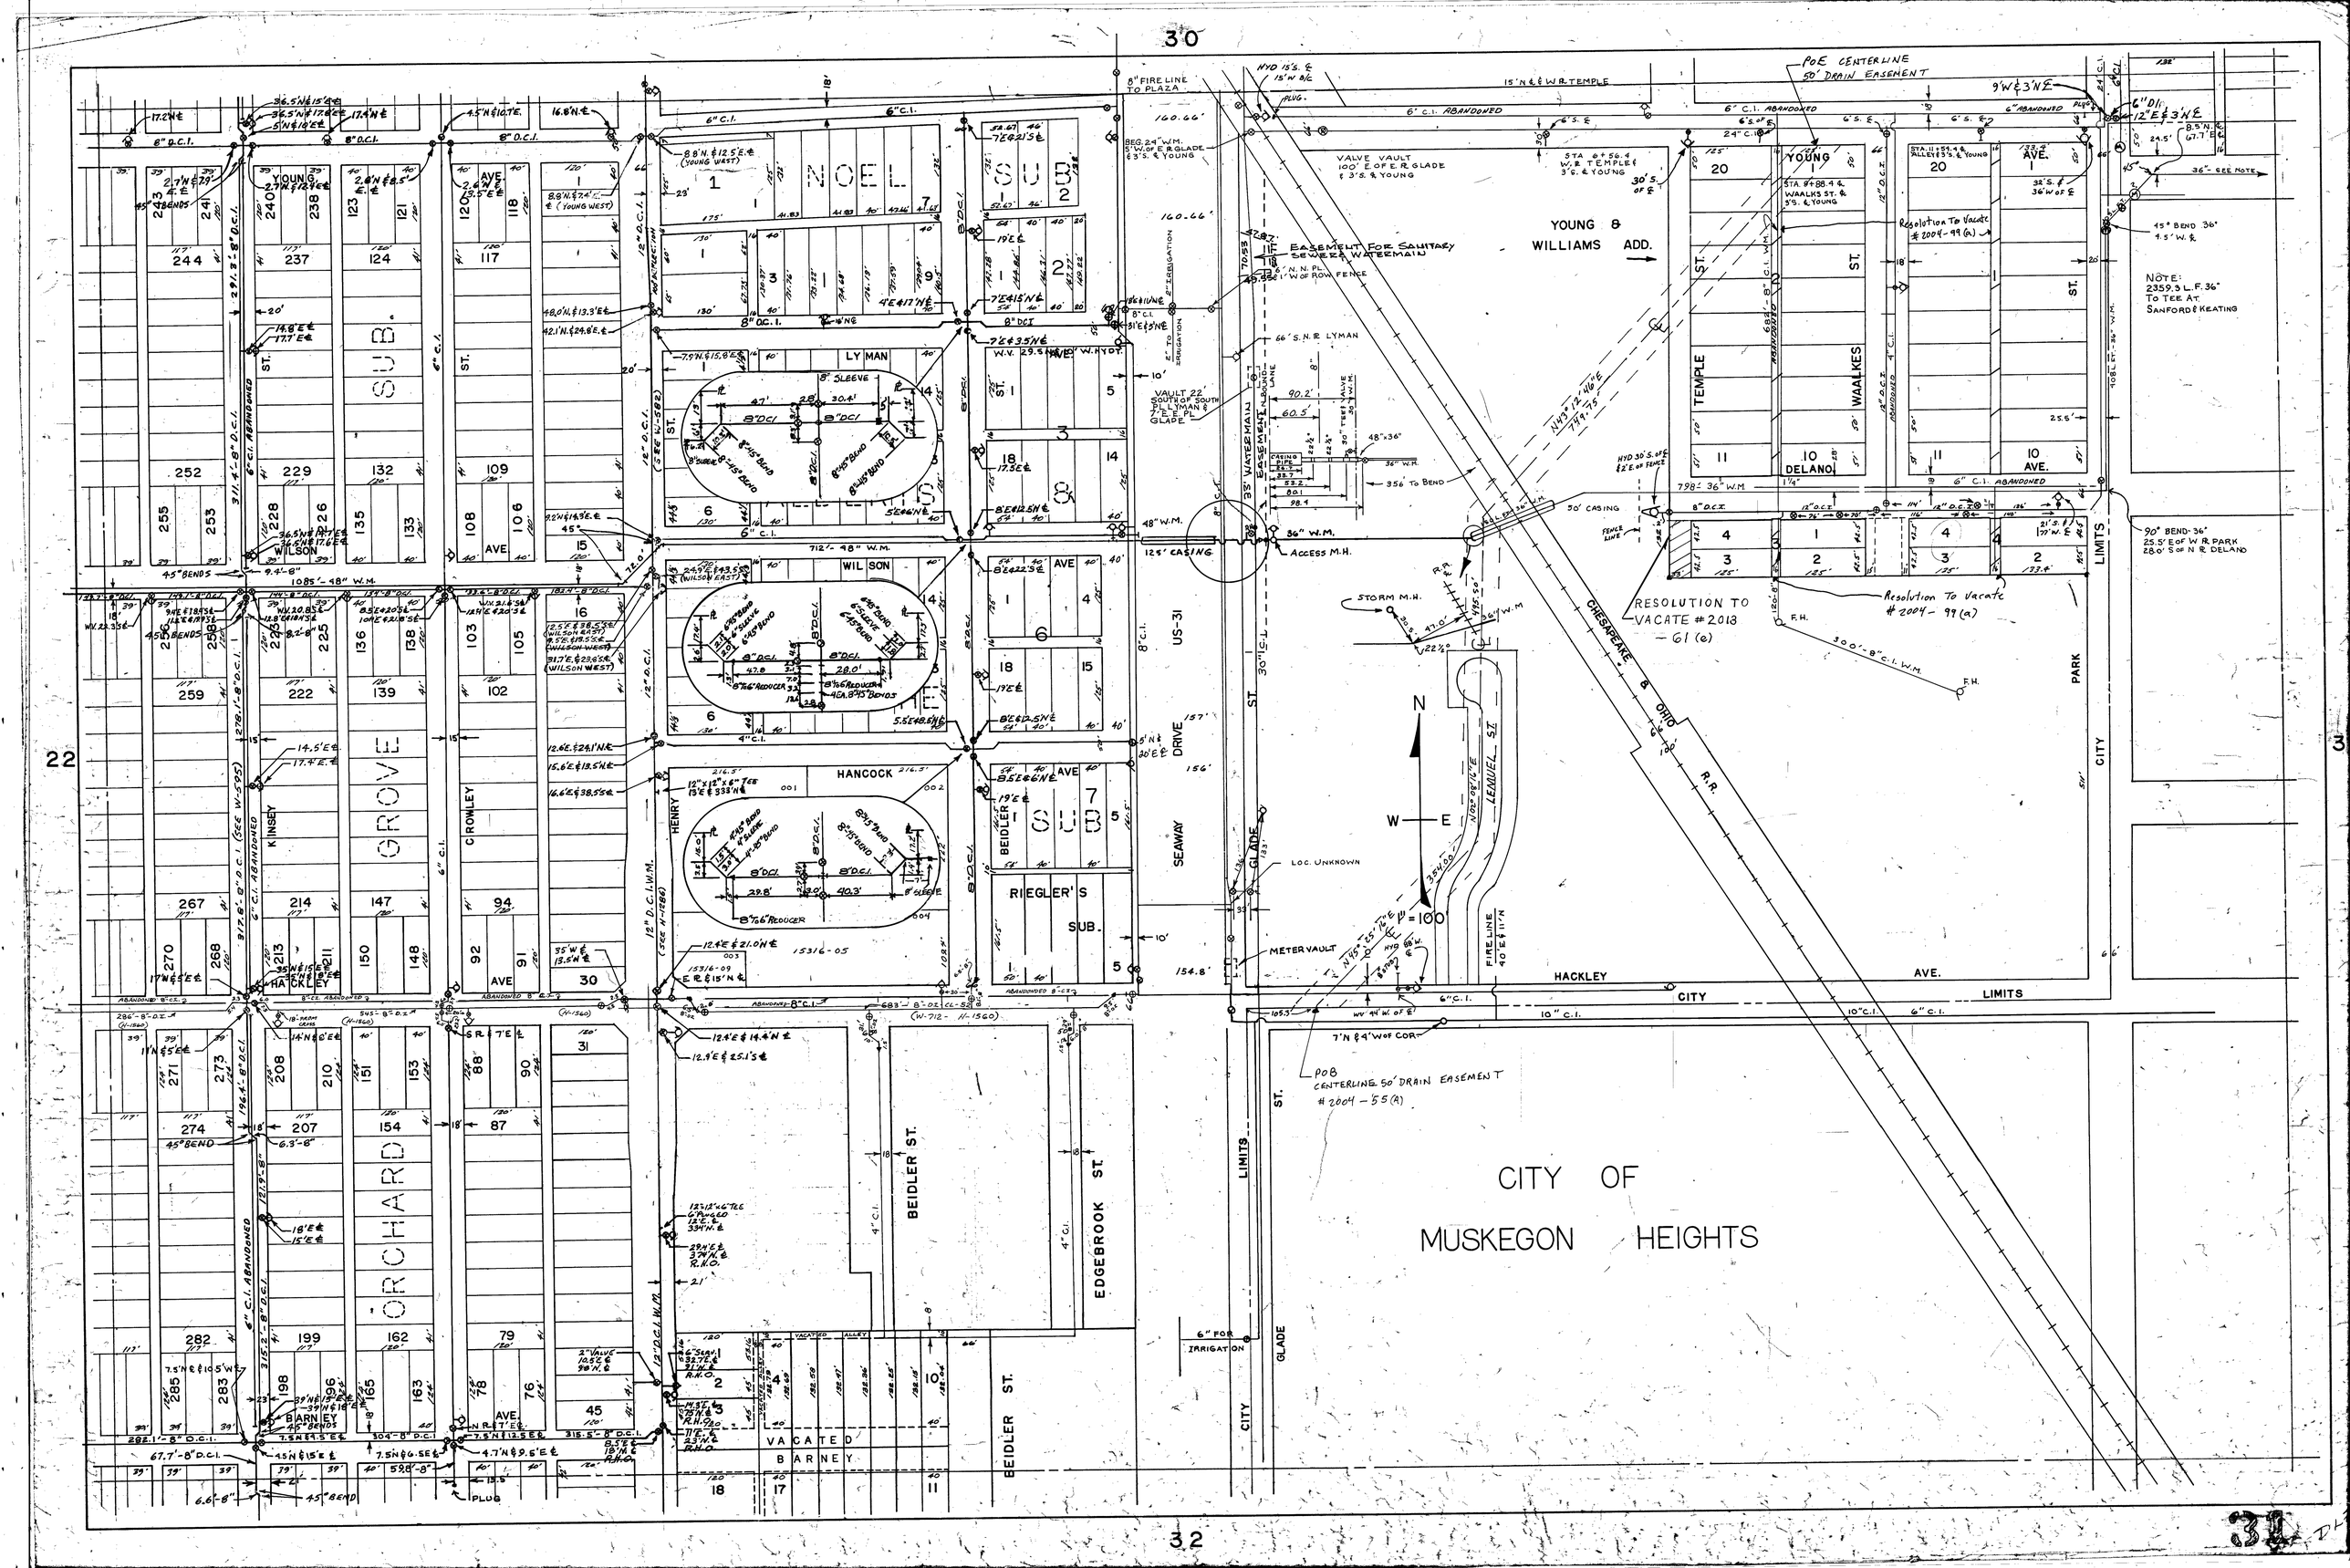

30
22
32
NOEL SUB
YOUNG & WILLIAMS ADD.
ORCHARD GROVE SUB.
RIEGLER'S SUB.
CITY OF MUSKEGON HEIGHTS
CHESAPEAKE & OHIO R.R.
US-31
SEAWAY DRIVE
BEIDLER ST.
EDGEBROOK ST.
HACKLEY AVE.
CITY LIMITS
PARK LIMITS
VACATED BARNEY
RESOLUTION TO VACATE #2018 - 61 (e)
Resolution To Vacate #2004 - 99 (a)
POB CENTERLINE 50' DRAIN EASEMENT #2004 - 55 (A)
NOTE: 2359.3 L.F. 36" TO TEE AT SANFORD & KEATING
EASEMENT FOR SANITARY SEWER & WATERMAIN
VALVE VAULT 100' E OF E. R. GLADE & 3'S. & YOUNG
STORM M.H.
METER VAULT
LOC. UNKNOWN
ACCESS M.H.