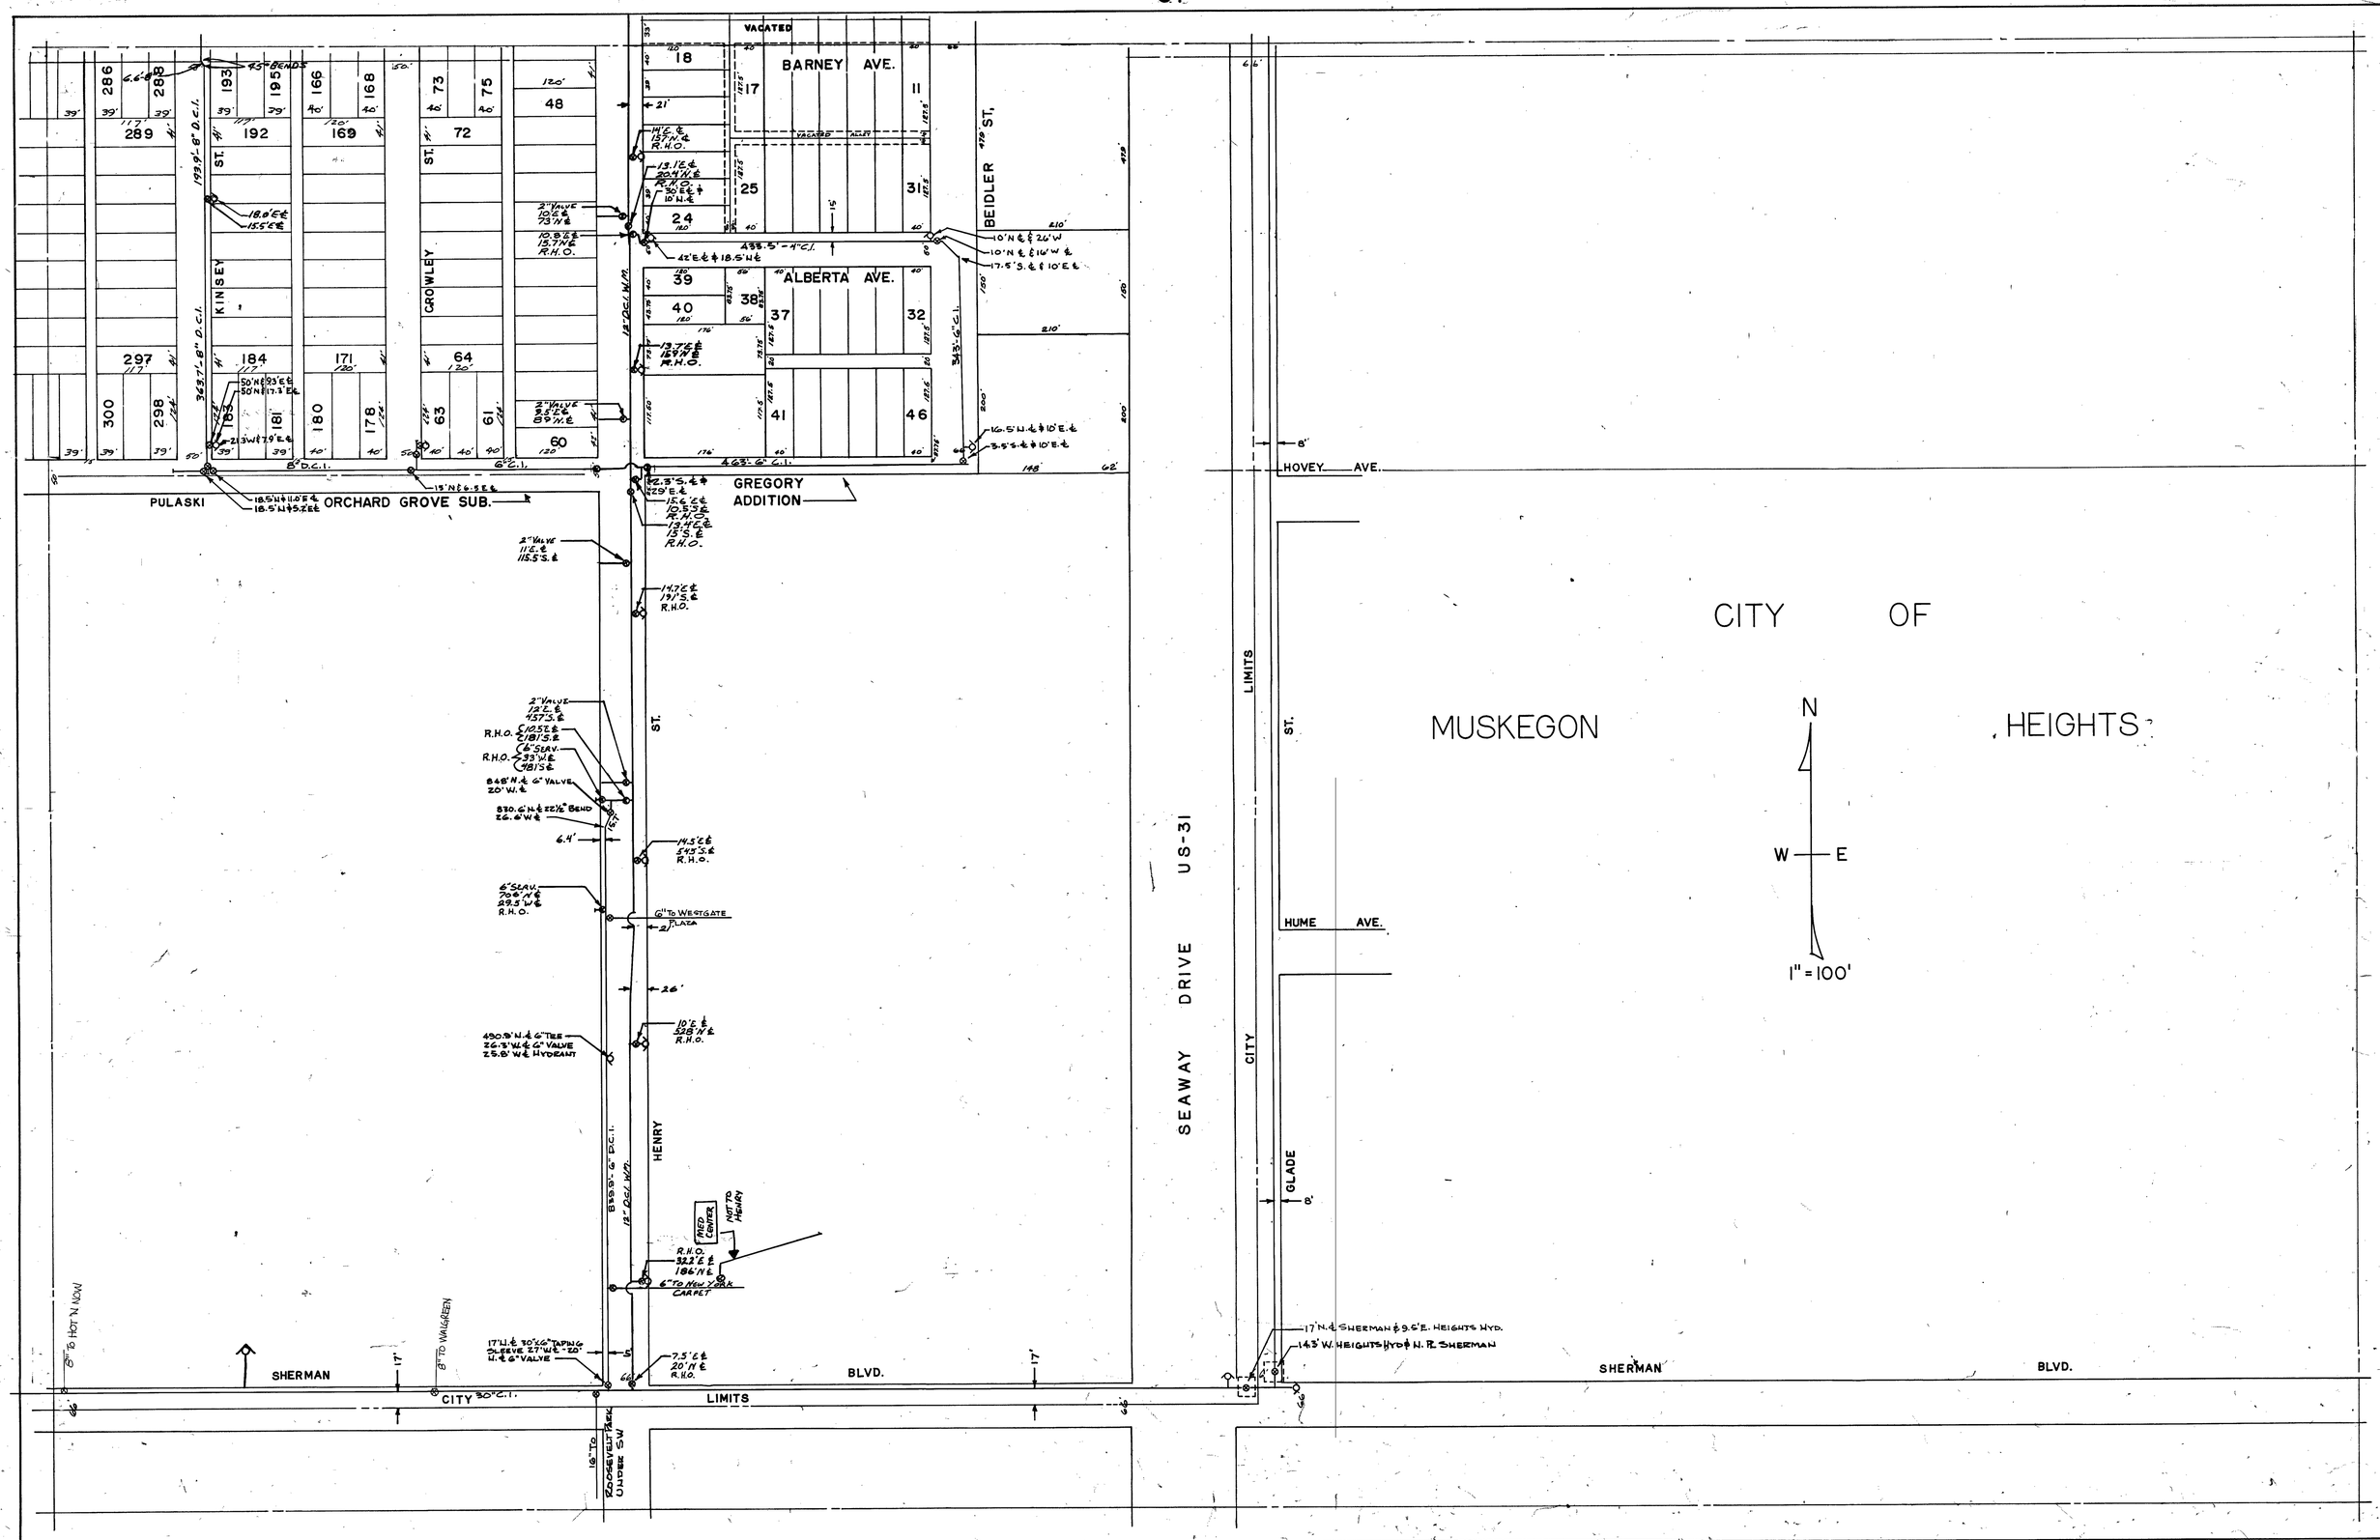
VACATED
BARNEY AVE.
ALBERTA AVE.
BEIDLER ST.
KINSEY ST.
CROWLEY ST.
PULASKI
ORCHARD GROVE SUB.
GREGORY ADDITION
HENRY ST.
SEAWAY DRIVE US-31
CITY LIMITS
HOVEY AVE.
HUME AVE.
GLADE ST.
CITY OF MUSKEGON HEIGHTS
N
W
E
1" = 100'
SHERMAN BLVD.
CITY LIMITS
MED CENTER
NOT TO HENRY
6" TO NEW YORK CARPET
8" TO HOT N NOW
8" TO WALGREEN
16" TO ROOSEVELT PARK UNDER SW
17' N. ℄ SHERMAN & 9.5' E. HEIGHTS HYD.
14.3' W. HEIGHTS HYD & N. R. SHERMAN