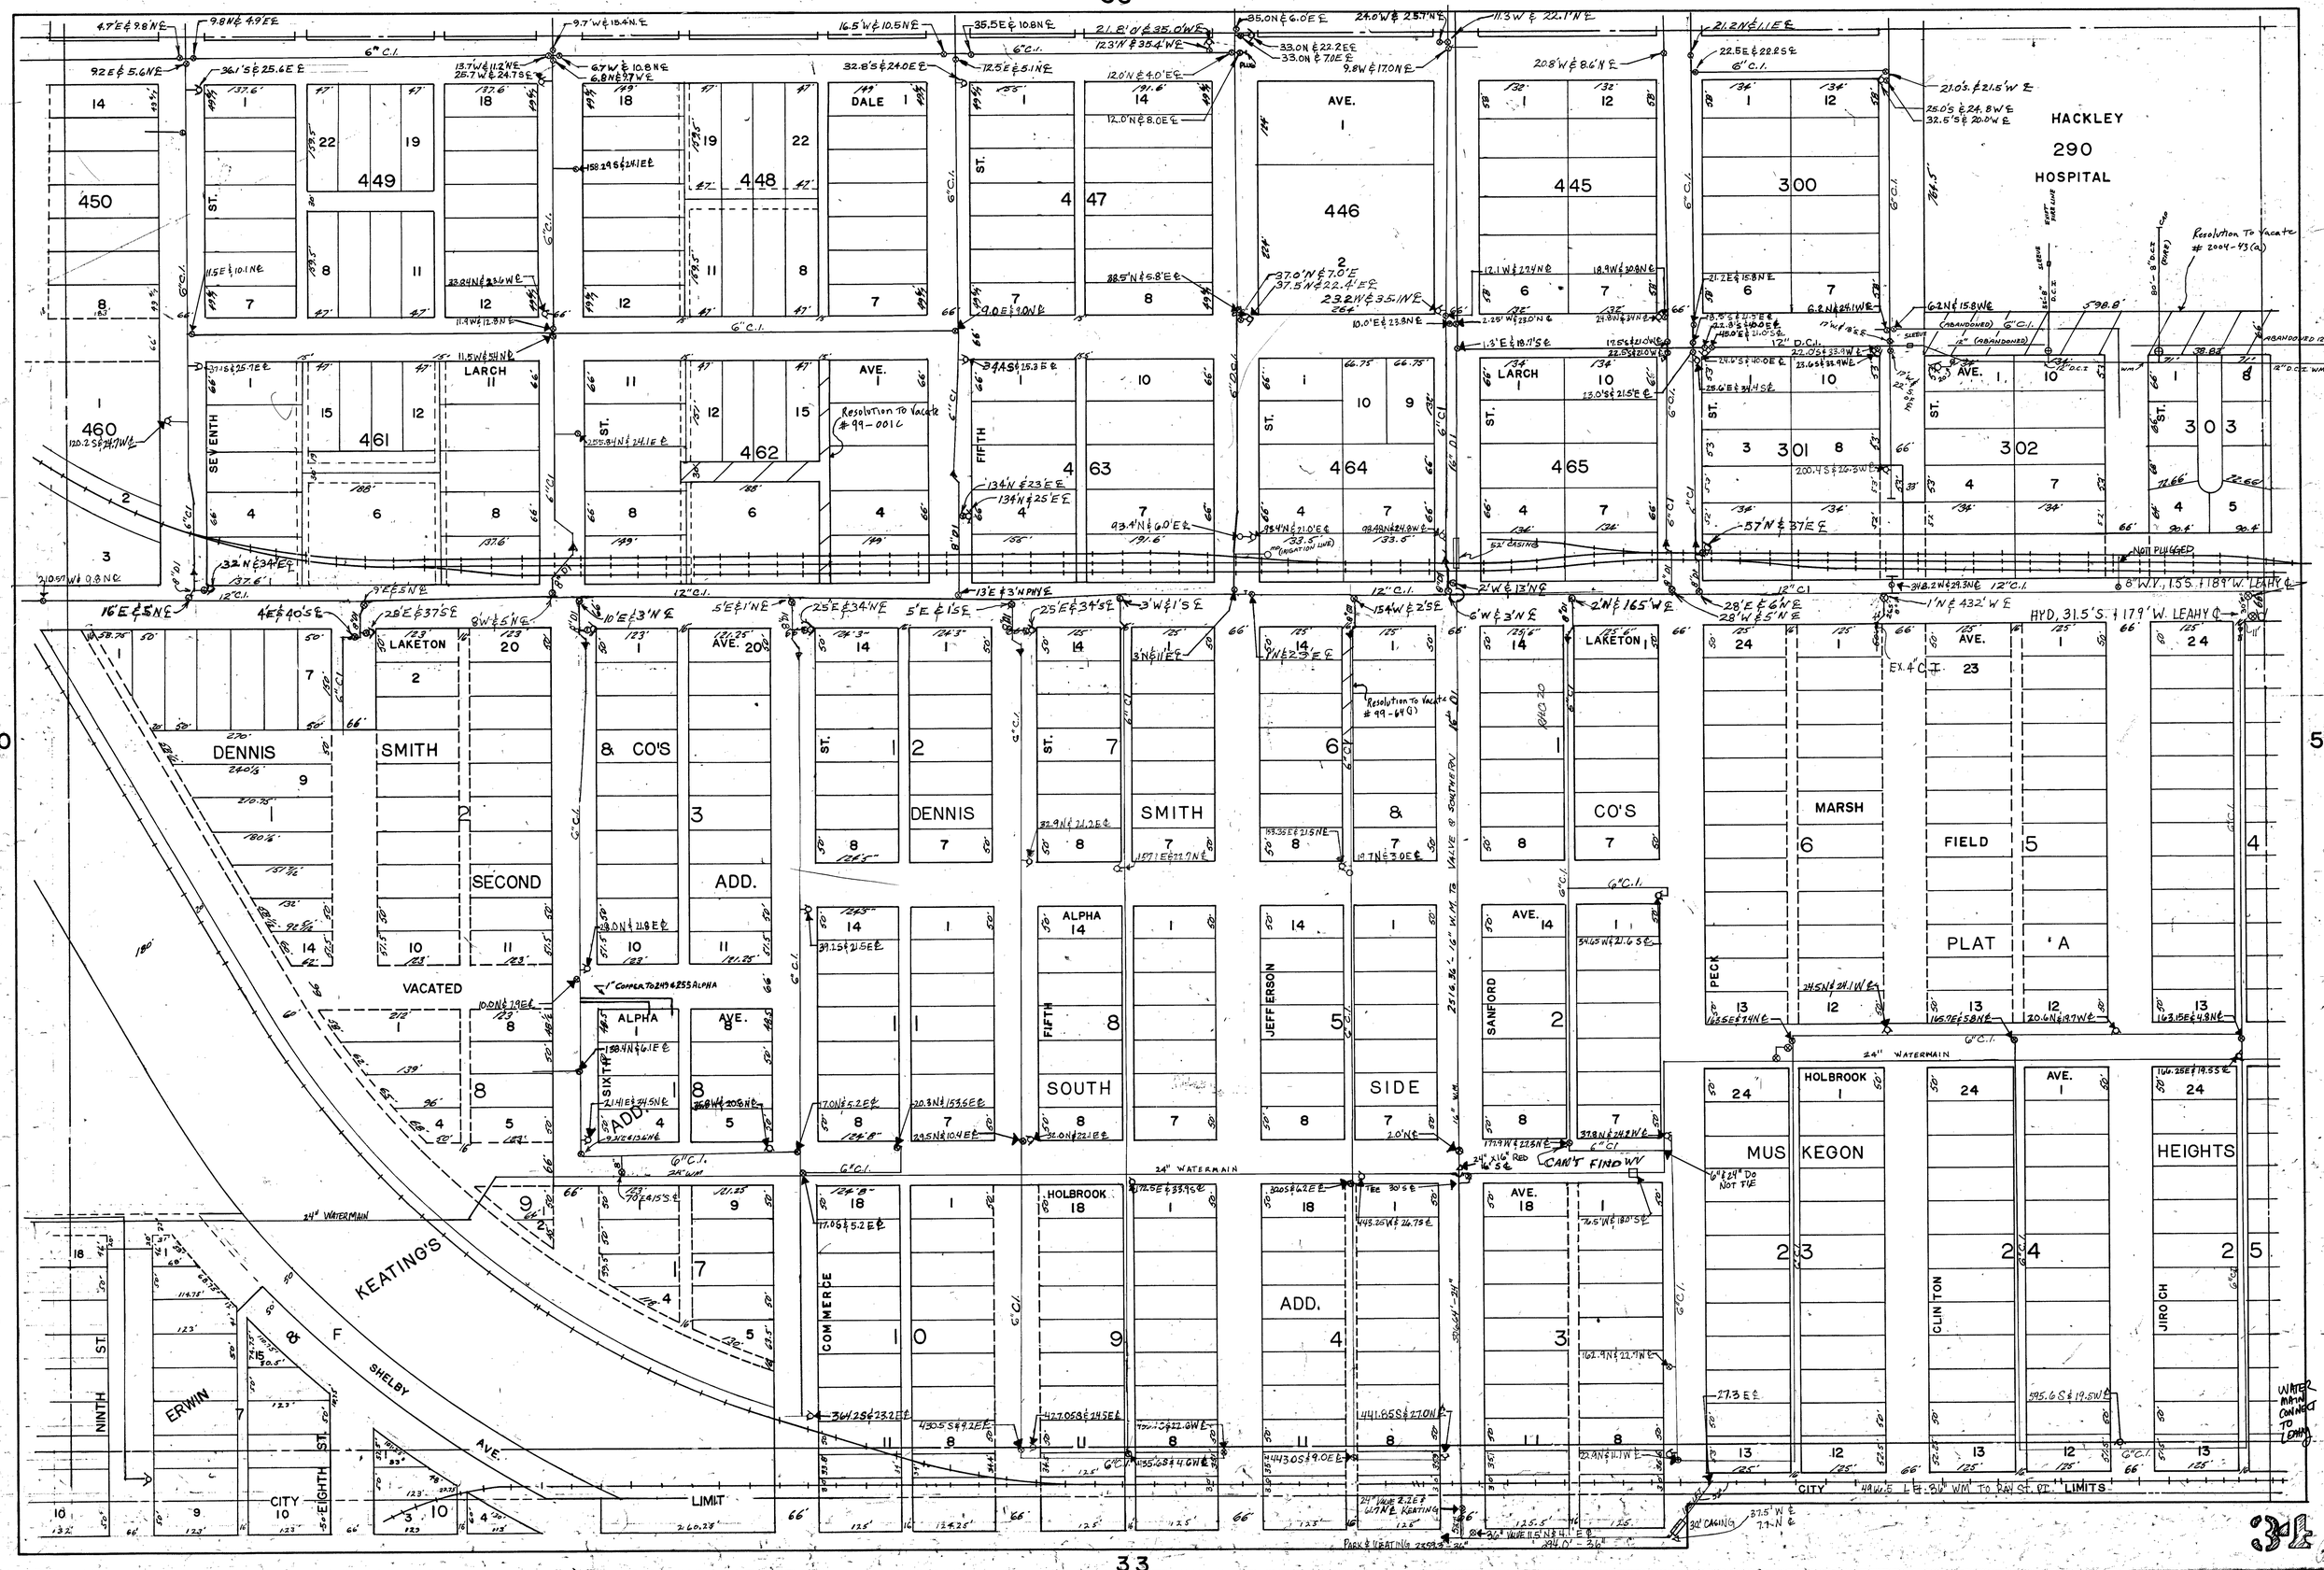
35
30
51
33
HACKLEY
290
HOSPITAL
DENNIS
SMITH
& CO'S
SECOND
ADD.
VACATED
KEATING'S
ERWIN
SHELBY
AVE.
CITY
LIMIT
LAKETON
SEVENTH
LARCH
DALE
FIFTH
SOUTH
SIDE
ALPHA
JEFFERSON
SANFORD
PECK
MARSH
FIELD
PLAT
'A
HOLBROOK
COMMERCE
MUSKEGON
CLINTON
JIROCH
HEIGHTS
NINTH ST.
EIGHTH ST.
24" WATERMAIN
Resolution To Vacate # 99-001C
Resolution To Vacate # 2004-43(a)
Resolution To Vacate # 99-64(i)
CAN'T FIND WV
NOT PLUGGED
HYD, 31.5'S. + 179' W. LEAHY ℄
WATER MAIN CONNECT TO LEAHY
CITY LIMITS