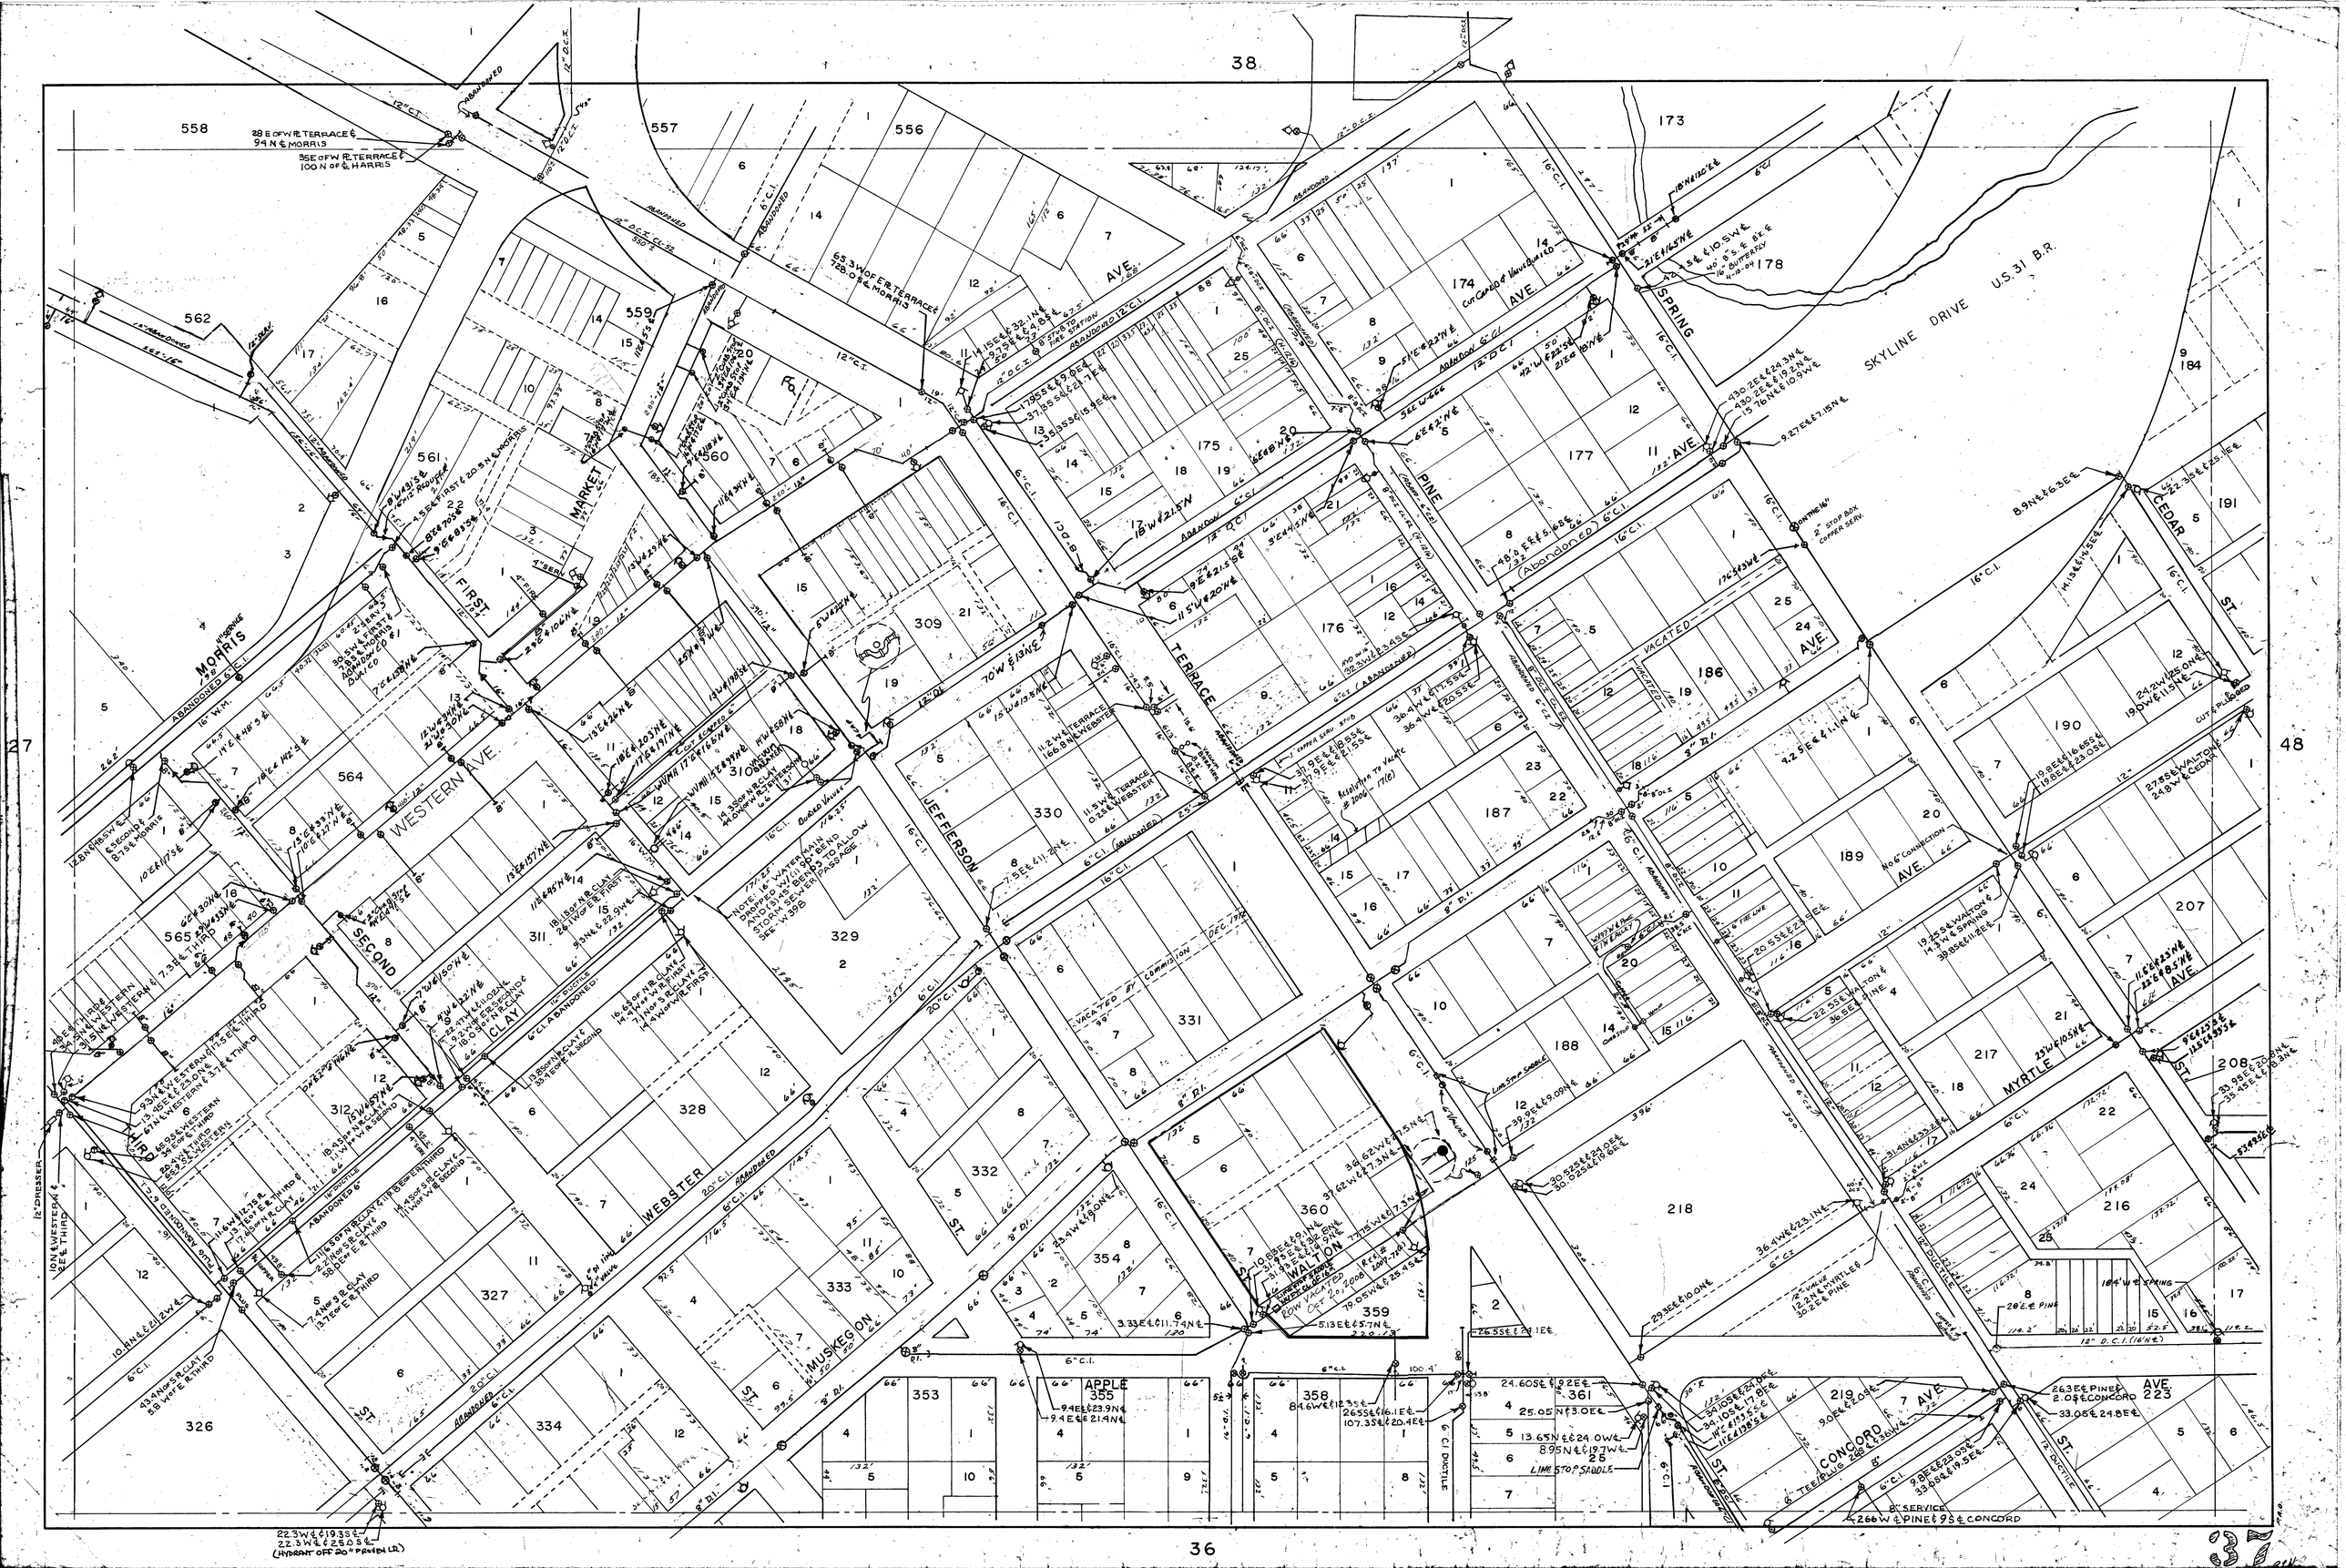
38
27
48
36
SKYLINE DRIVE U.S. 31 B.R.
MORRIS
WESTERN AVE.
FIRST
MARKET
SECOND
CLAY
WEBSTER
MUSKEGON
JEFFERSON
TERRACE
PINE
SPRING
CEDAR
MYRTLE
WALTON
APPLE
CONCORD
ST.
AVE.
VACATED
ABANDONED
12" DRESSER
12" DUCTILE
6" C.I. DUCTILE
LIME STOP SADDLE
8" SERVICE
266 W ℄ PINE & 9 S ℄ CONCORD
22.3 W ℄ & 19.3 S ℄
22.3 W ℄ & 25.0 S ℄
(HYDRANT OFF 20" PROVEN LR)