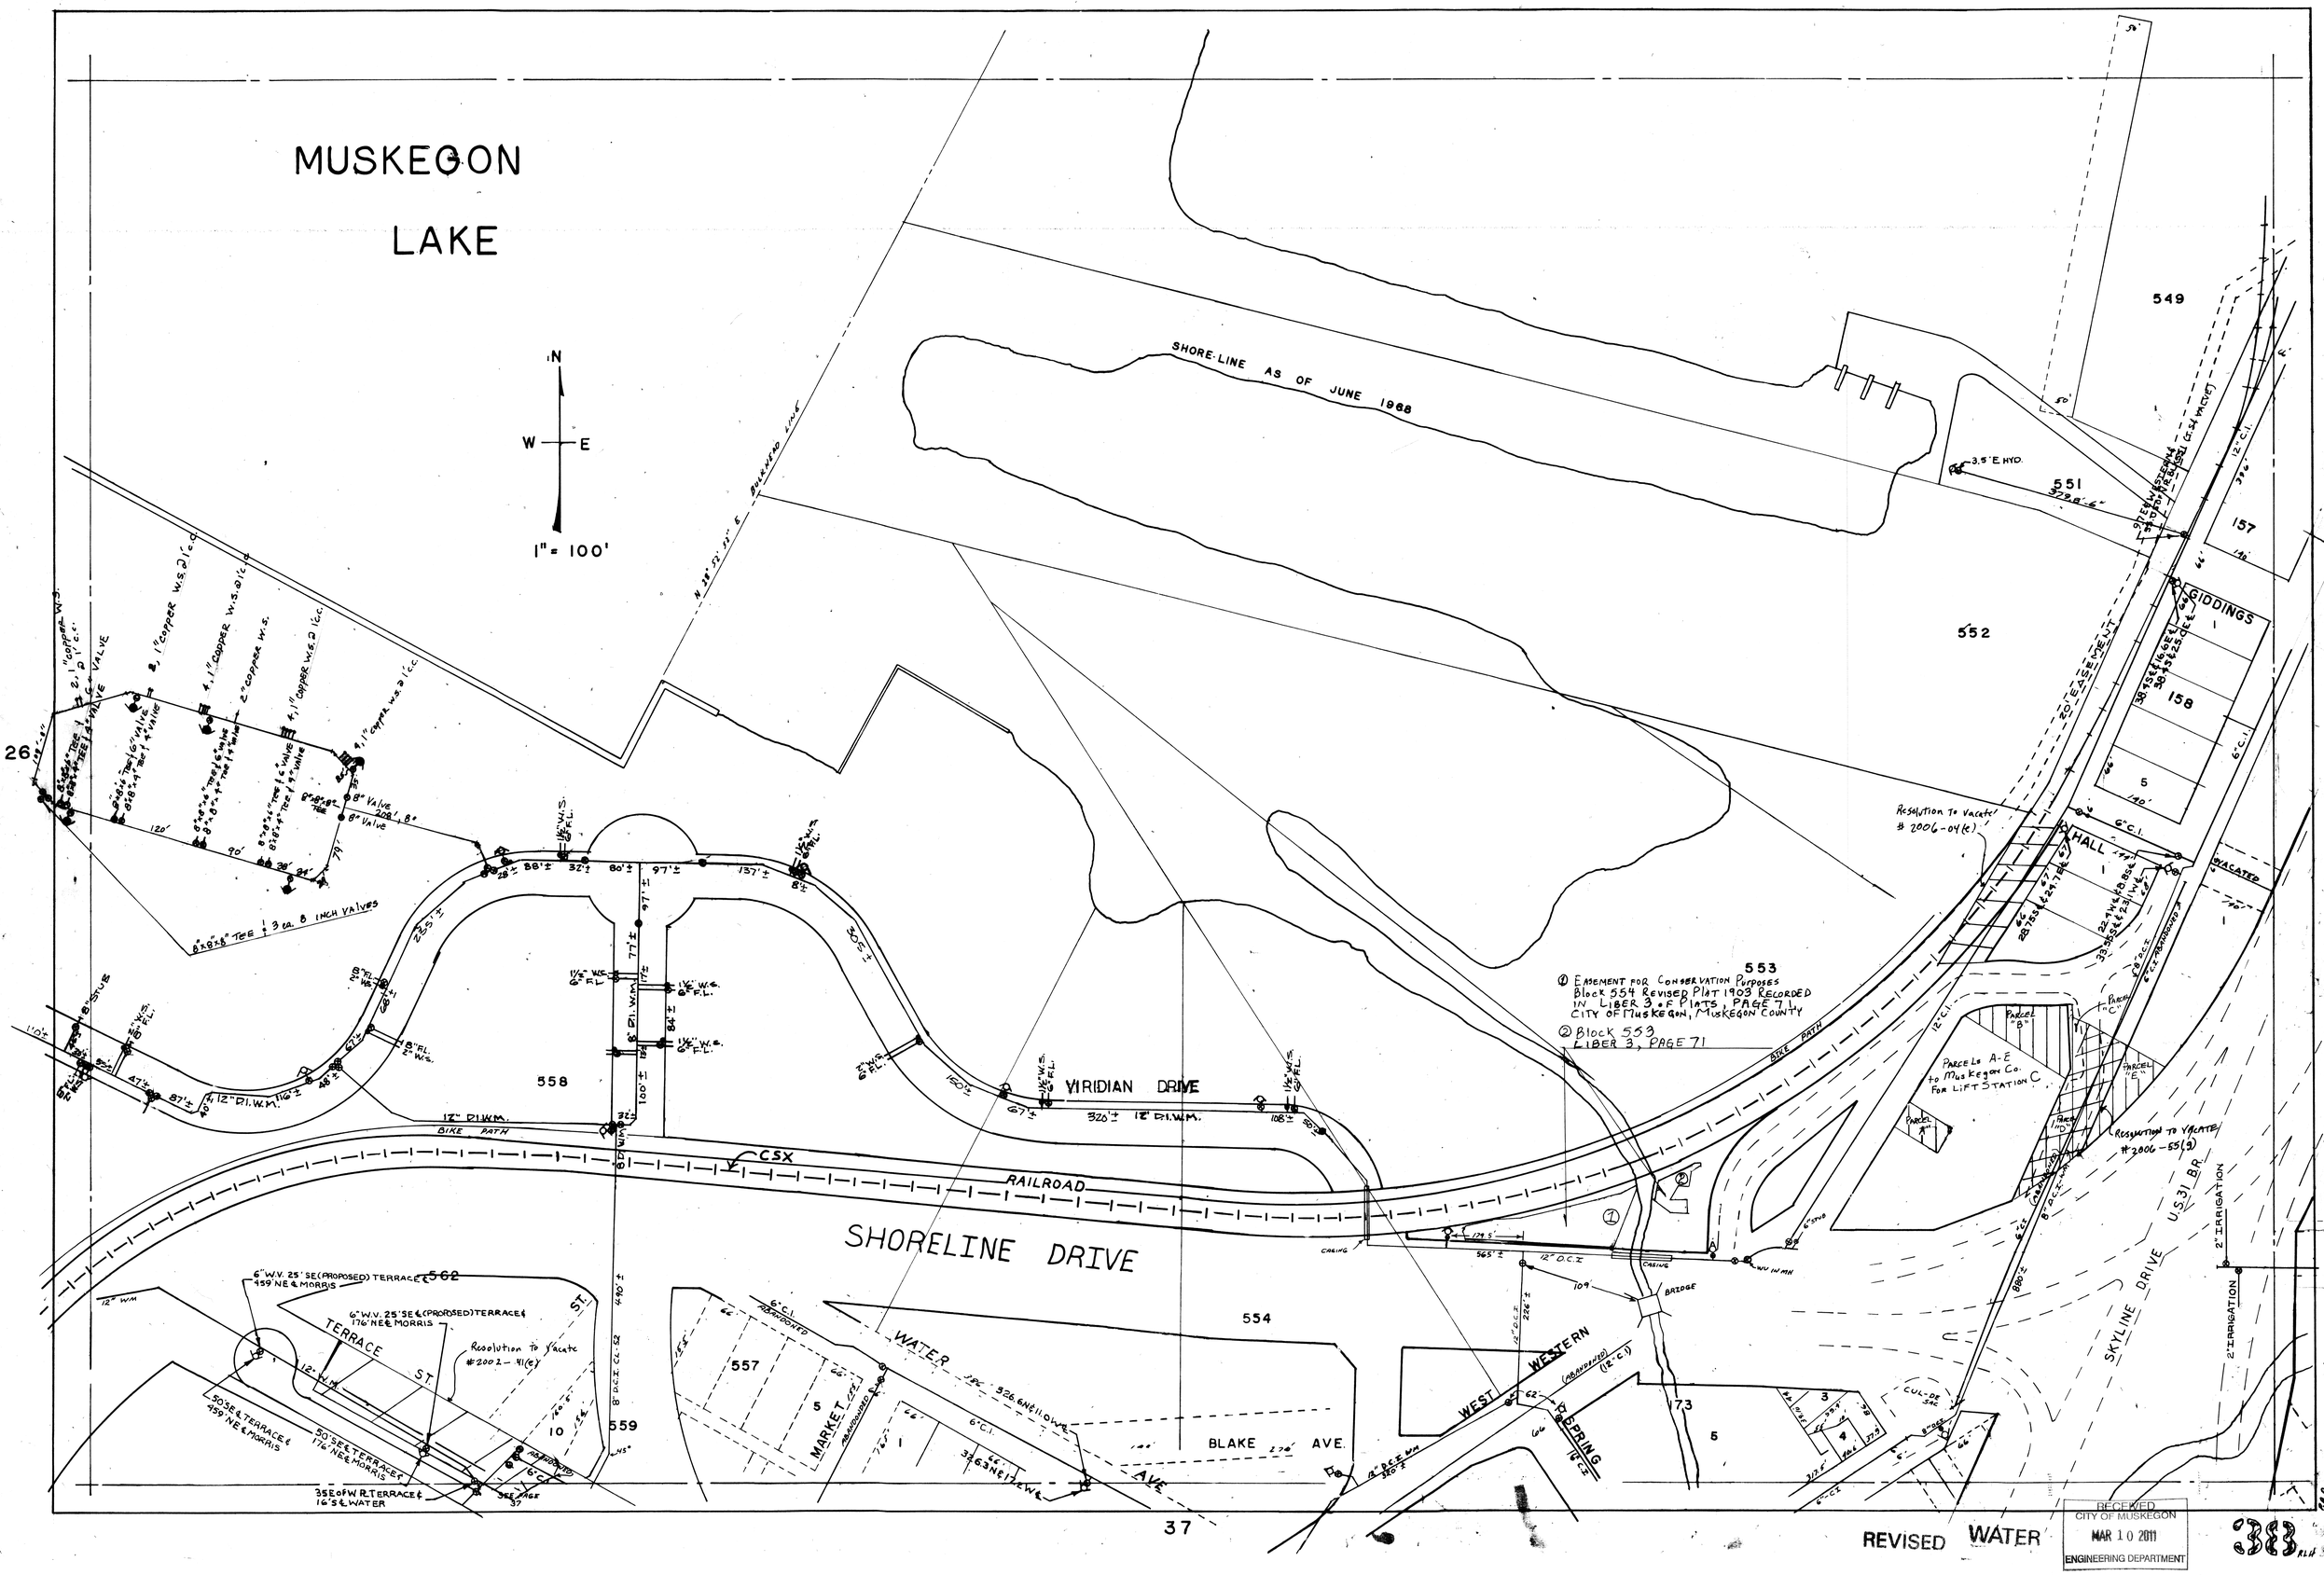
MUSKEGON
LAKE
N
W
E
1" = 100'
SHORE-LINE AS OF JUNE 1968
549
551
552
553
554
557
558
559
562
157
158
GIDDINGS
HALL
VACATED
VIRIDIAN DRIVE
SHORELINE DRIVE
CSX
RAILROAD
BIKE PATH
12" D.I.W.M.
WATER
BLAKE AVE.
WEST
WESTERN
AVE.
SPRING
MARKET
TERRACE
ST
SKYLINE DRIVE
U.S. 31 BR.
2" IRRIGATION
BRIDGE
CASING
CUL-DE-SAC
PARCEL "A"
PARCEL "B"
PARCEL "C"
PARCEL "D"
PARCEL "E"
PARCEL A-E to Muskegon Co. FOR LIFT STATION C
Resolution To Vacate #2006-04(e)
Resolution To Vacate #2006-55(a)
Resolution To Vacate #2002-41(e)
3.5' E. HYD.
20' EASEMENT
① EASEMENT FOR CONSERVATION PURPOSES Block 554 REVISED PLAT 1903 RECORDED IN LIBER 3 of PLATS, PAGE 71, CITY OF MUSKEGON, MUSKEGON COUNTY
② Block 553 LIBER 3, PAGE 71
6" W.V. 25' SE (PROPOSED) TERRACE ℄ 159' NE ℄ MORRIS
6" W.V. 25' SE ℄ (PROPOSED) TERRACE ℄ 176' NE ℄ MORRIS
50' SE ℄ TERRACE ℄ 459' NE ℄ MORRIS
50' SE ℄ TERRACE ℄ 176' NE ℄ MORRIS
35' E OF W.R. TERRACE ℄ 16' S ℄ WATER
8" TEE & 3 ea. 8 INCH VALVES
8" Valve
REVISED WATER
RECEIVED CITY OF MUSKEGON MAR 10 2011 ENGINEERING DEPARTMENT
383