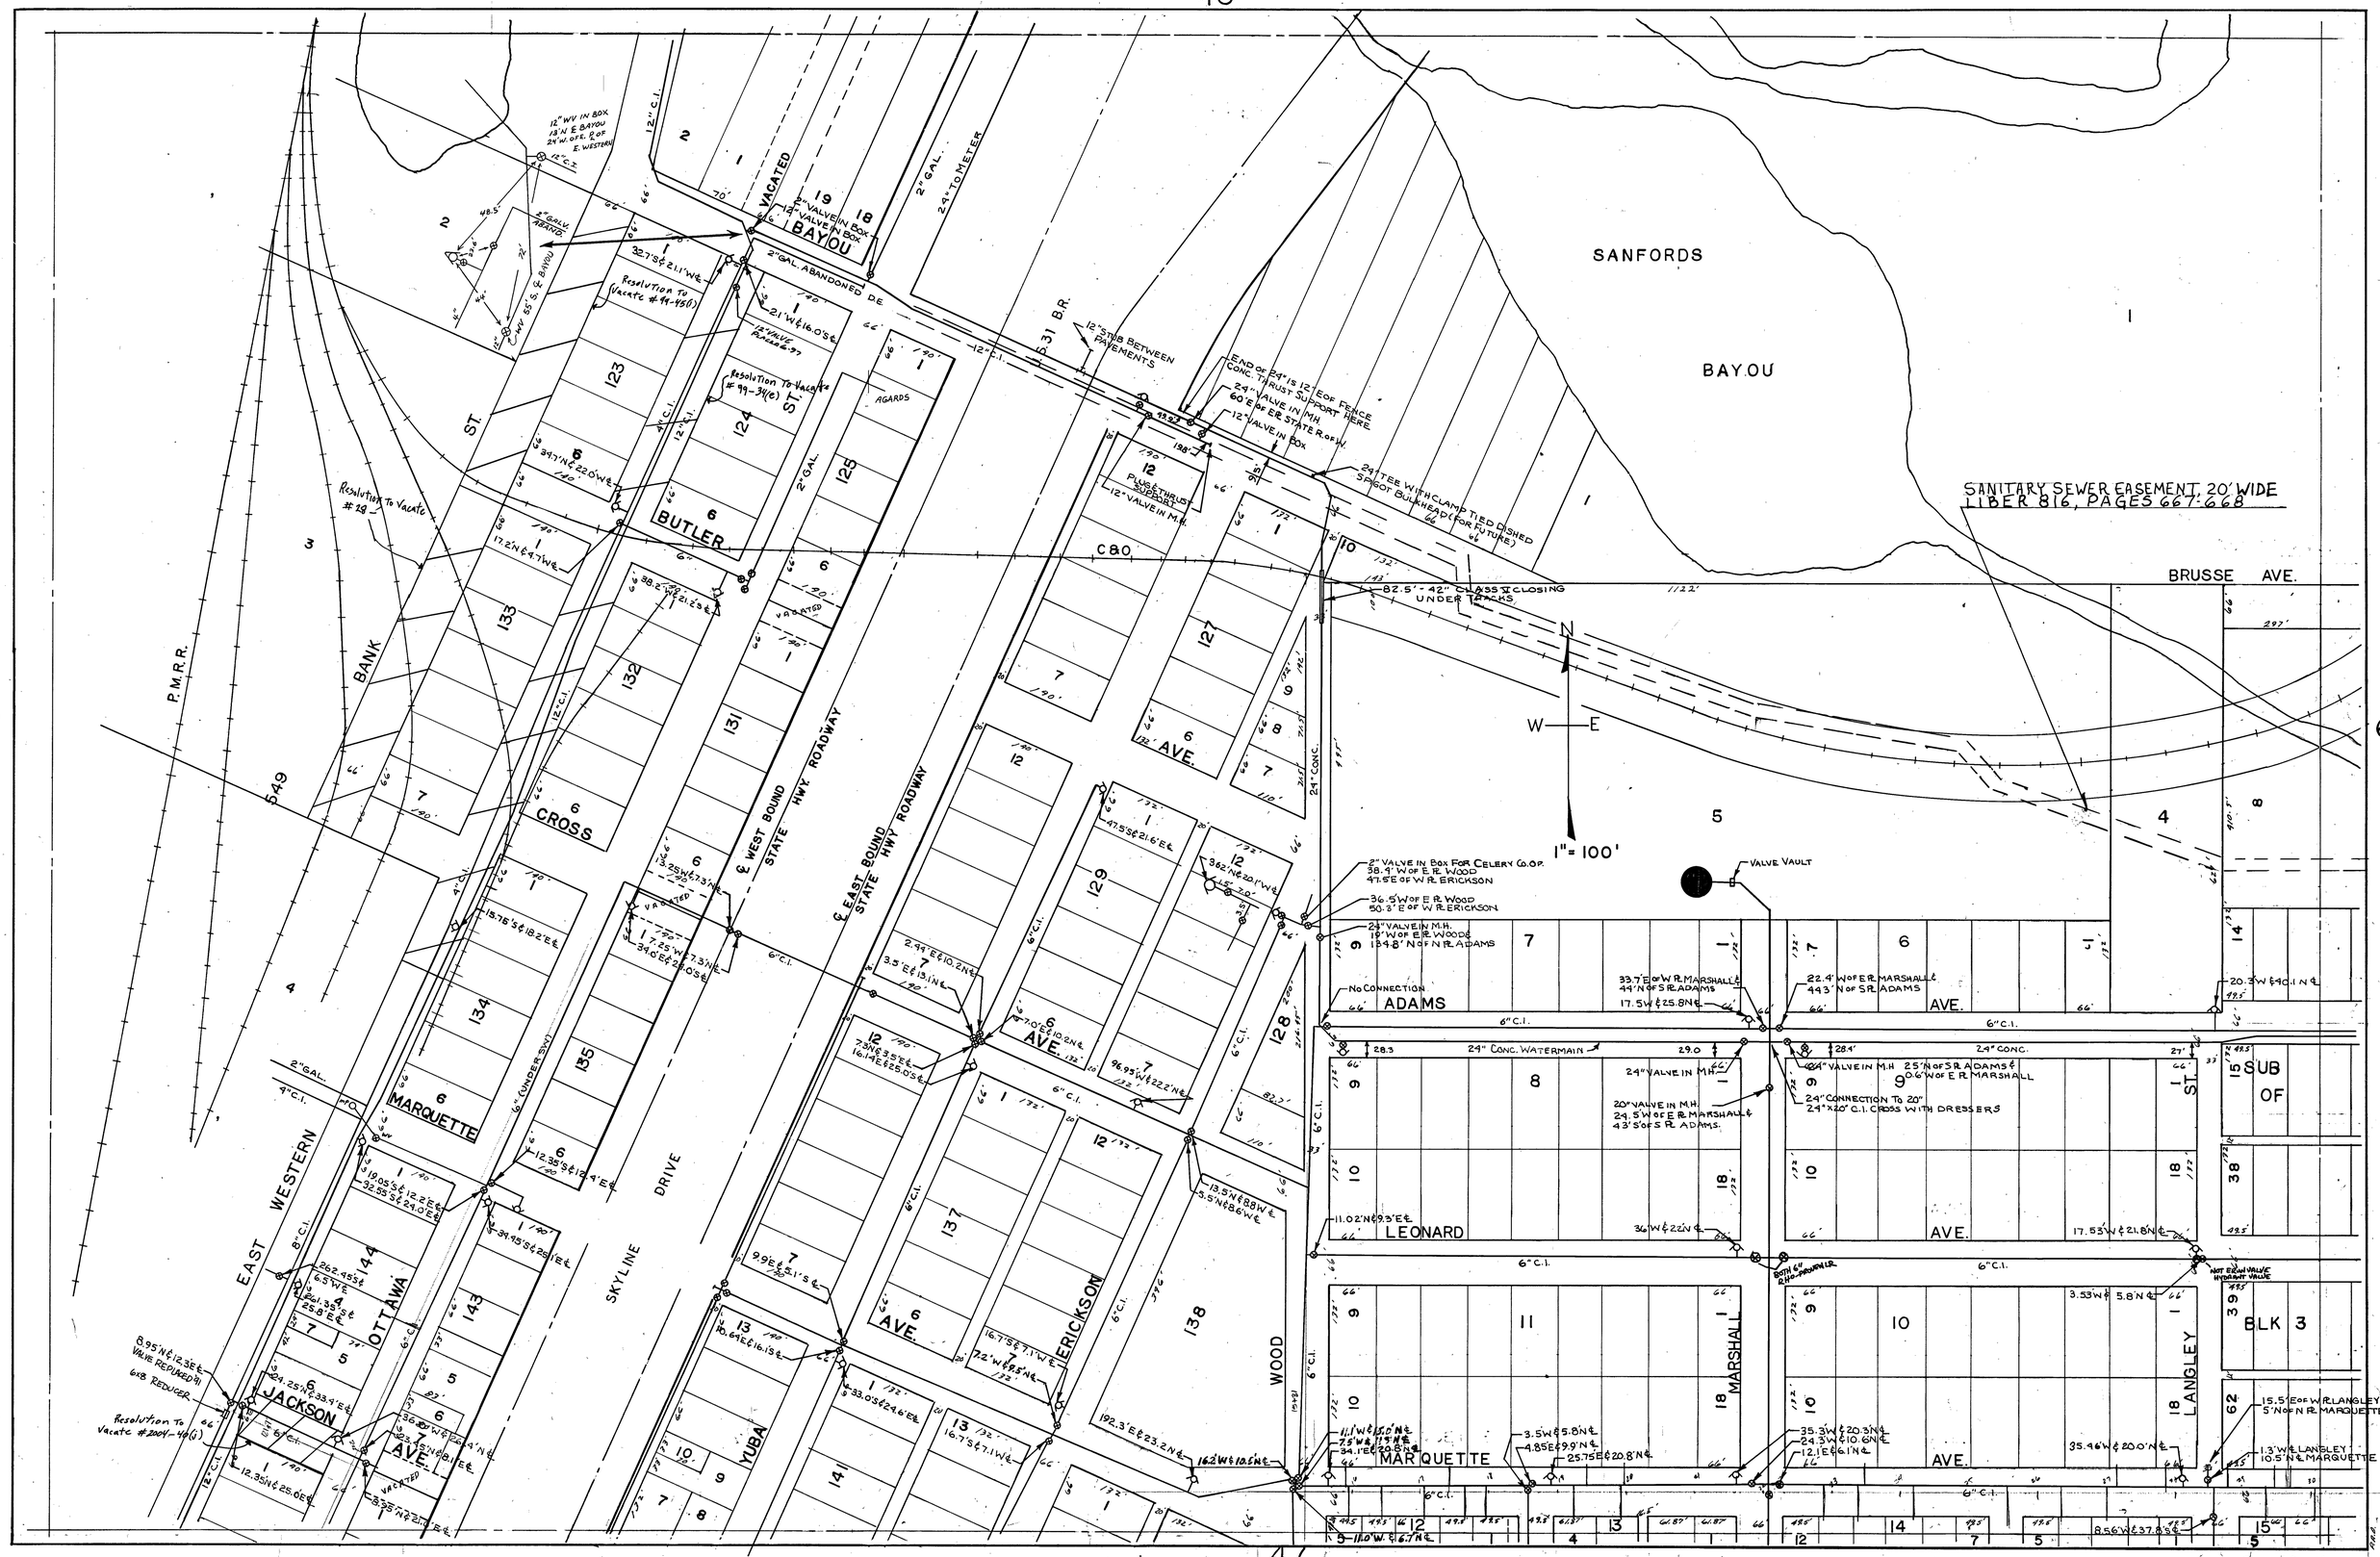
SANFORDS
BAYOU
SANITARY SEWER EASEMENT 20' WIDE
LIBER 816, PAGES 667-668
BRUSSE AVE.
1" = 100'
VALVE VAULT
BAYOU
VACATED
BUTLER
CROSS
MARQUETTE
JACKSON
OTTAWA
YUBA
ERICKSON
WOOD
ADAMS
LEONARD
MARSHALL
MARQUETTE
LANGLEY
SUB OF
BLK 3
EAST WESTERN
BANK
ST.
SKYLINE DRIVE
P.M.R.R.
C&O
WEST BOUND STATE HWY. ROADWAY
EAST BOUND STATE HWY ROADWAY
AGARDS
24" CONC. WATERMAIN
24" CONC.
6" C.I.
6" (UNDER SW)
2" GAL. ABANDONED D.E.
12" STUB BETWEEN PAVEMENTS
24" TEE WITH CLAMP TIED DISHED SPIGOT BULKHEAD (FOR FUTURE)
82.5'-42" CLASS V CLOSING UNDER TRACKS
Resolution To Vacate #99-45(i)
Resolution To Vacate #99-34(e)
Resolution To Vacate #28
Resolution To Vacate #2004-40(j)
8.95'N & 12.3'E VALVE REPLACED #1
6x8 REDUCER
NOT EXIST VALVE HYDRANT VALVE
BOTH 6" RHO-PROVEN LR
24" CONNECTION TO 20"
24"x20" C.I. CROSS WITH DRESSERS
24" VALVE IN M.H.
20" VALVE IN M.H.
24.5'W OF E PL MARSHALL & 43'S OF S PL ADAMS.
24" VALVE IN M.H. 25'N OF S PL ADAMS & 0.6'W OF E PL MARSHALL
33.7'E OF W PL MARSHALL & 44'N OF S PL ADAMS
22.4'W OF E PL MARSHALL & 44.3'N OF S PL ADAMS
No CONNECTION
6" VALVE IN BOX FOR CELERY CO. OP.
36.5'W OF E PL WOOD
50.3'E OF W PL ERICKSON
24" VALVE IN M.H.
19'W OF E PL WOOD & 134.8'N OF N PL ADAMS
15.5'E OF W PL LANGLEY & 5'N OF N PL MARQUETTE
1.3'W & LANGLEY 10.5'N & MARQUETTE
39
60
47
46