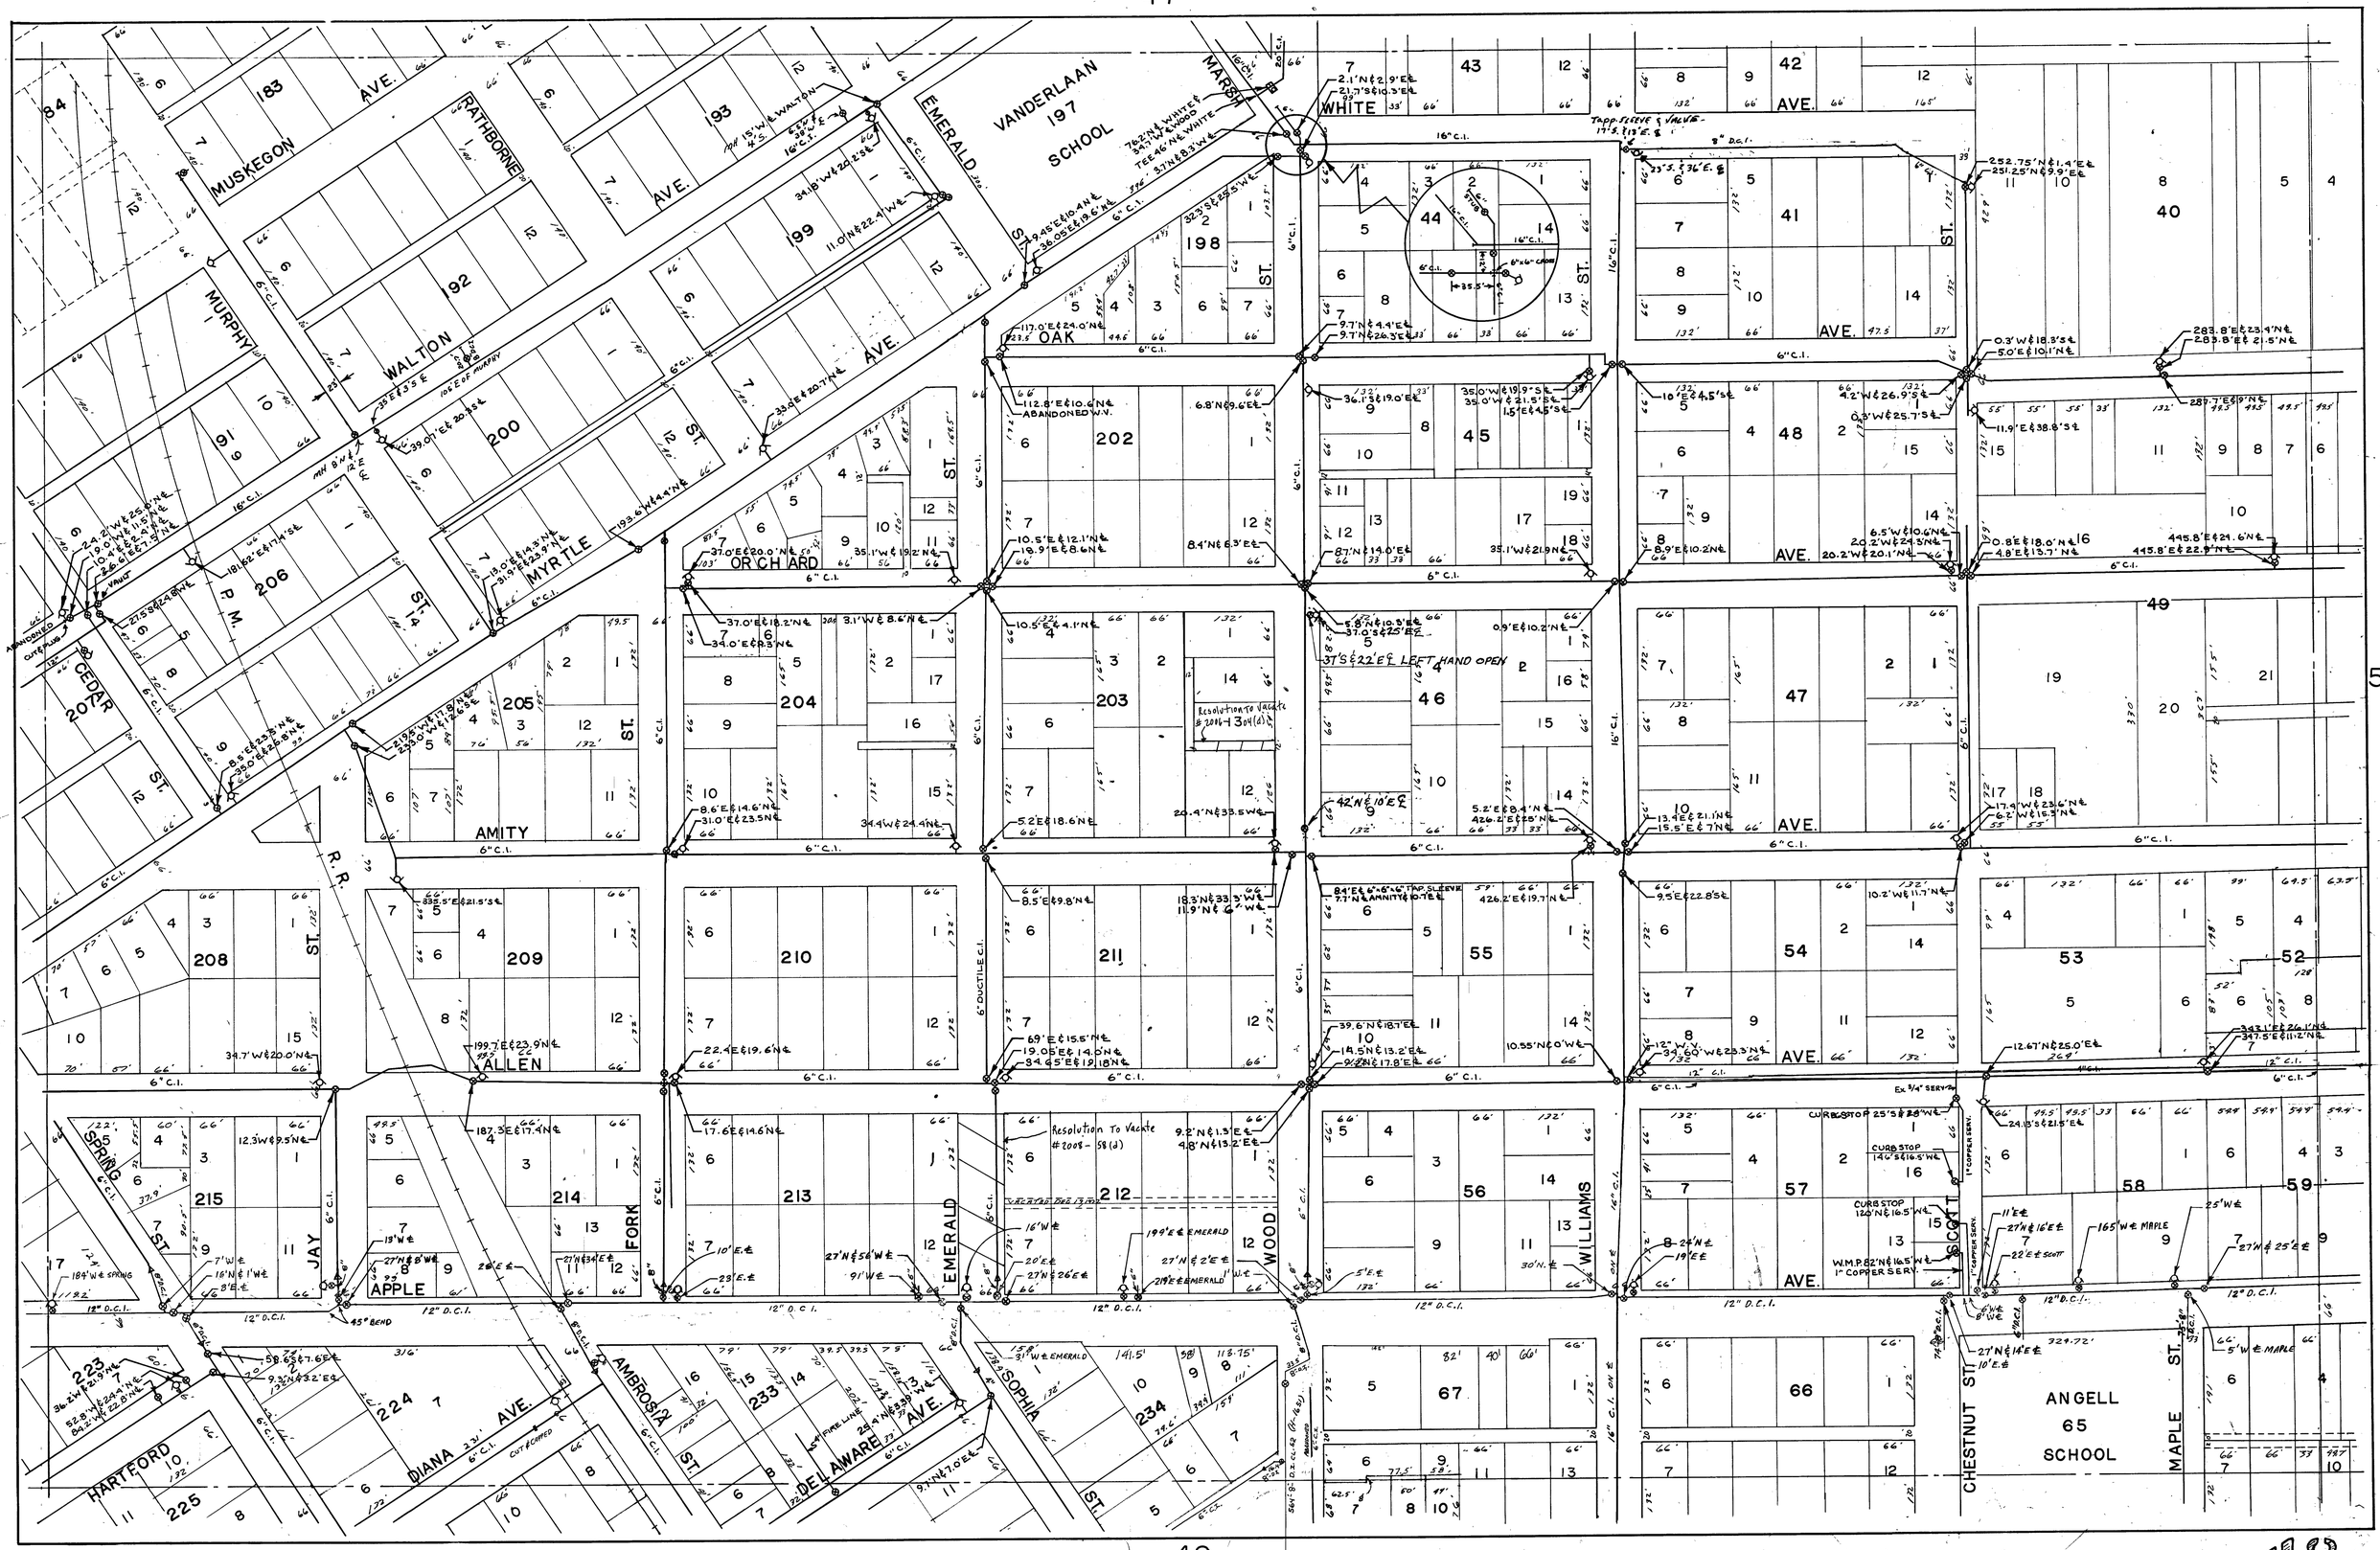
VANDERLAAN
197
SCHOOL
MUSKEGON
AVE.
RATHBORNE
WALTON
MURPHY
EMERALD
MARSH
WHITE
AVE.
OAK
ST.
ORCHARD
MYRTLE
P. M.
CEDAR
AMITY
R.R.
ALLEN
SPRING
JAY
APPLE
FORK
EMERALD
WOOD
WILLIAMS
SCOTT
CHESTNUT ST.
MAPLE ST.
ANGELL
65
SCHOOL
HARTFORD
DIANA AVE.
AMBROSIA ST.
DELAWARE AVE.
SOPHIA ST.
Resolution To Vacate #2006-1304(d)
Resolution To Vacate #2008-58(d)
37'S & 22'E ℄ LEFT HAND OPEN
ABANDONED W.V.
ABANDONED CUT & PLUG
VAULT
6" C.I.
12" D.C.I.
16" C.I.
6" DUCTILE C.I.
12" C.I.
6" C.I.