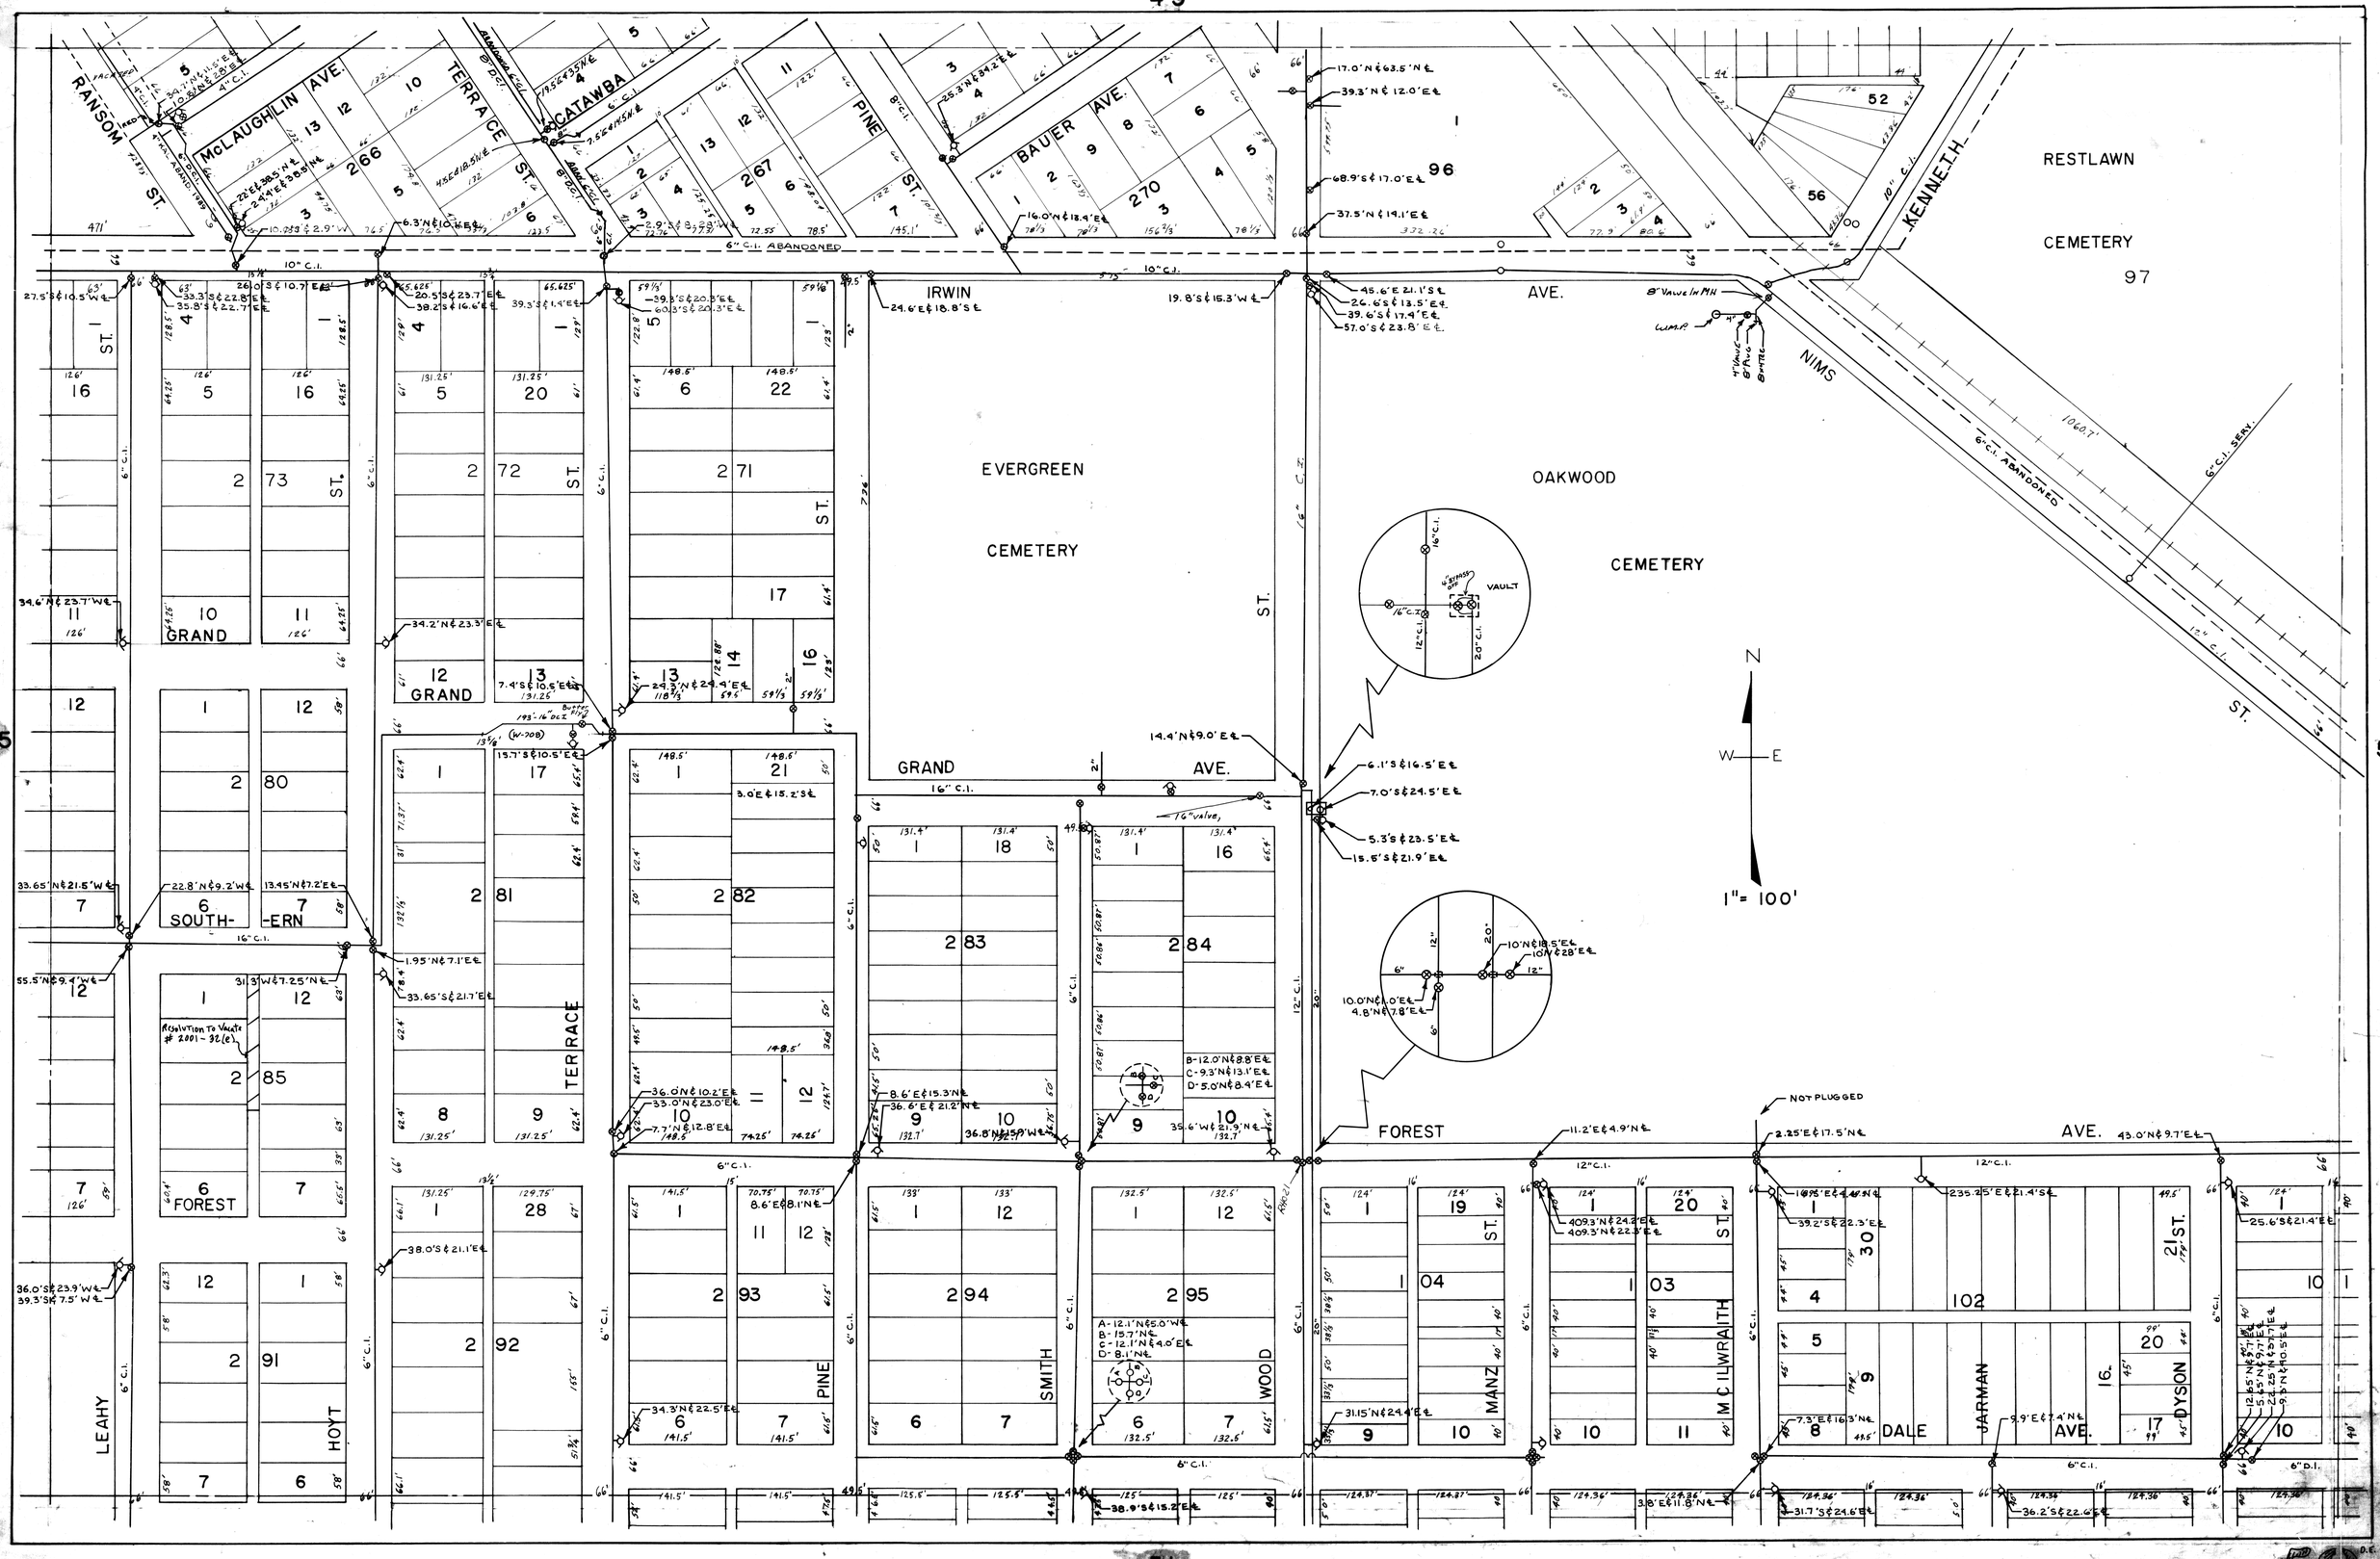
RANSOM ST.
McLAUGHLIN AVE.
TERRACE ST.
CATAWBA
PINE ST.
BAUER AVE.
IRWIN AVE.
KENNETH
NIMS ST.
RESTLAWN CEMETERY
EVERGREEN CEMETERY
OAKWOOD CEMETERY
GRAND AVE.
FOREST AVE.
SOUTH-ERN
TERRACE
LEAHY
HOYT
PINE
SMITH
WOOD
MANZ ST.
McILWRAITH ST.
DALE AVE.
JARMAN
DYSON
VAULT
N
W
E
1" = 100'
NOT PLUGGED
6" C.I. ABANDONED
6" C.I. SERV.
10" C.I.
12" C.I.
16" C.I.
Resolution To Vacate # 2001-32(e)