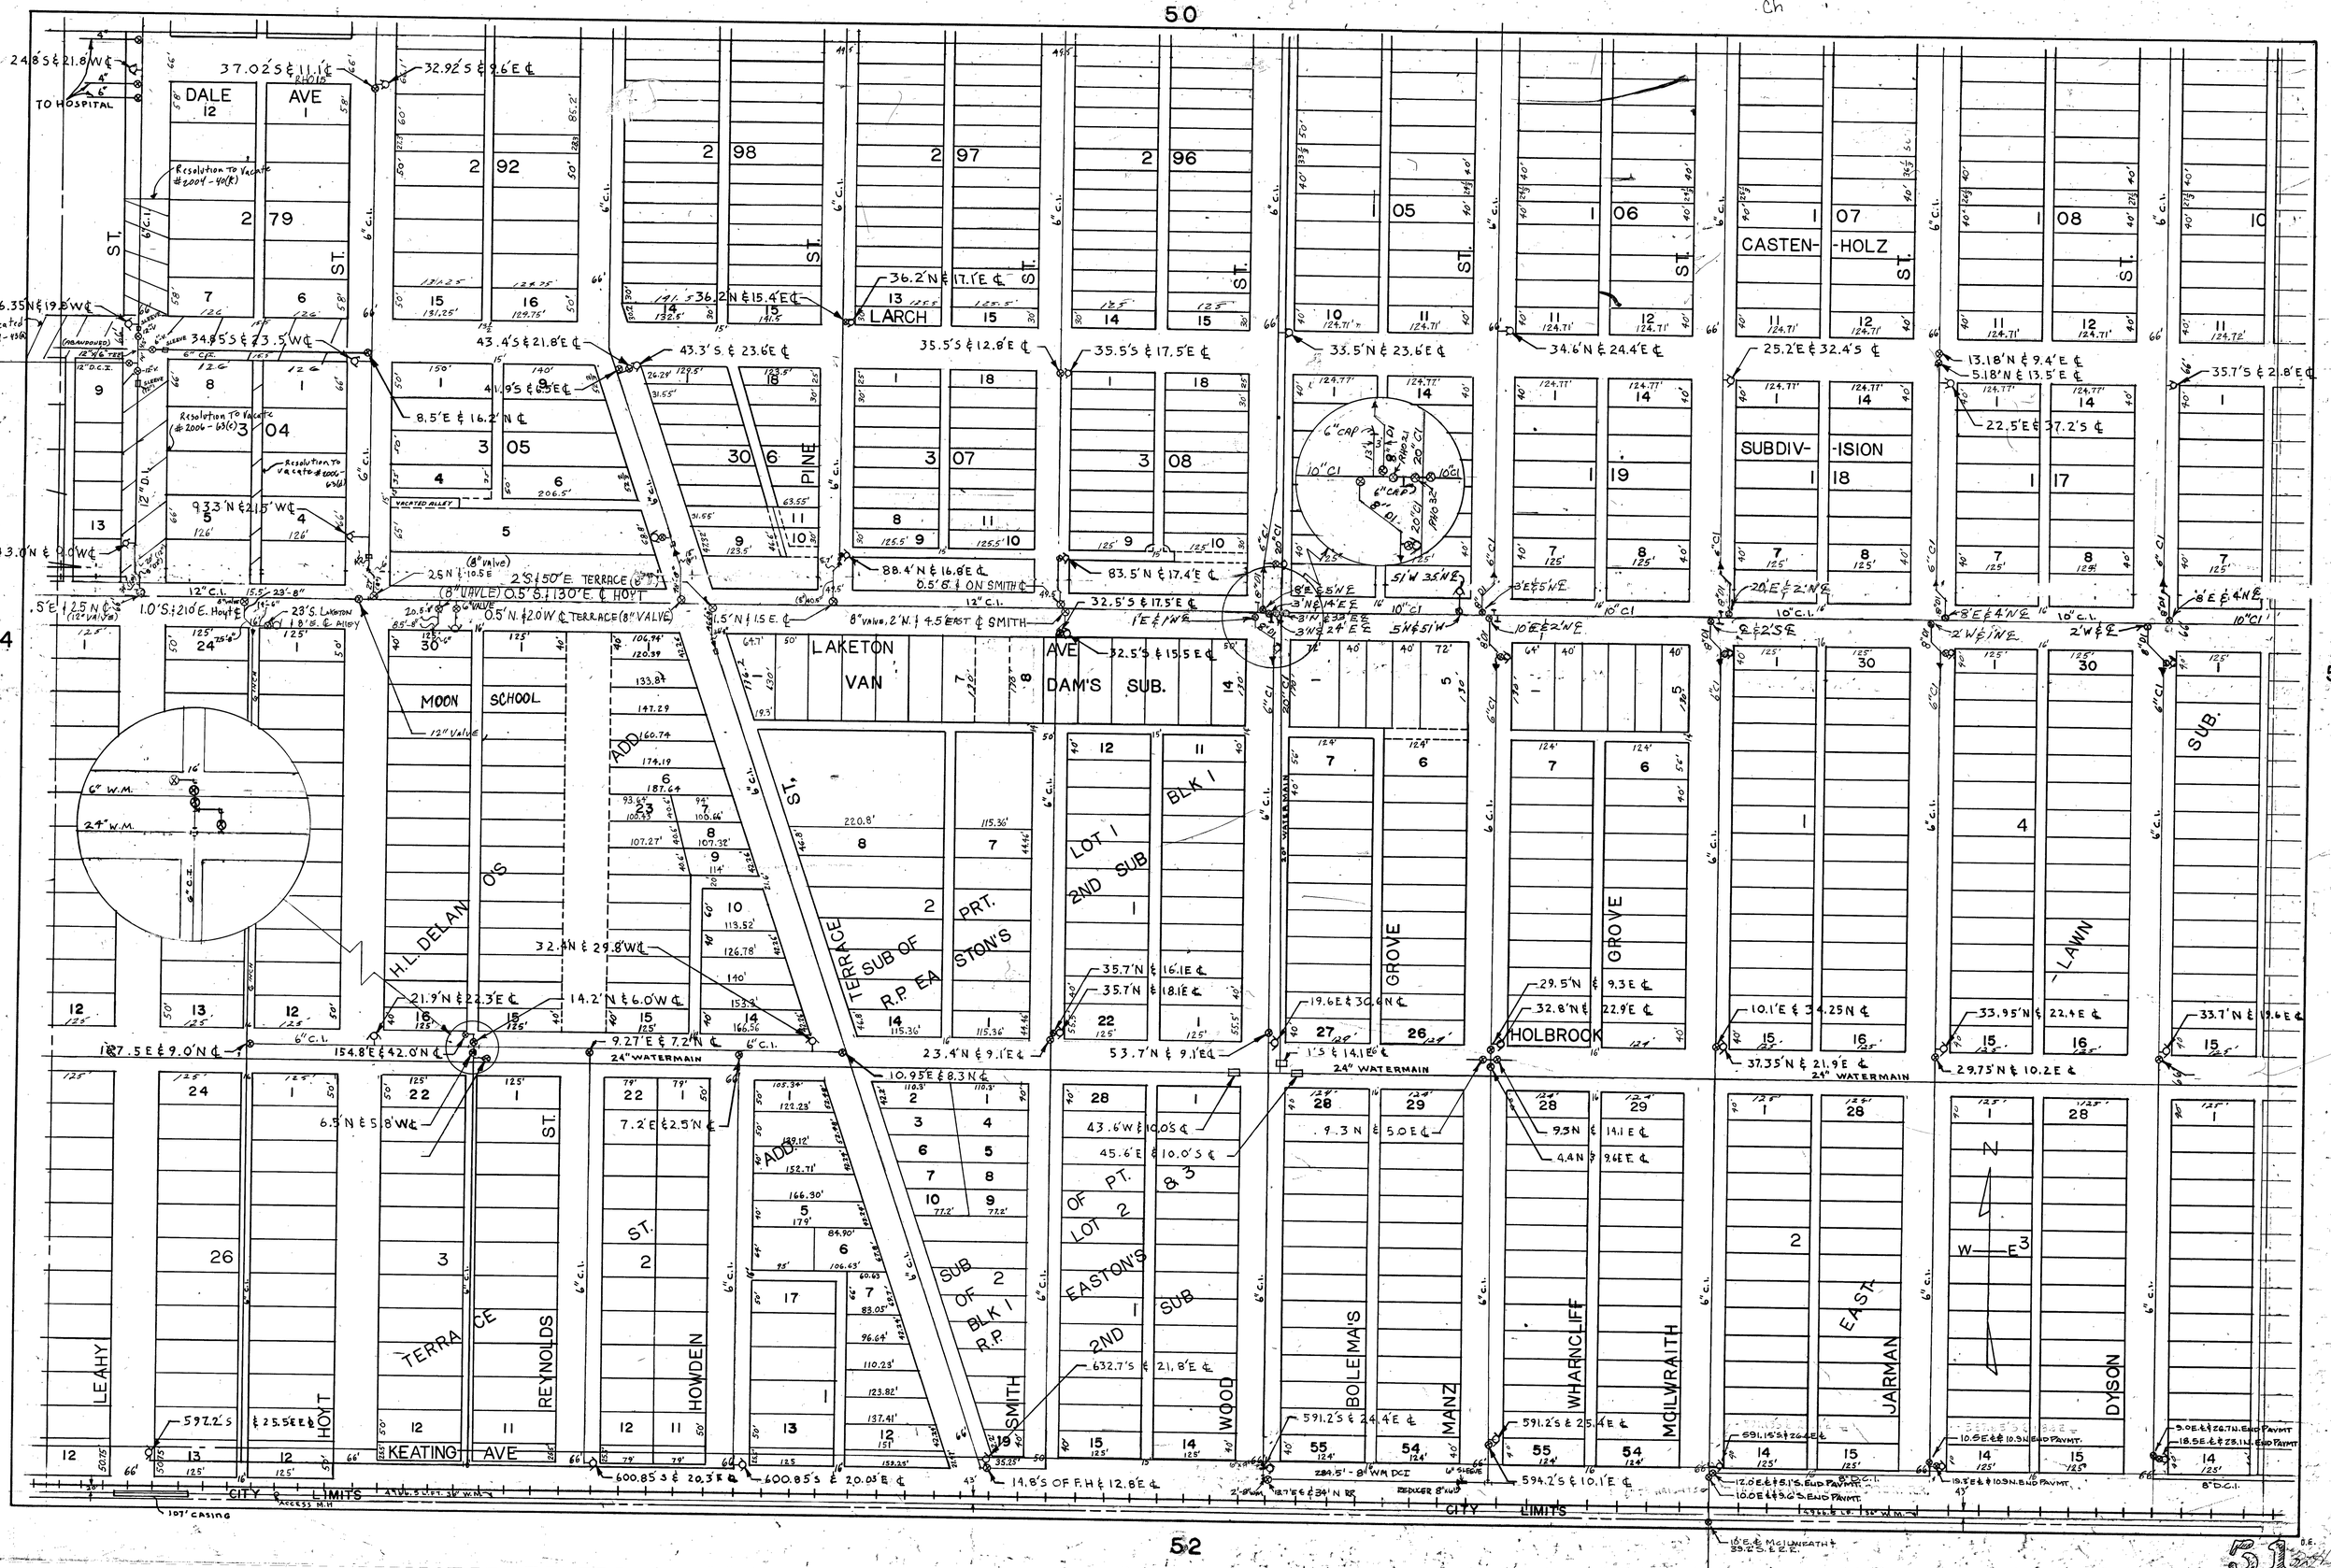

50
DALE AVE
LARCH
PINE
CASTEN-HOLZ
SUBDIV-ISION
LAKETON AVE
VAN DAM'S SUB.
MOON SCHOOL
H.L. DELANO'S ADD.
TERRACE ST.
SUB OF R.P. EASTON'S PRT.
LOT 1 2ND SUB BLK 1
GROVE
HOLBROOK
LAWN SUB.
LEAHY
HOYT
TERRACE
REYNOLDS ST.
HOWDEN
SMITH
WOOD
BOLEMA'S
MANZ
WHARNCLIFF
MCILWRAITH
EAST
JARMAN
DYSON
KEATING AVE
CITY LIMITS
24" WATERMAIN
TO HOSPITAL
34
55
52