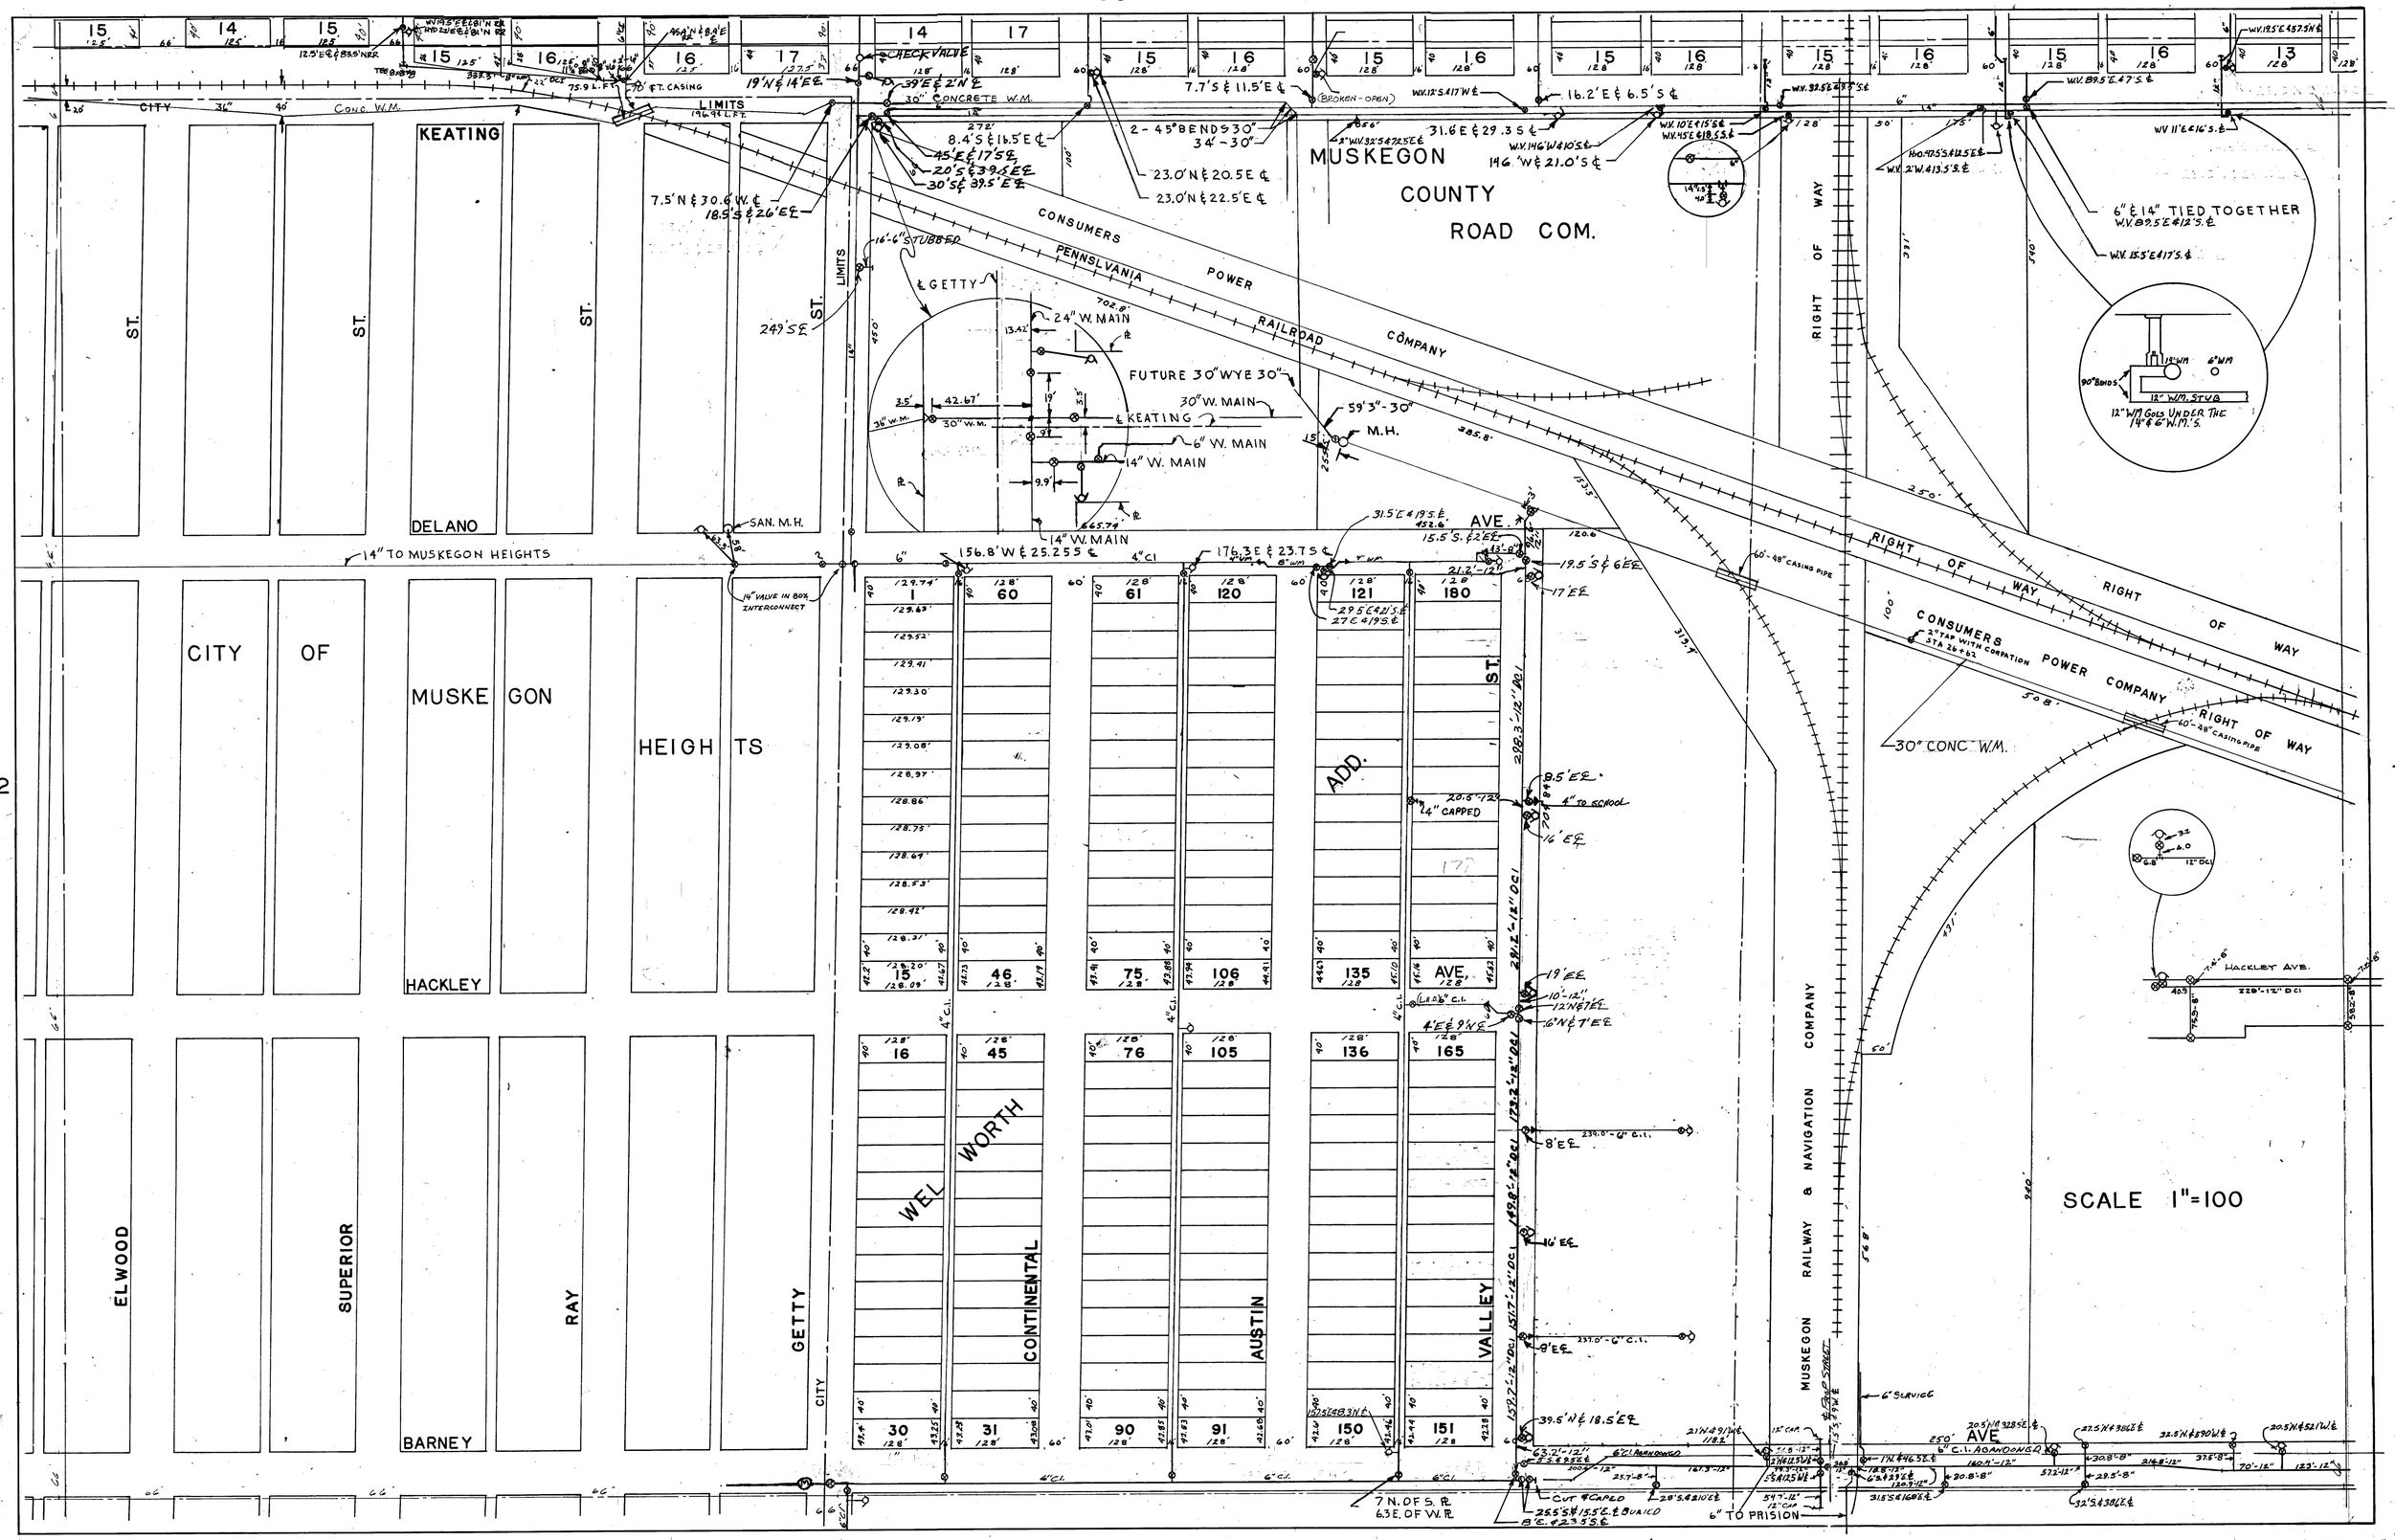
MUSKEGON
COUNTY
ROAD COM.
CONSUMERS POWER COMPANY
PENNSLVANIA RAILROAD COMPANY
RIGHT OF WAY
CONSUMERS POWER COMPANY
RIGHT OF WAY
CITY OF MUSKEGON HEIGHTS
KEATING
DELANO
HACKLEY
ELWOOD
SUPERIOR
RAY
GETTY
BARNEY
WEL WORTH
CONTINENTAL
AUSTIN
VALLEY
ADD.
AVE.
ST.
CITY LIMITS
14" TO MUSKEGON HEIGHTS
30" CONC. W.M.
6" & 14" TIED TOGETHER
FUTURE 30" WYE 30"
30" W. MAIN
6" W. MAIN
14" W. MAIN
24" W. MAIN
SAN. M.H.
M.H.
HACKLEY AVE.
MUSKEGON RAILWAY & NAVIGATION COMPANY
SCALE 1"=100
7 N. OF S. PL.
6.3 E. OF W. PL.
6" TO PRISION
6" C.I. ABANDONED
6" SERVICE
CUT & CAPED
4" TO SCHOOL
14" CAPPED
CHECK VALVE
30" CONCRETE W.M.
CONC. W.M.
12" W.M. STUB
12" W.M. GOES UNDER THE 14" & 6" W.M.'S.
60'-48" CASING PIPE
14" VALVE IN BOX INTERCONNECT
16'-6" STUBBED
7.5' N & 30.6' W. ℄
18.5' S & 26' E ℄
8.4' S & 16.5' E ℄
45' E & 17' S ℄
20' S & 39.5' E ℄
30' S & 39.5' E ℄
19' N & 14' E ℄
39' E & 2' N ℄
2 - 45° BENDS 30"
34' - 30"
23.0' N & 20.5' E ℄
23.0' N & 22.5' E ℄
7.7' S & 11.5' E ℄
16.2' E & 6.5' S ℄
31.6' E & 29.3' S ℄
146' W & 21.0' S ℄
156.8' W & 25.25' S ℄
176.3' E & 23.7' S ℄
31.5' E & 19.5' E
15.5' S. & 2' E ℄
19.5' S & 6' E ℄
17' E ℄
8.5' E ℄
16' E ℄
19' E ℄
10'-12"
12' N & 7' E ℄
6' N & 7' E ℄
4' E & 9' N ℄
8' E ℄
16' E ℄
8' E ℄
39.5' N & 18.5' E ℄
63.2'-12"
25.5' S & 15.5' E ℄ BURIED
8' E & 23.5' S ℄
6" C.I. ABANDONED
6" SERVICE
20.5' N & 32.8' E ℄
27.5' N & 38.6' E ℄
32.5' N & 39.0' W ℄
20.5' N & 52.1' W ℄
32.5' N & 38.6' E ℄
1 60 61 120 121 180
15 46 75 106 135 AVE.
16 45 76 105 136 165
30 31 90 91 150 151