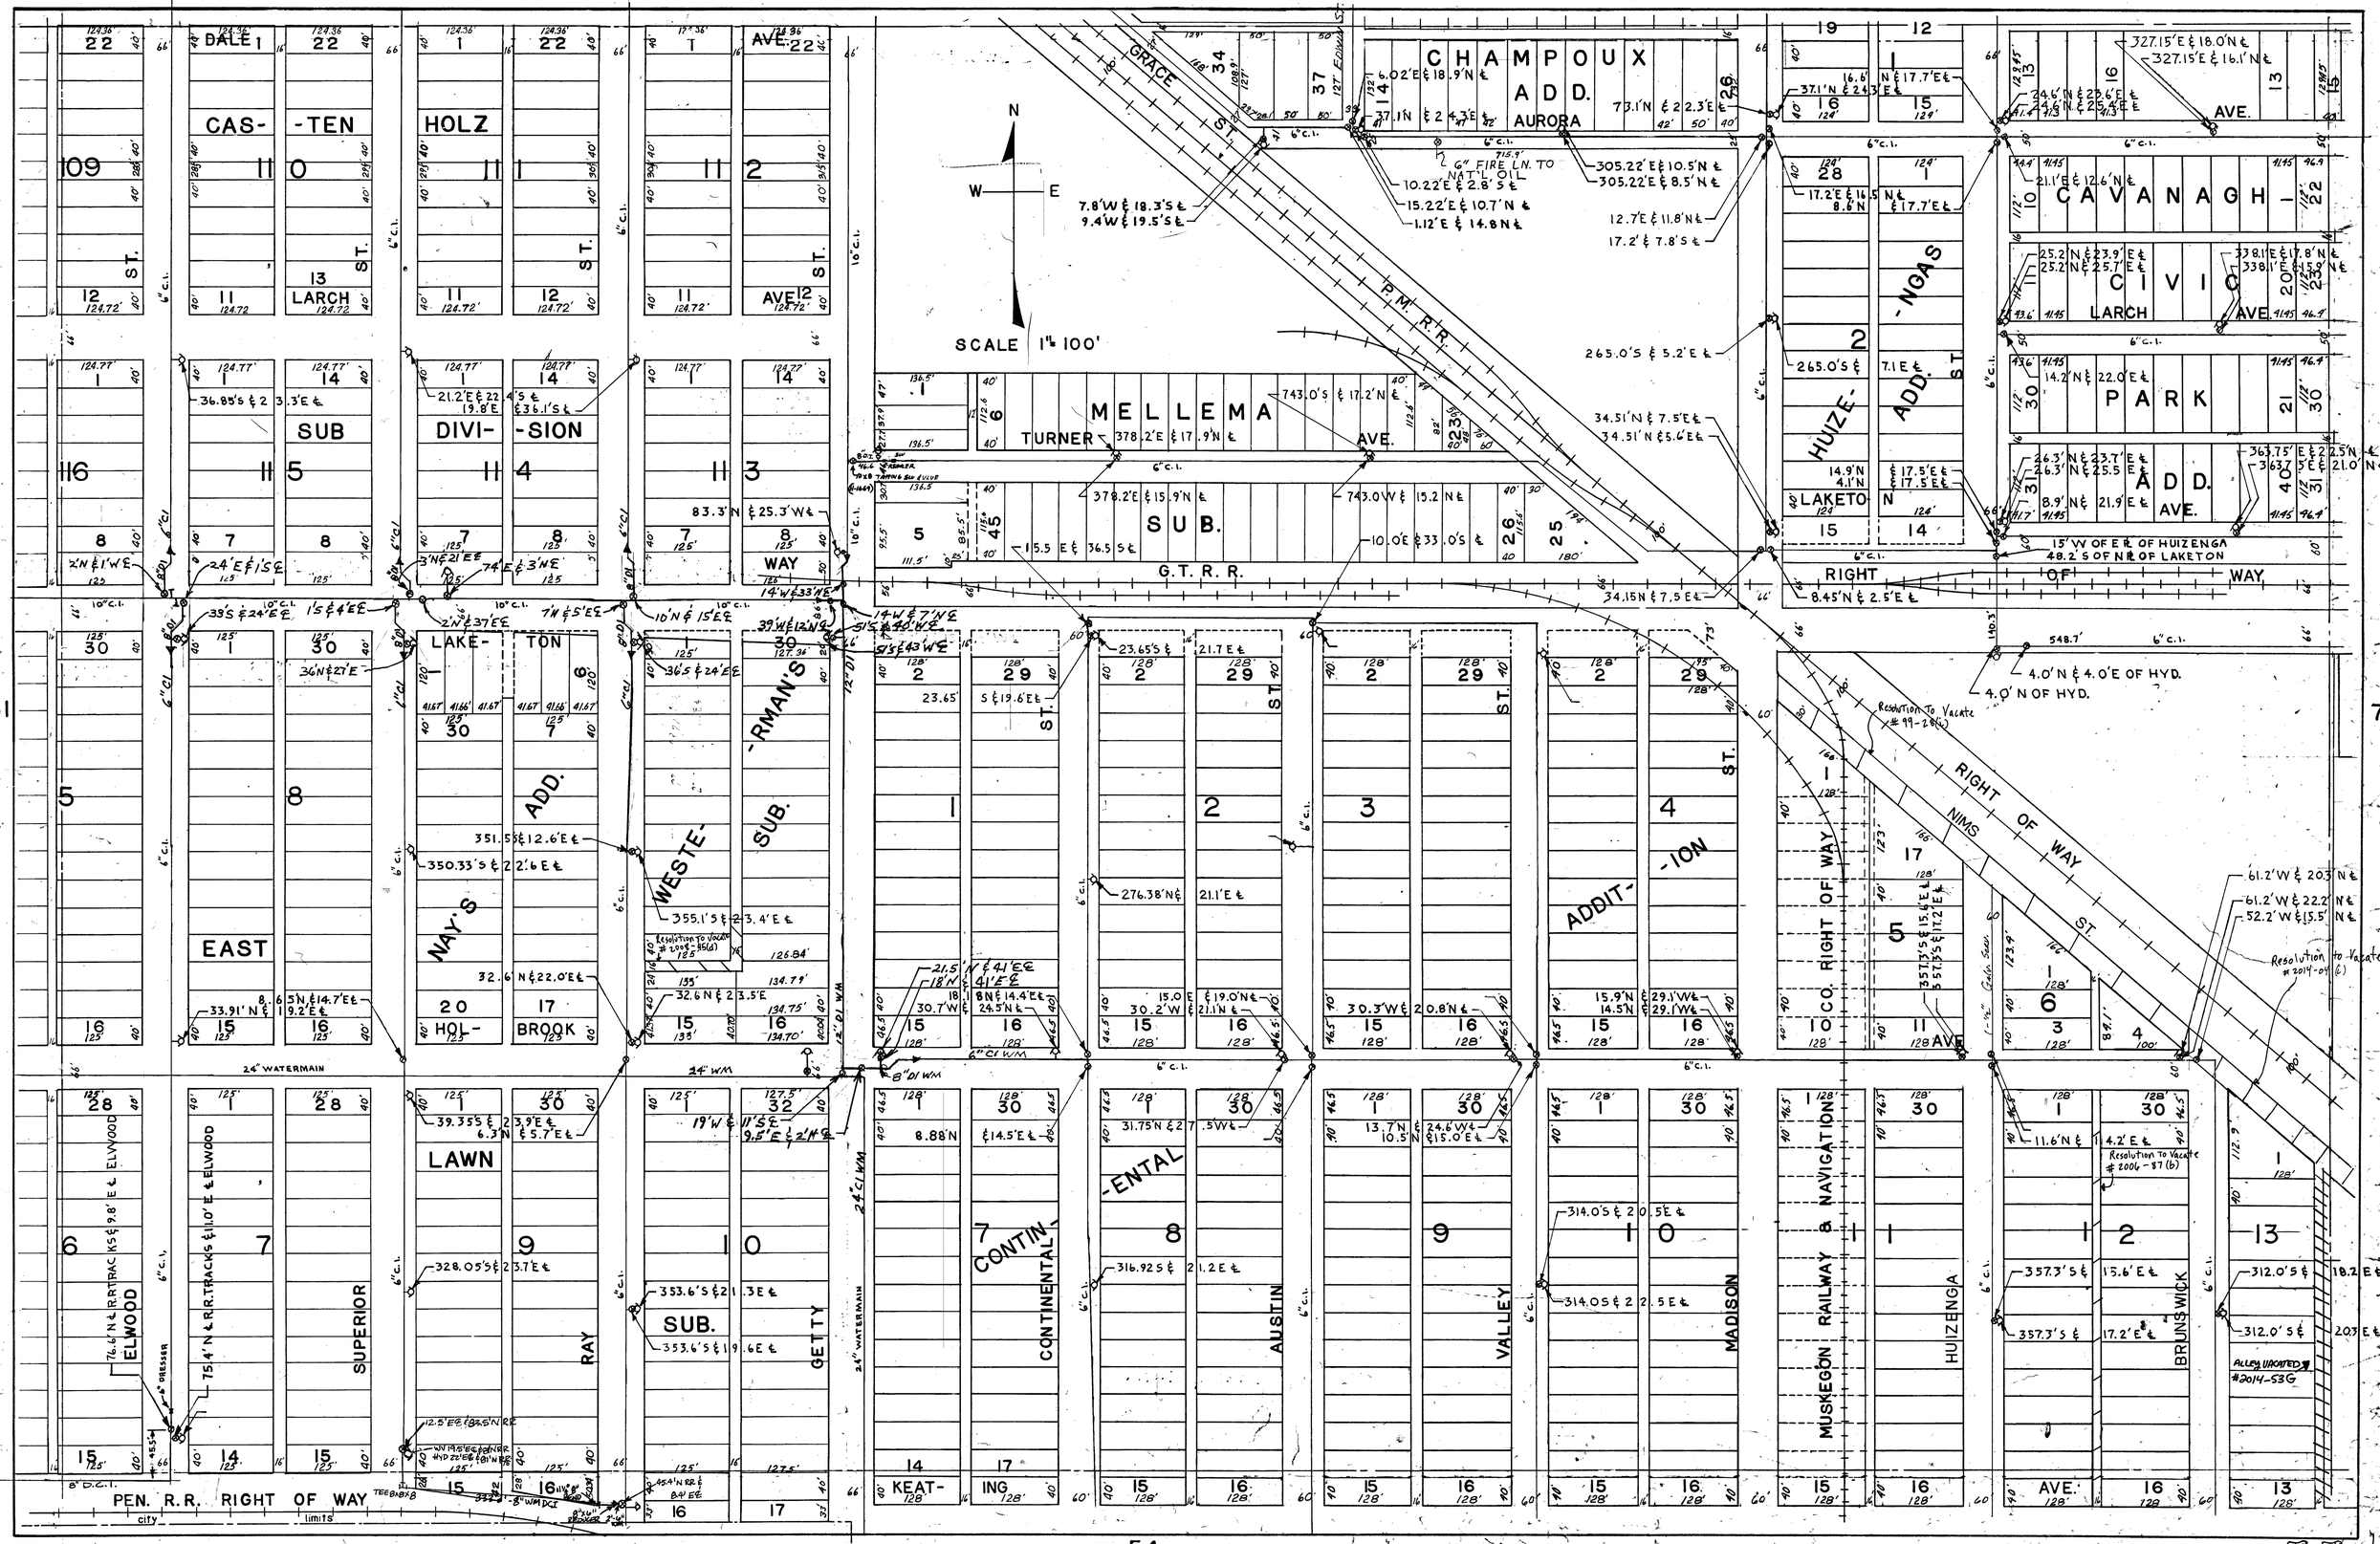

CHAMPOUX ADD.
AURORA
CAVANAGH
CIVIC
PARK
ADD.
MELLEMA
SUB.
TURNER AVE.
G.T.R.R.
P.M. R.R.
GRACE ST.
HUIZENGA ADD.
LAKETON
RIGHT OF WAY
CAS-TEN
HOLZ
LARCH
SUB
DIVI-SION
LAKE-TON
NAY'S ADD.
WESTE-RMAN'S SUB.
EAST
HOL-BROOK
LAWN
SUB.
ELWOOD
SUPERIOR
RAY
GETTY
CONTIN-ENTAL
AUSTIN
VALLEY
MADISON
MUSKEGON RAILWAY & NAVIGATION CO. RIGHT OF WAY
HUIZENGA
BRUNSWICK
NIMS ST.
ADDIT-ION
KEAT-ING
PEN. R.R. RIGHT OF WAY
city limits
SCALE 1" = 100'
N
W
E