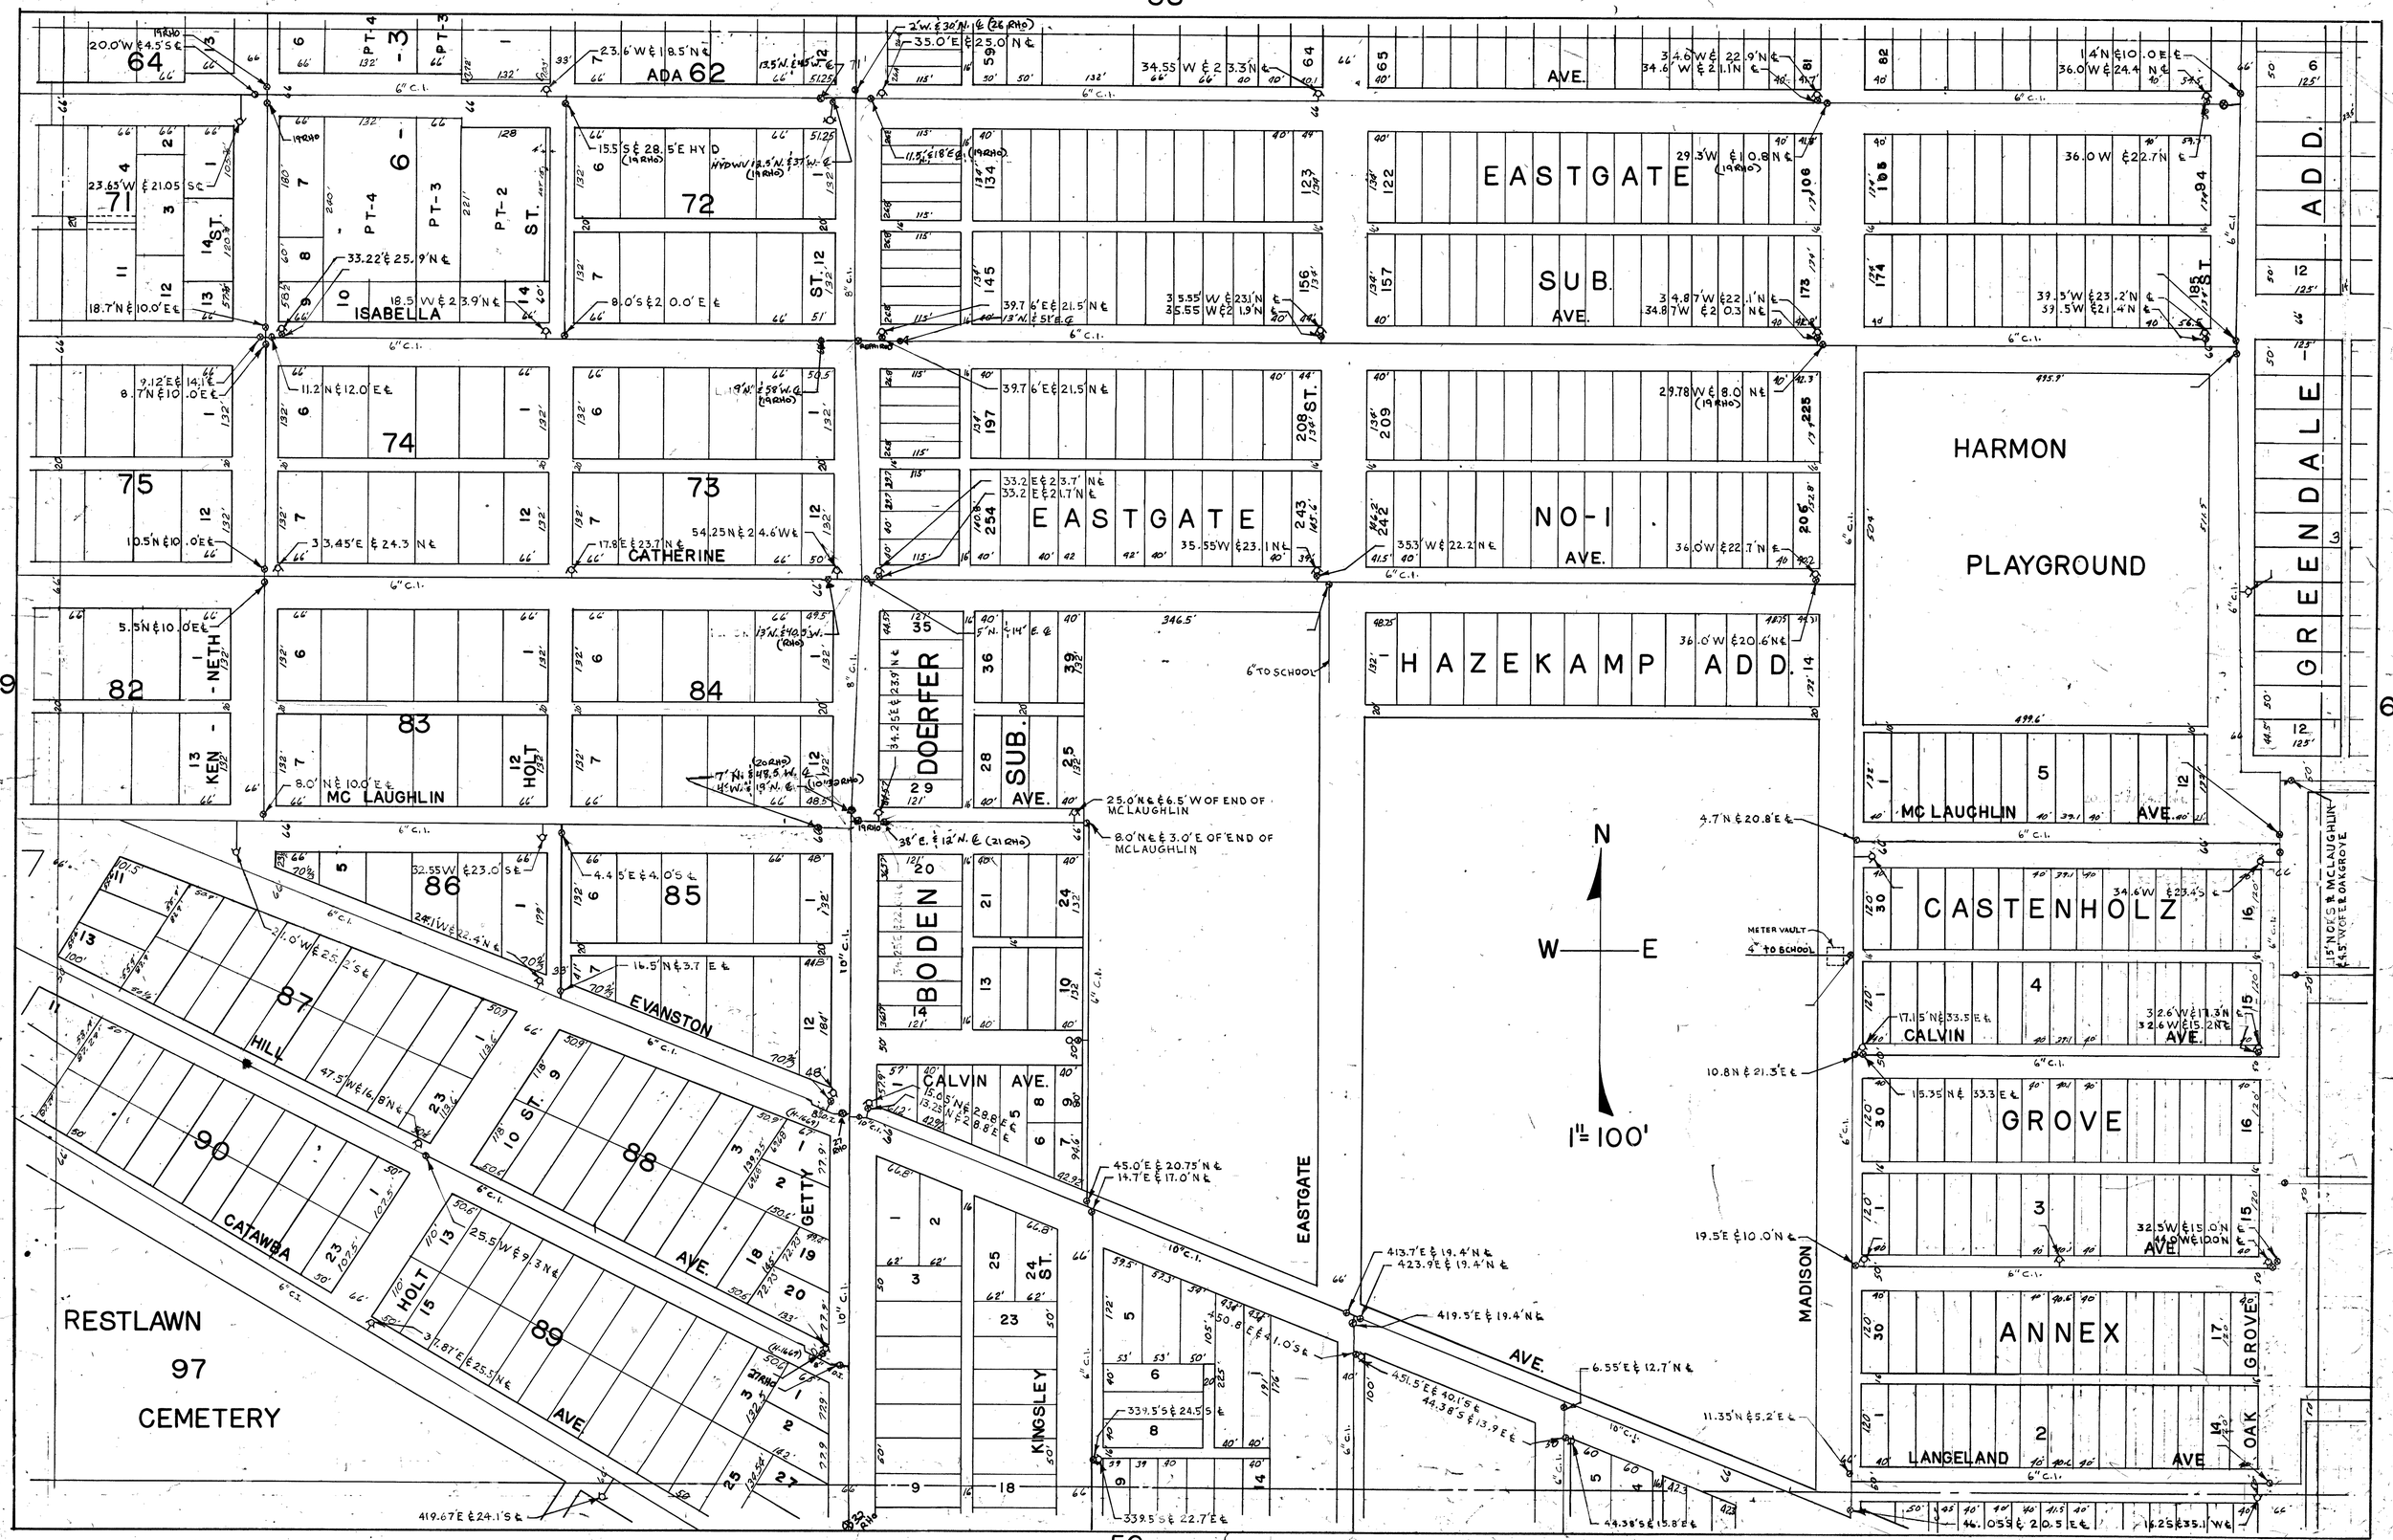
58
56
49
6
ADA 62
EASTGATE
SUB.
AVE.
NO-1
AVE.
HARMON
PLAYGROUND
GREENDALE ADD.
HAZEKAMP ADD.
MC LAUGHLIN
AVE.
CASTENHOLZ
CALVIN
AVE.
GROVE
ANNEX
LANGELAND
AVE
OAK GROVE
ISABELLA
CATHERINE
MC LAUGHLIN
DOERFER
SUB.
AVE.
BODEN
CALVIN
AVE.
EVANSTON
HILL
CATAWBA
GETTY
AVE.
KINGSLEY
EASTGATE
AVE.
MADISON
RESTLAWN
97
CEMETERY
N
W
E
1" = 100'
METER VAULT
4" TO SCHOOL
6" TO SCHOOL
25.0'N & 6.5'W OF END OF MCLAUGHLIN
8.0'N & 3.0'E OF END OF MCLAUGHLIN
15'N OF S & MCLAUGHLIN
4.5'W OF E & OAKGROVE