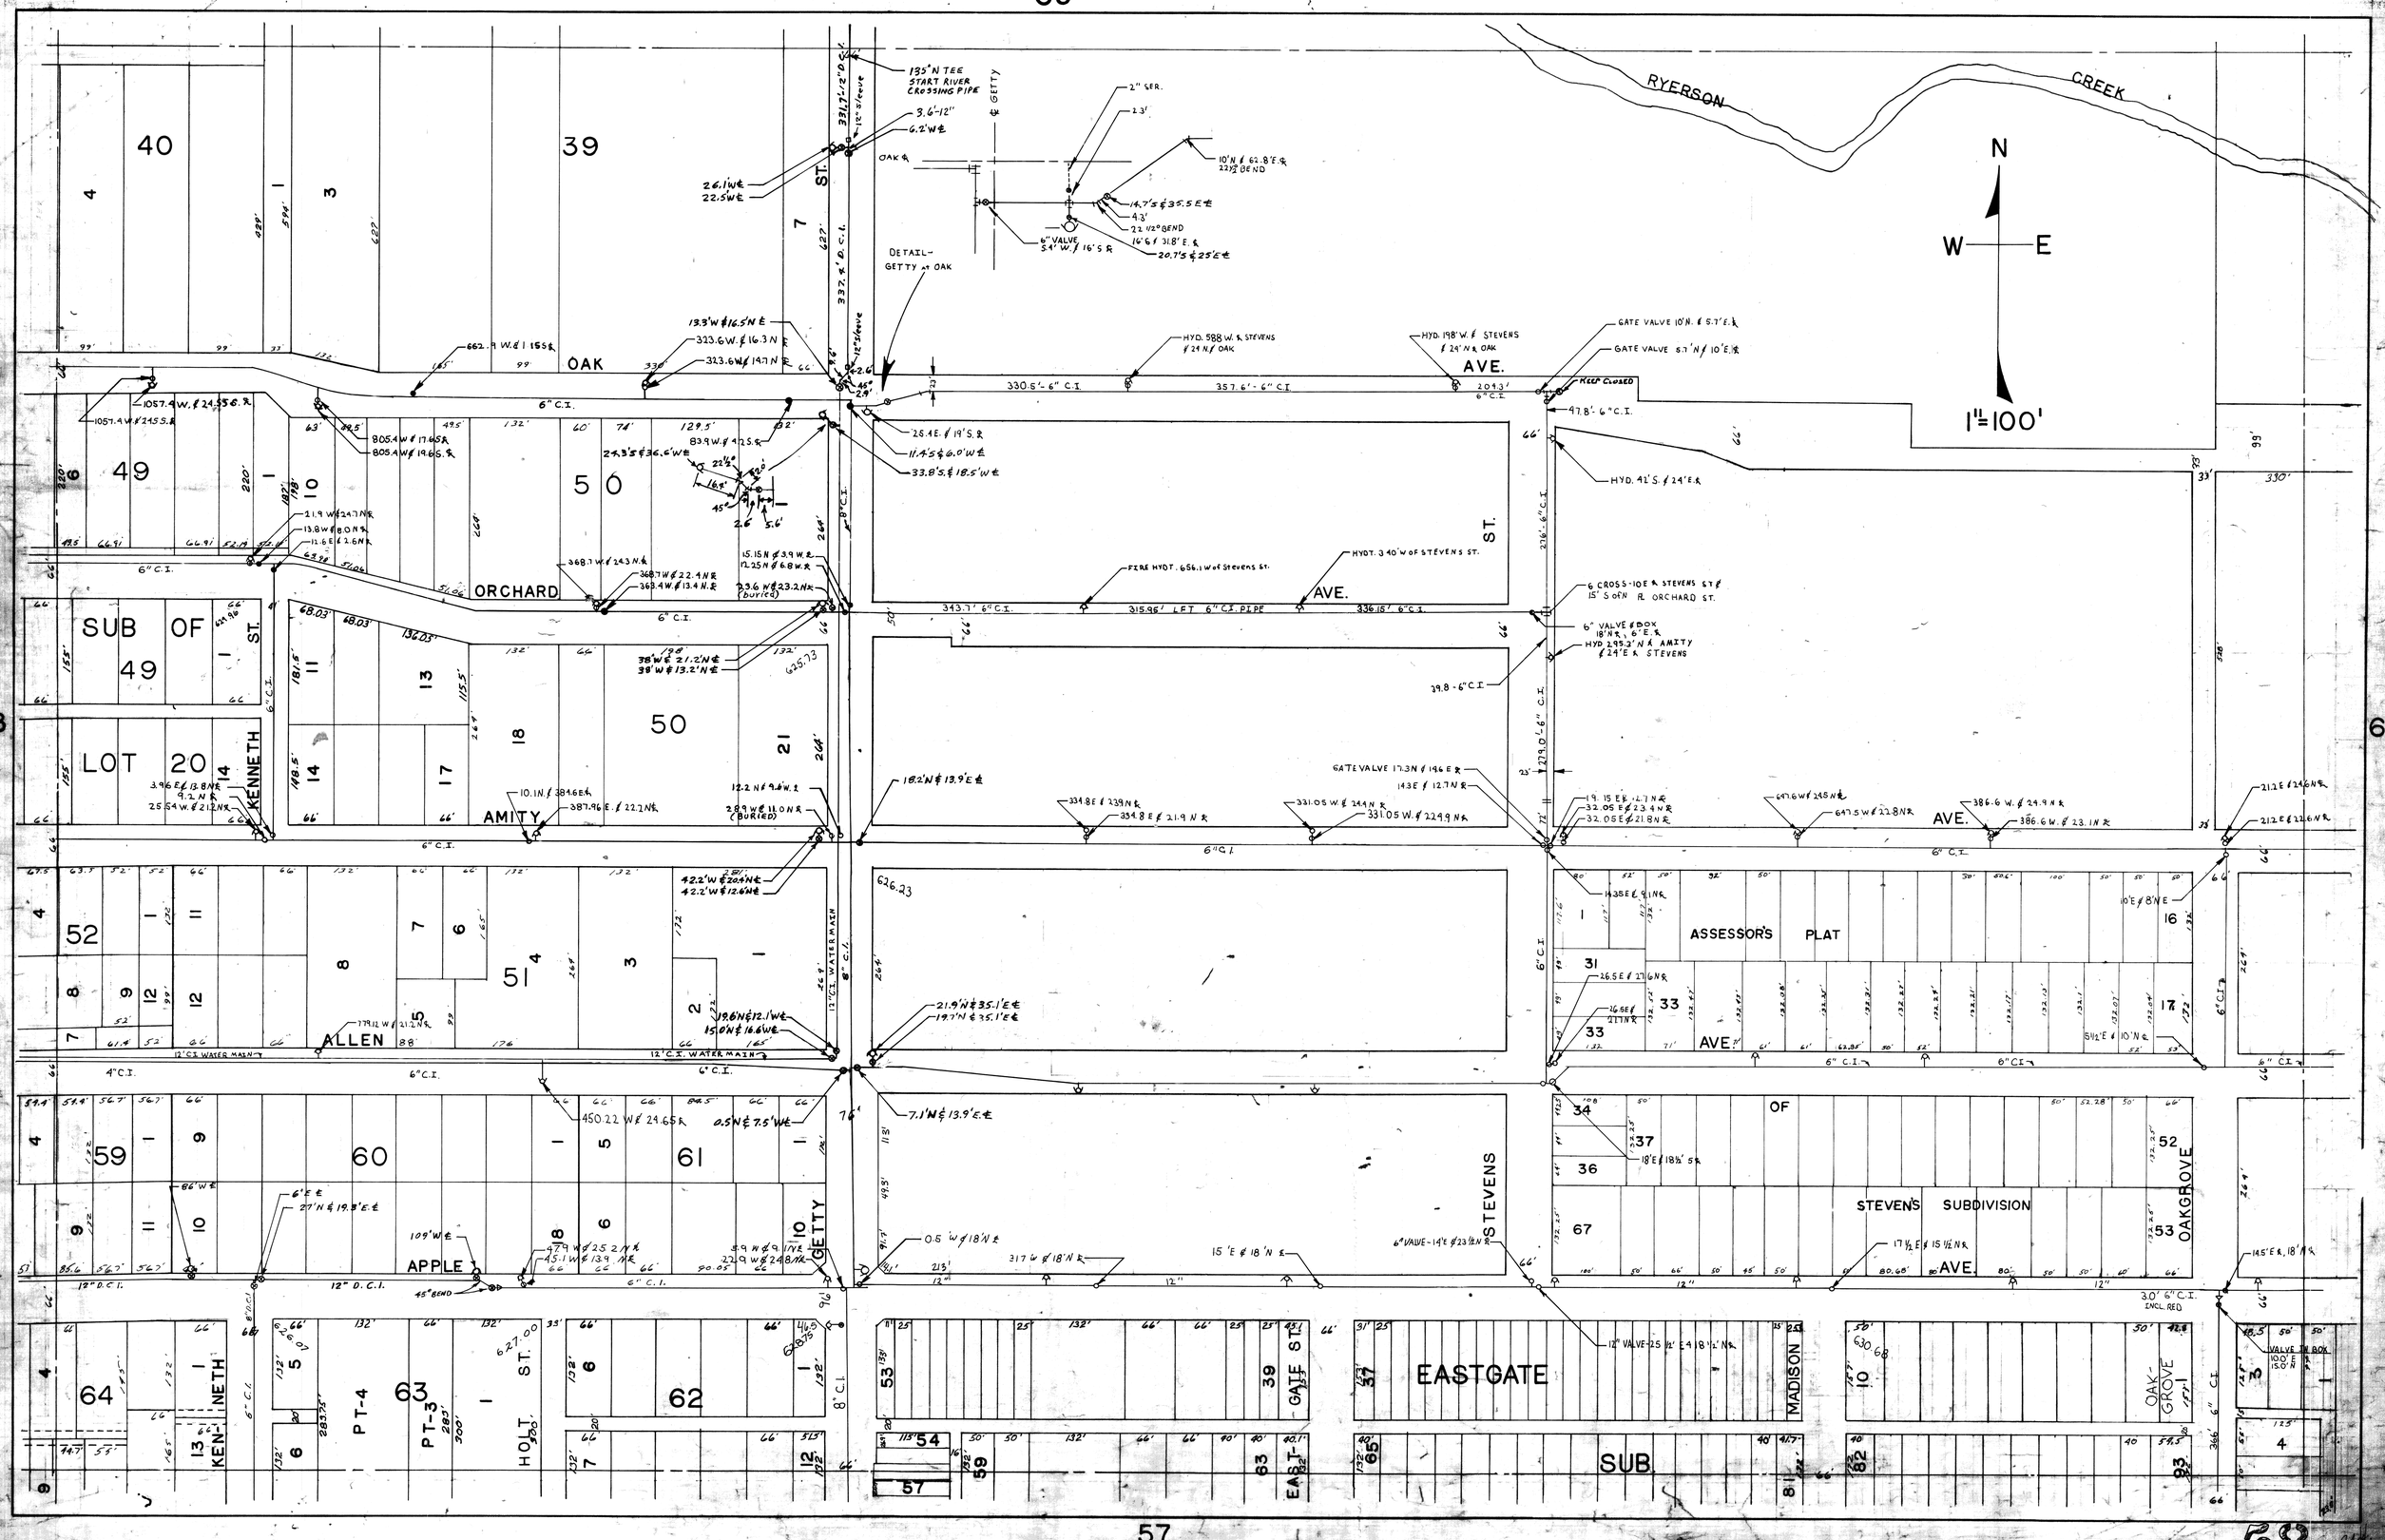
RYERSON CREEK
N
W
E
1"=100'
OAK
ORCHARD
AMITY
ALLEN
APPLE
GETTY
KENNETH
ST.
AVE.
SUB OF 49
LOT 20
ASSESSOR'S PLAT
STEVEN'S SUBDIVISION OF
STEVENS
OAKGROVE
EASTGATE SUB
MADISON
GATE ST.
HOLT ST.
PT-3
PT-4
DETAIL-GETTY at OAK
135° N TEE START RIVER CROSSING PIPE
FIRE HYDT. 656.1 W of STEVENS ST.
HYD. 588 W. & STEVENS & 24' N & OAK
HYD. 198' W. & STEVENS & 24' N & OAK
GATE VALVE 10' N. & 5.7' E. &
GATE VALVE 5.7' N & 10' E. &
KEEP CLOSED
HYD. 42' S. & 24' E. &
HYD. 3.40' W OF STEVENS ST.
6 CROSS-10 E & STEVENS ST & 15' S of N ℞ ORCHARD ST.
6" VALVE & BOX 18' N &, 6' E. &
HYD 295.3' N & AMITY & 24' E & STEVENS
GATE VALVE 17.3 N & 19.6 E &
12" VALVE-25 1/2' E & 18 1/2' N &
6" VALVE-14' E & 23 1/2' N &
12" C.I. WATER MAIN
12" D.C.I.
8" C.I.
6" C.I.
4" C.I.
3.0' 6" C.I. INCL. RED
VALVE IN BOX 10.0' E & 15.0' N
48
67
57
58