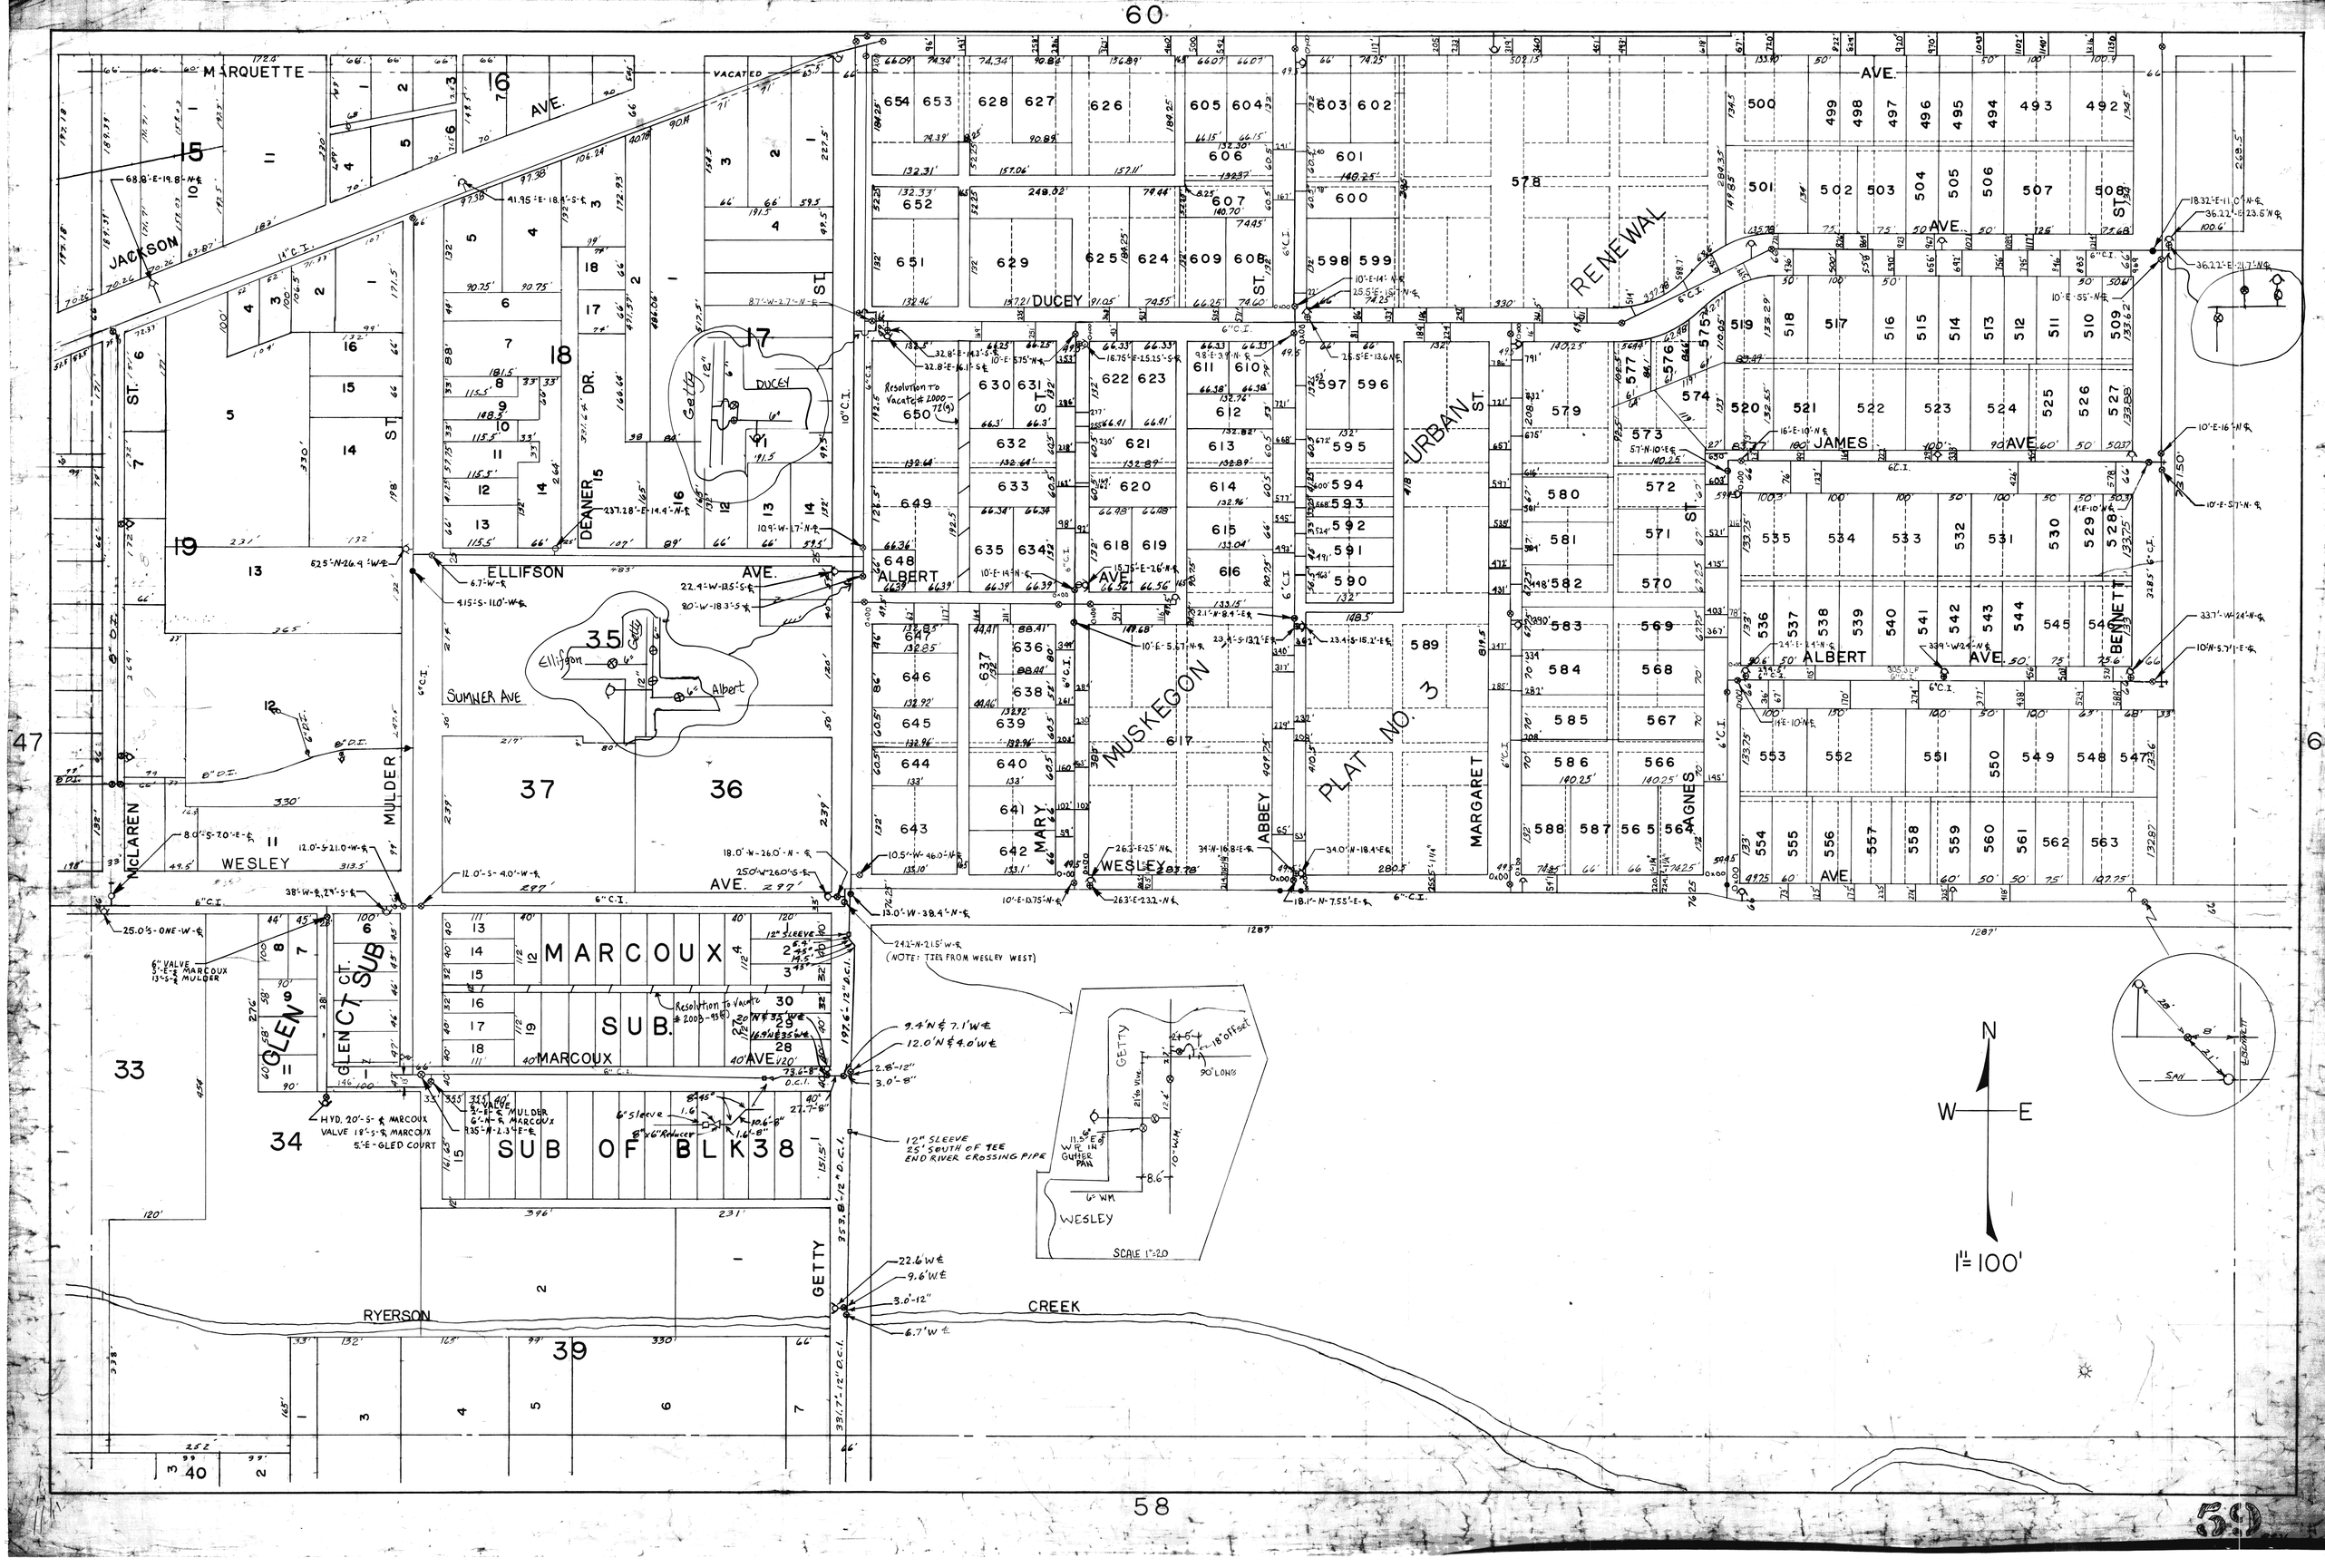

60
MARQUETTE
AVE.
JACKSON
ST.
DEANER
DR.
ELLIFSON
AVE.
SUMNER AVE
MULDER
MCLAREN
WESLEY
AVE.
DUCEY
ST.
ALBERT
AVE.
MARY
ST.
MUSKEGON
ABBEY
WESLEY
MARGARET
ST.
URBAN
RENEWAL
PLAT NO. 3
AGNES
ST.
JAMES
AVE.
ALBERT
AVE.
BENNETT
AVE.
MARCOUX
SUB.
MARCOUX
AVE.
GLEN
CT. SUB
GLEN
CT.
SUB OF BLK 38
GETTY
RYERSON
CREEK
(NOTE: TIES FROM WESLEY WEST)
12" SLEEVE
25' SOUTH OF TEE
END RIVER CROSSING PIPE
HYD. 20'-S-℄ MARCOUX
VALVE 18'-S-℄ MARCOUX
5'-E-GLED COURT
6" VALVE
5'-E-℄ MARCOUX
13'-S-℄ MULDER
Resolution to Vacate # 2003-93(8)
Resolution to Vacate # 2000-72(9)
SCALE 1"=20
N
W
E
1"=100'
47
66
58
59