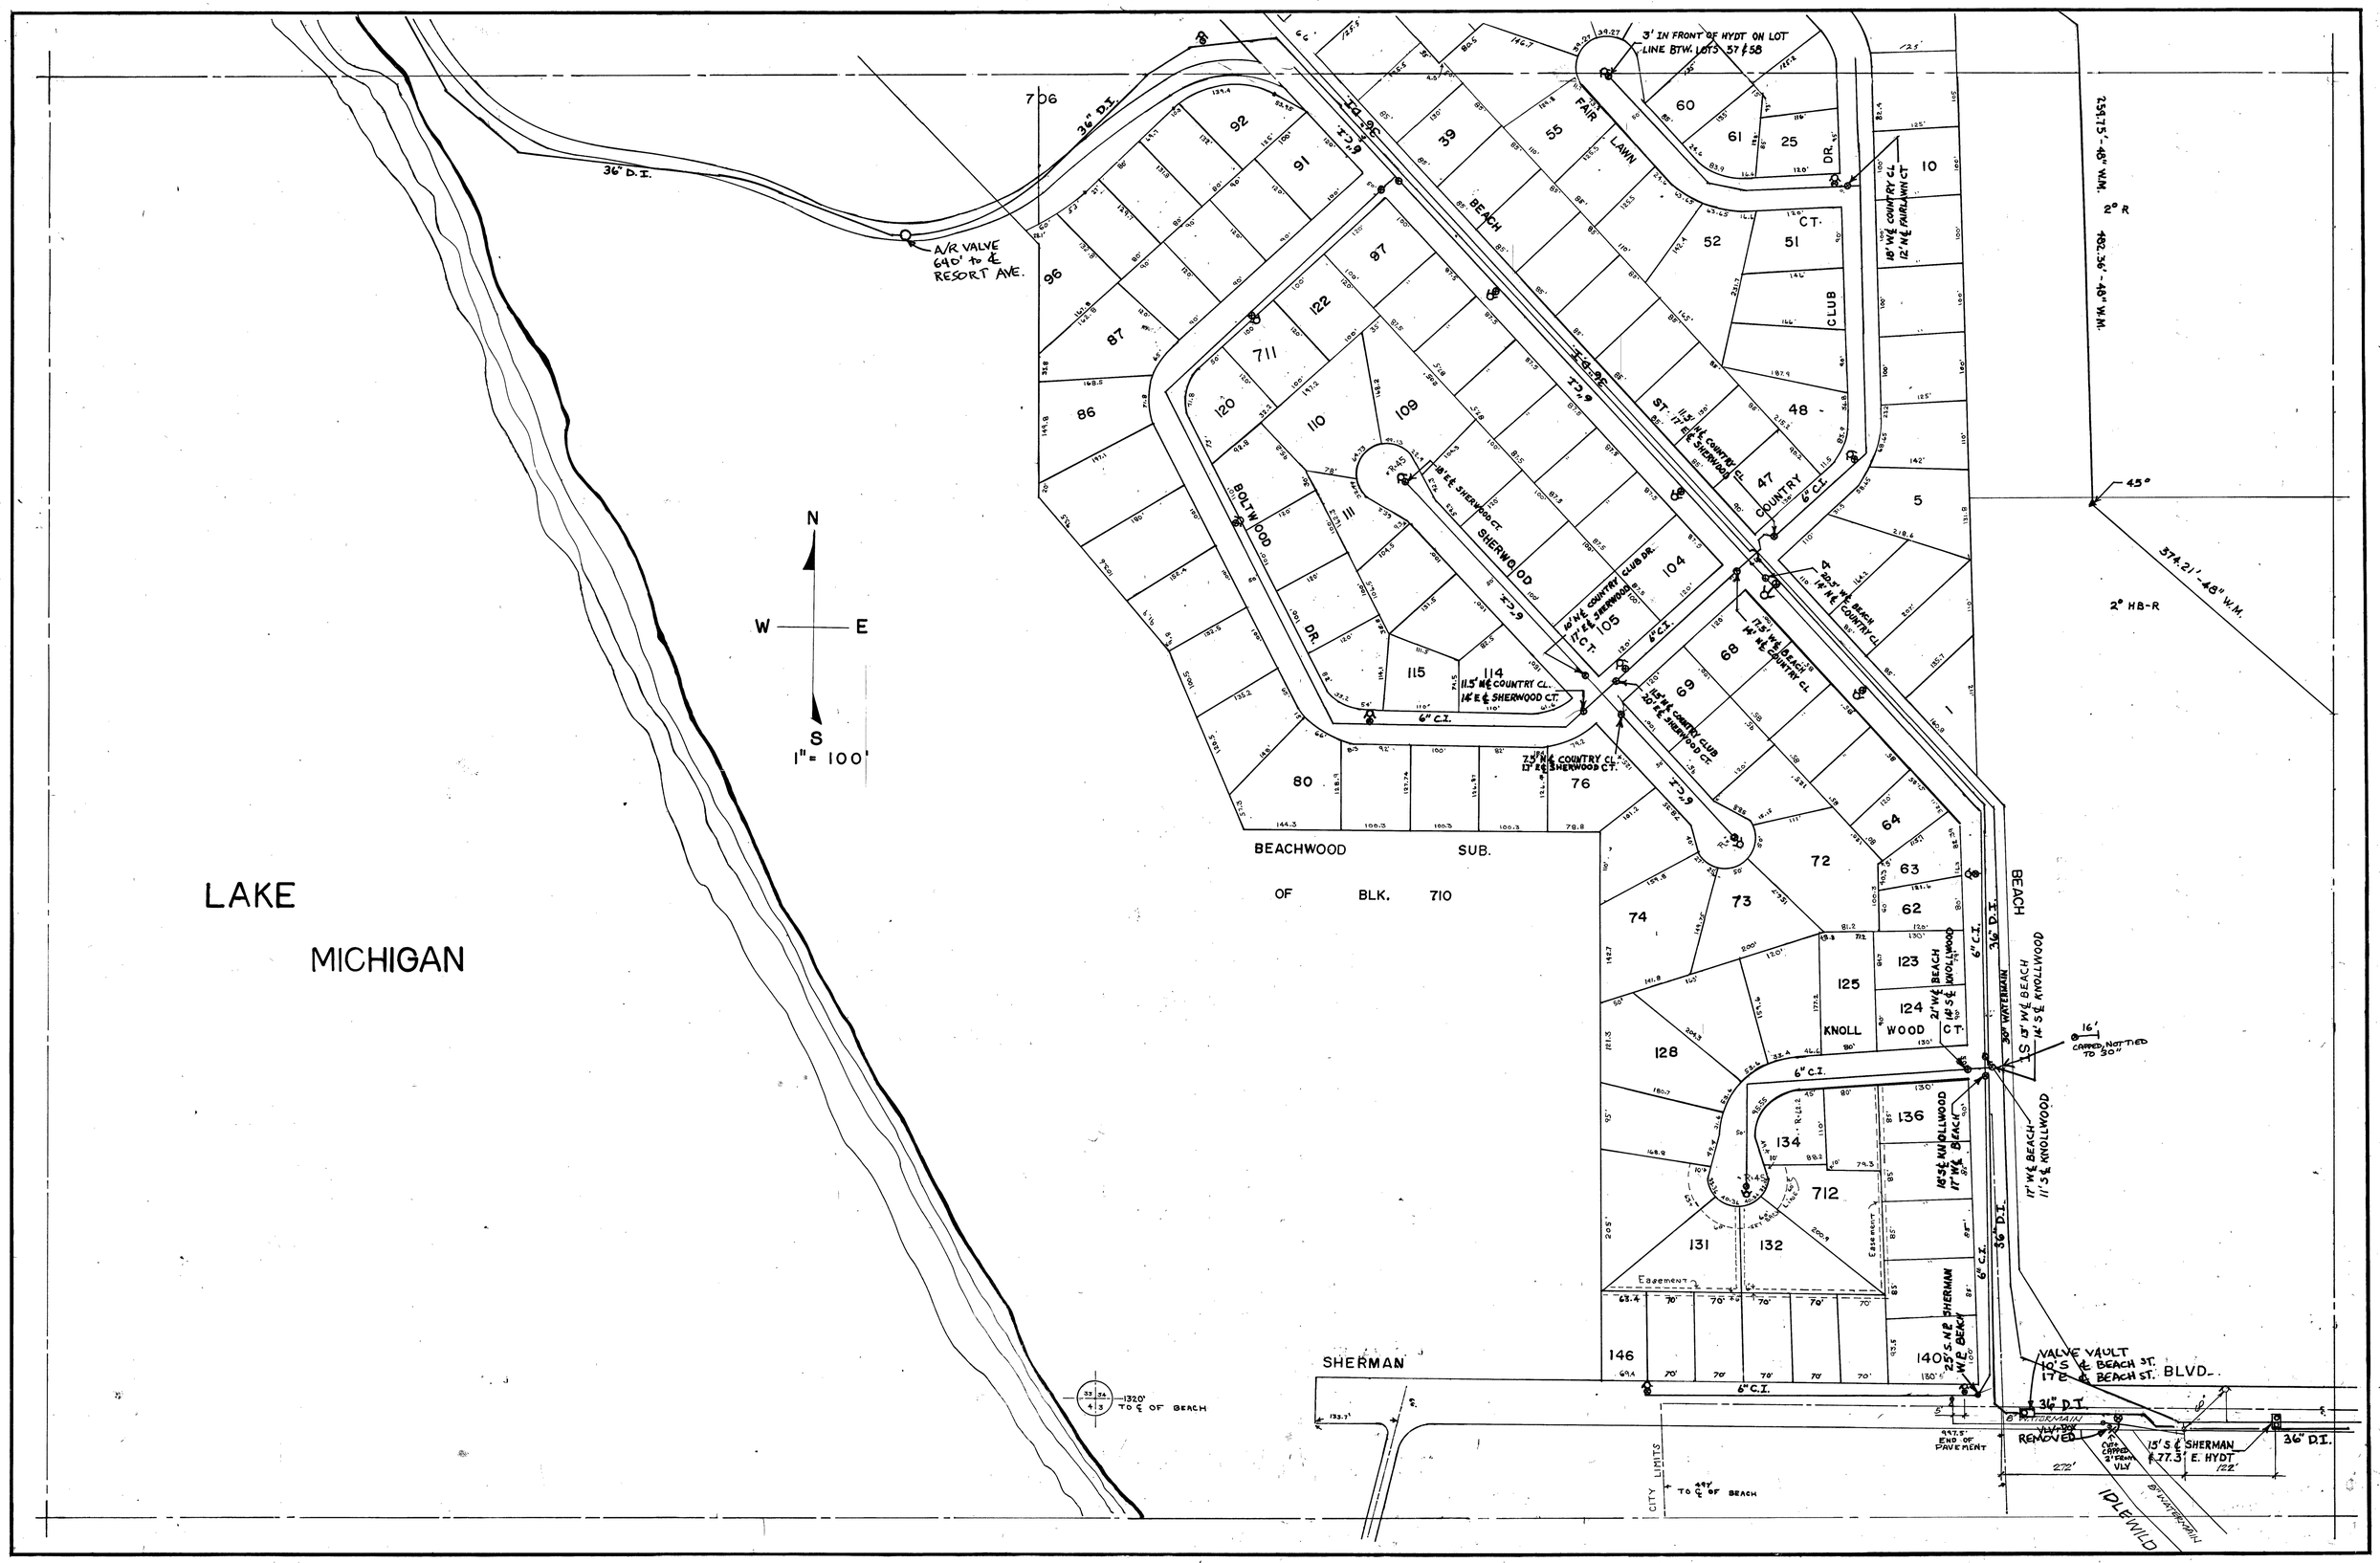
LAKE
MICHIGAN
N
W
E
S
1" = 100'
36" D.I.
A/R VALVE
640' to ℄
RESORT AVE.
3' IN FRONT OF HYDT ON LOT
LINE BTW. LOTS 57 & 58
FAIR LAWN
BEACH
CT.
CLUB
COUNTRY
BOLTWOOD
DR.
SHERWOOD
CT.
BEACHWOOD SUB.
OF BLK. 710
KNOLL WOOD CT.
BEACH
SHERMAN
BLVD.
IDLEWILD
CITY LIMITS
TO ℄ OF BEACH
1320' TO ℄ OF BEACH
VALVE VAULT
10' S ℄ BEACH ST.
17' E ℄ BEACH ST.
15' S ℄ SHERMAN
& 77.3' E. HYDT
REMOVED
END OF PAVEMENT
CAPPED, NOT TIED TO 30"
2° R
2° HB-R
45°
374.21'-48" W.M.
259.75'-48" W.M.
482.36'-48" W.M.
18' W ℄ COUNTRY CL
12' N ℄ FAIRLAWN CT
11.5' N ℄ COUNTRY CL
17' E ℄ SHERWOOD CT.
18' E ℄ SHERWOOD CT.
10' N ℄ COUNTRY CLUB DR.
17' E ℄ SHERWOOD CT.
11.5' N ℄ COUNTRY CL.
14' E ℄ SHERWOOD CT.
7.5' N ℄ COUNTRY CL.
17' E ℄ SHERWOOD CT.
20.5' W ℄ BEACH
14' N ℄ COUNTRY CL.
17.5' W ℄ BEACH
14' N ℄ COUNTRY CL.
11.5' N ℄ COUNTRY CLUB
20' E ℄ SHERWOOD CT.
21' W ℄ BEACH
14' S ℄ KNOLLWOOD
18' S ℄ KNOLLWOOD
17' W ℄ BEACH
17' W ℄ BEACH
11' S ℄ KNOLLWOOD
25' S ℄ SHERMAN
W ℄ BEACH
30" WATERMAIN
8" WATERMAIN
6" C.I.
36" D.I.
Easement