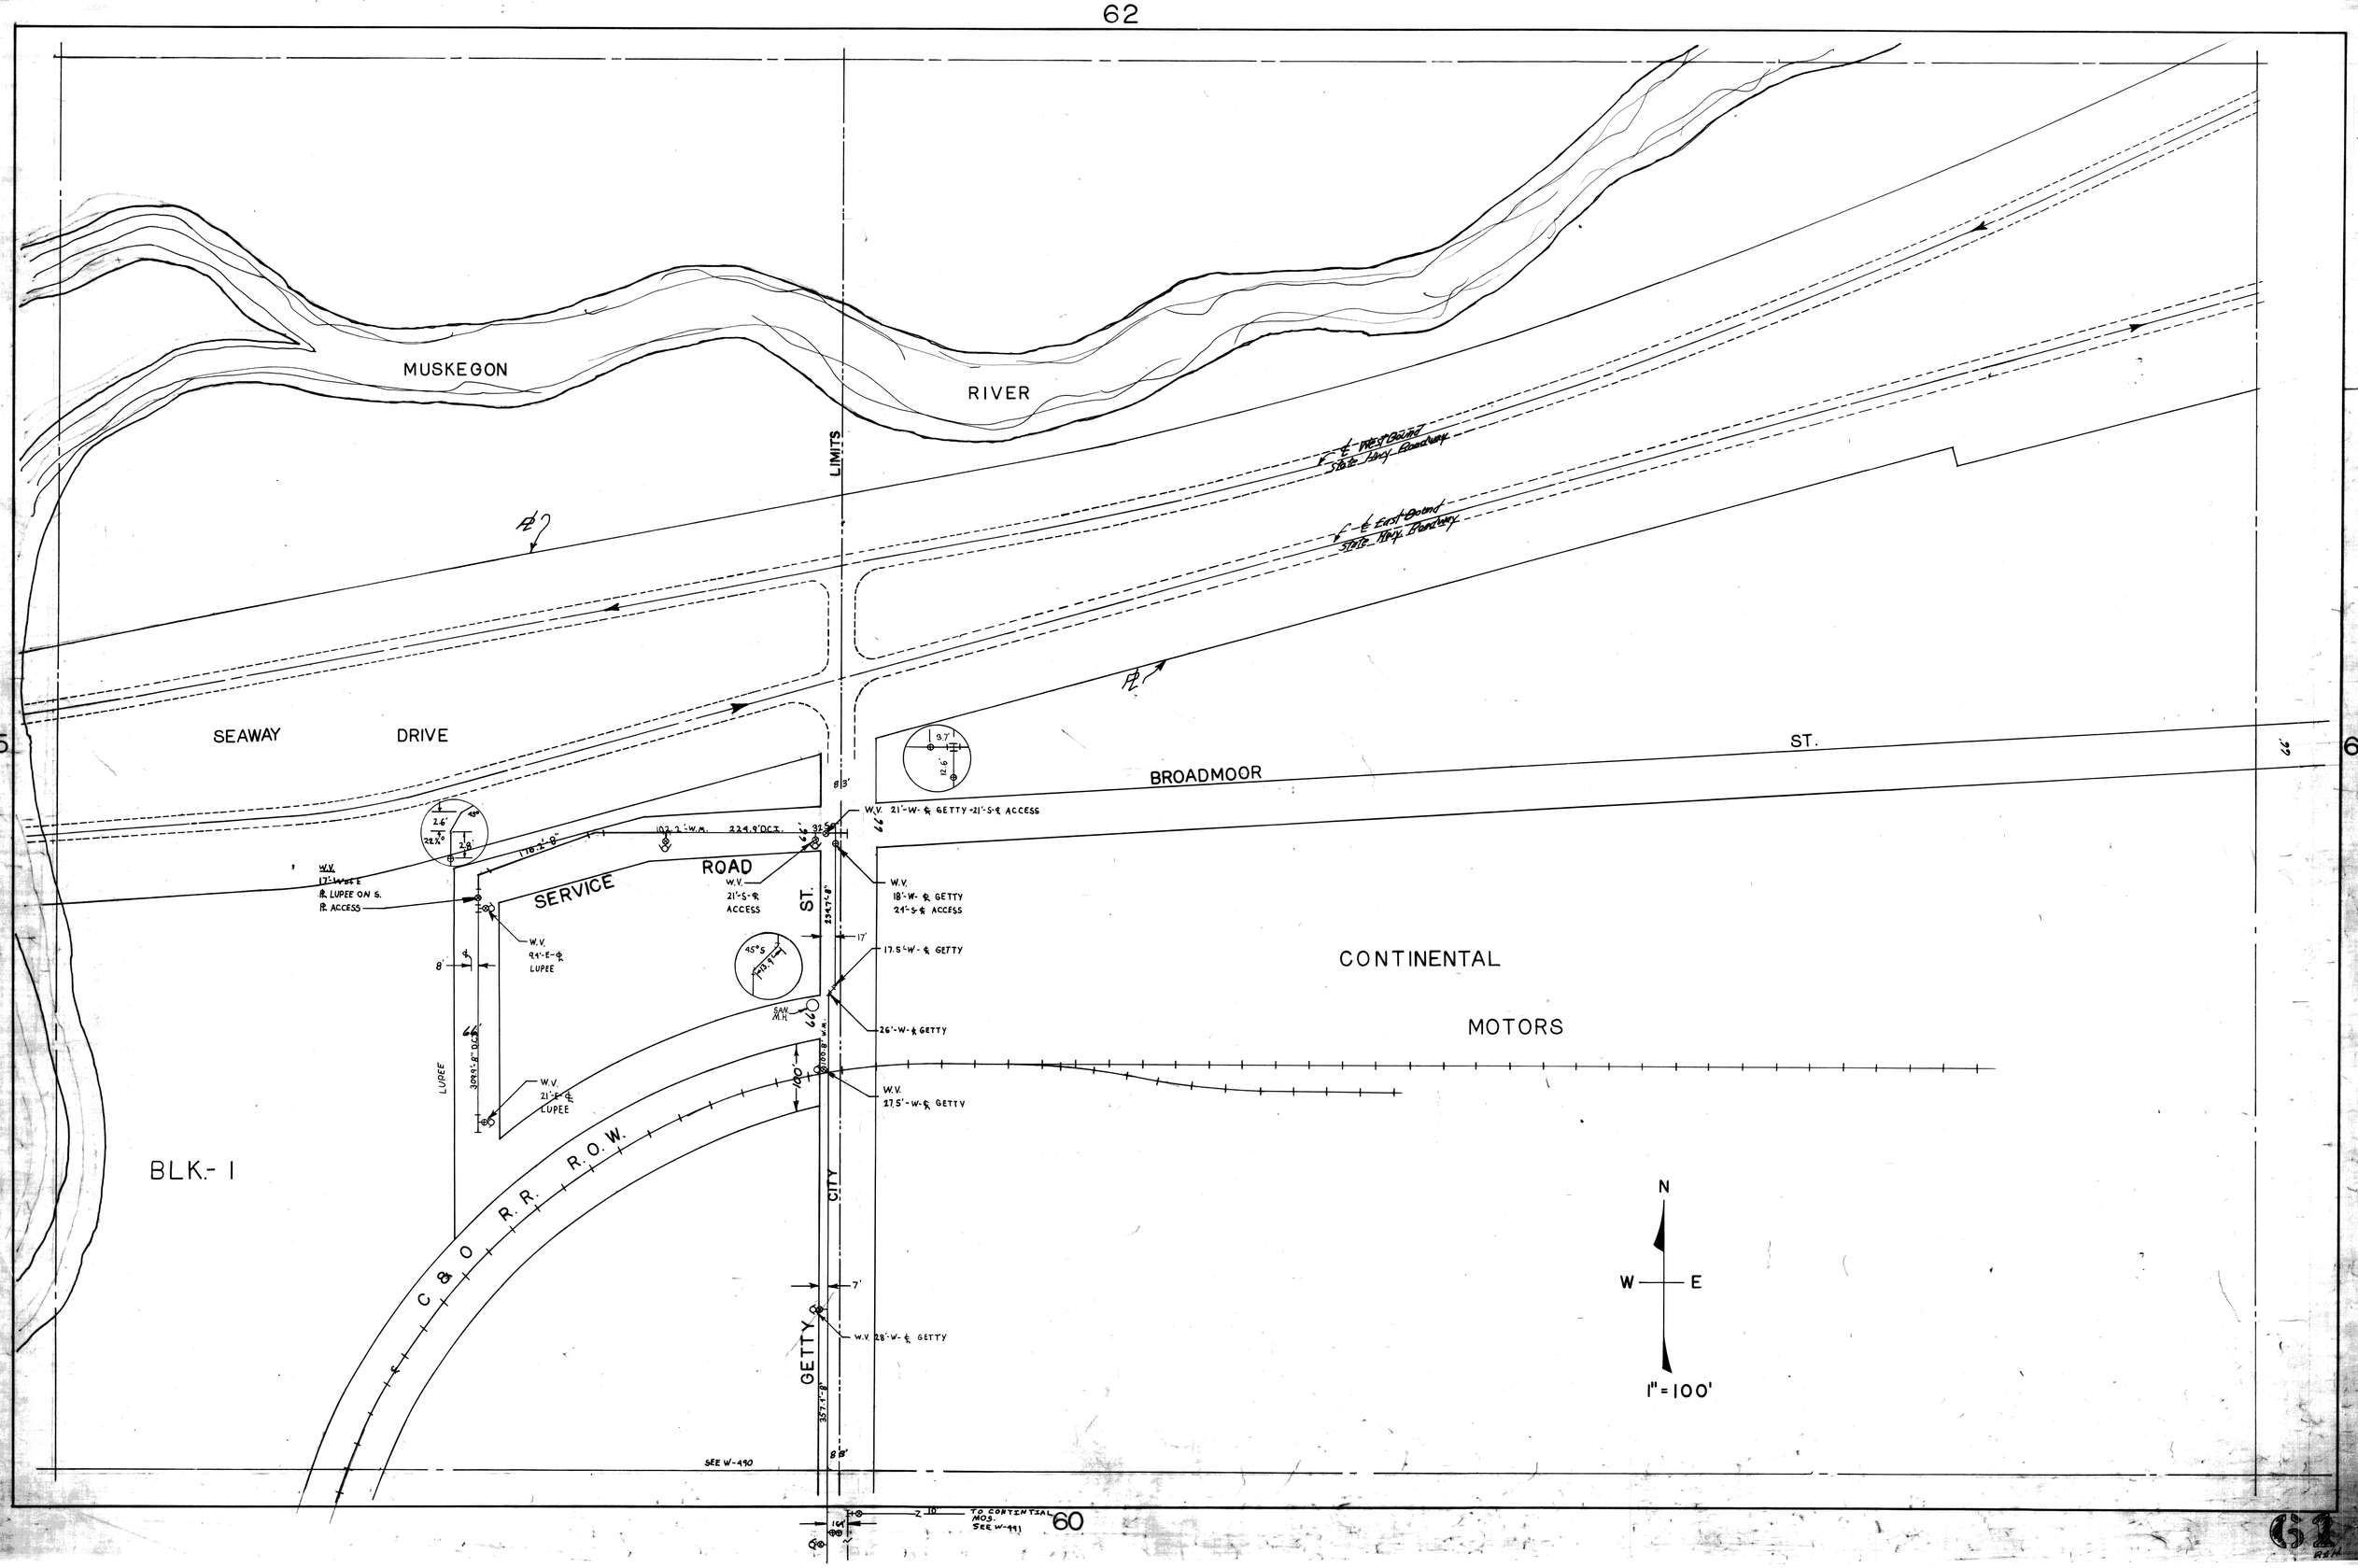
MUSKEGON
RIVER
LIMITS
℄ West Bound
State Hwy. Boundary
℄ East Bound
State Hwy. Boundary
SEAWAY DRIVE
BROADMOOR ST.
W.V. 21'-W-℄ GETTY-21'-S-℄ ACCESS
W.V. 17'-W-℄ ℄ LUPEE ON S. ℄ ACCESS
SERVICE ROAD
W.V. 21'-S-℄ ACCESS
W.V. 18'-W-℄ GETTY 24'-S-℄ ACCESS
W.V. 9.4'-E-℄ LUPEE
17.5'-W-℄ GETTY
26'-W-℄ GETTY
W.V. 21'-E-℄ LUPEE
W.V. 27.5'-W-℄ GETTY
CONTINENTAL
MOTORS
BLK.- 1
C & O R.R. R.O.W.
LUPEE
CITY
GETTY
ST.
W.V. 28'-W-℄ GETTY
SEE W-490
TO CONTINENTAL MOS. SEE W-991
N
W
E
1" = 100'
45
64
60