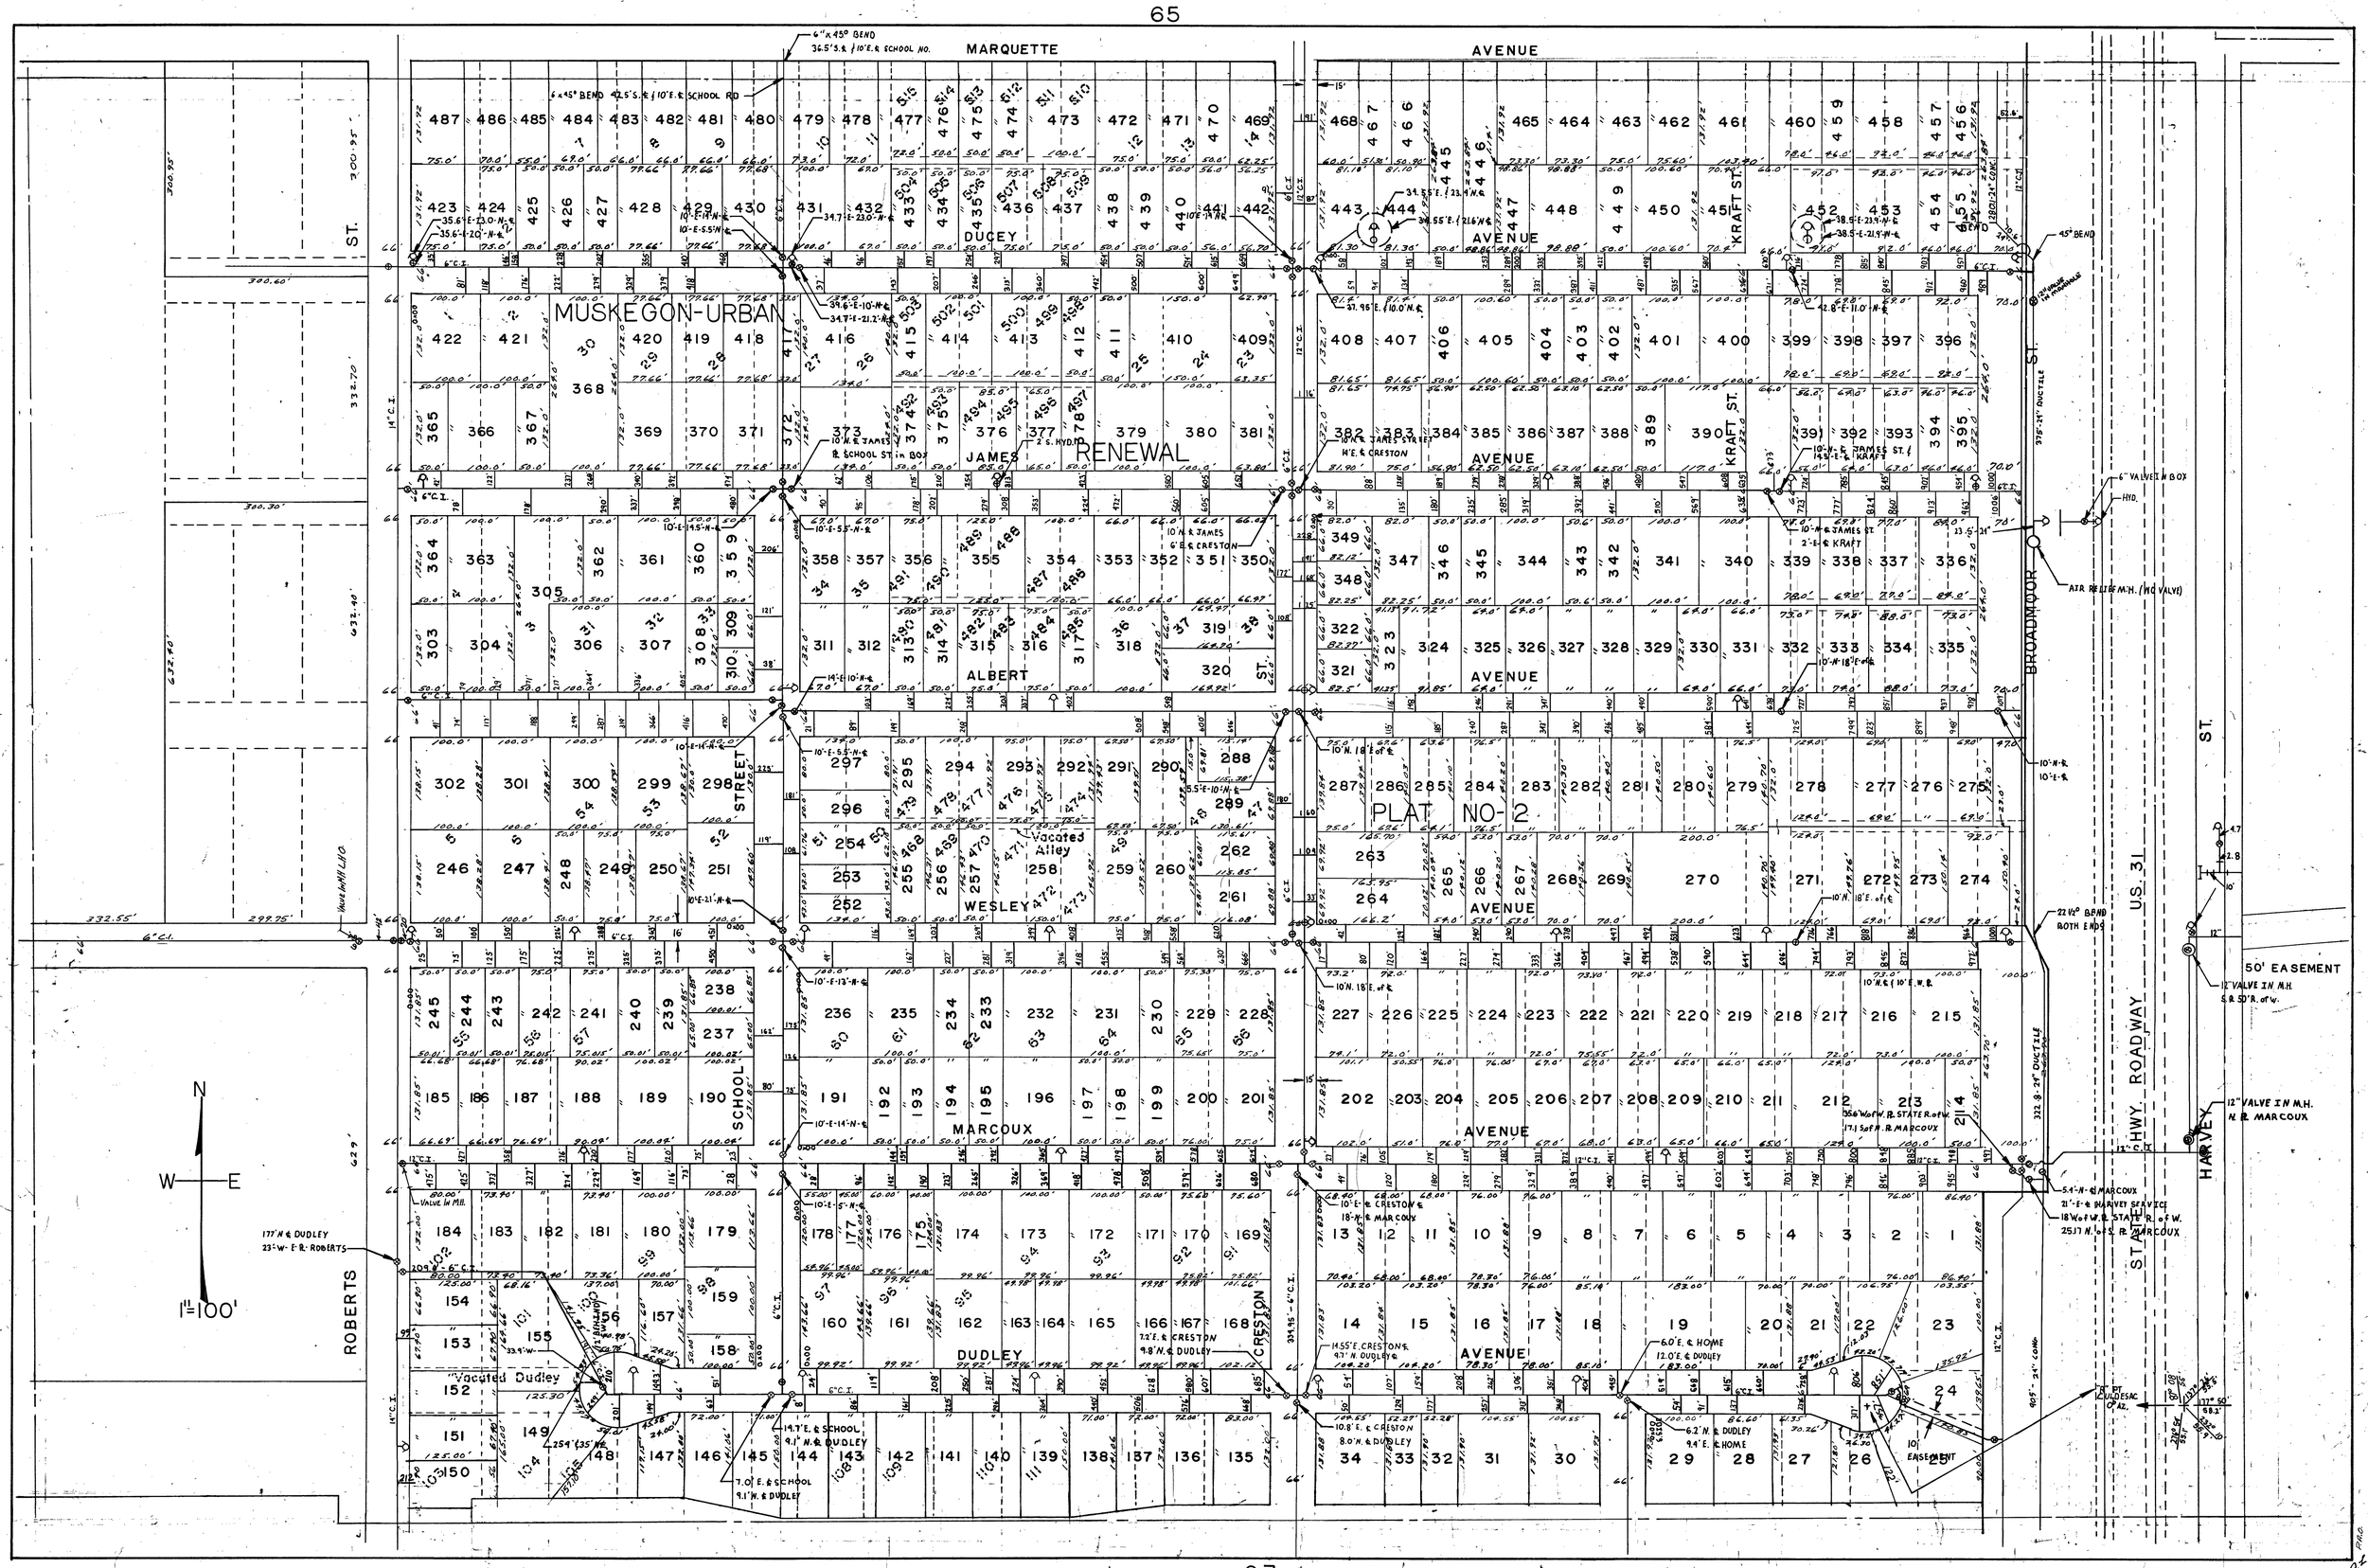
MARQUETTE
AVENUE
MUSKEGON-URBAN
RENEWAL
PLAT NO-2
DUCEY
AVENUE
JAMES
AVENUE
ALBERT
AVENUE
WESLEY
AVENUE
MARCOUX
AVENUE
DUDLEY
AVENUE
KRAFT ST.
BROADMOOR
ST.
SCHOOL
STREET
CRESTON
ROBERTS
HARVEY
HWY. ROADWAY
US. 31
50' EASEMENT
Vacated Alley
Vacated Dudley
N
W
E
1"=100'