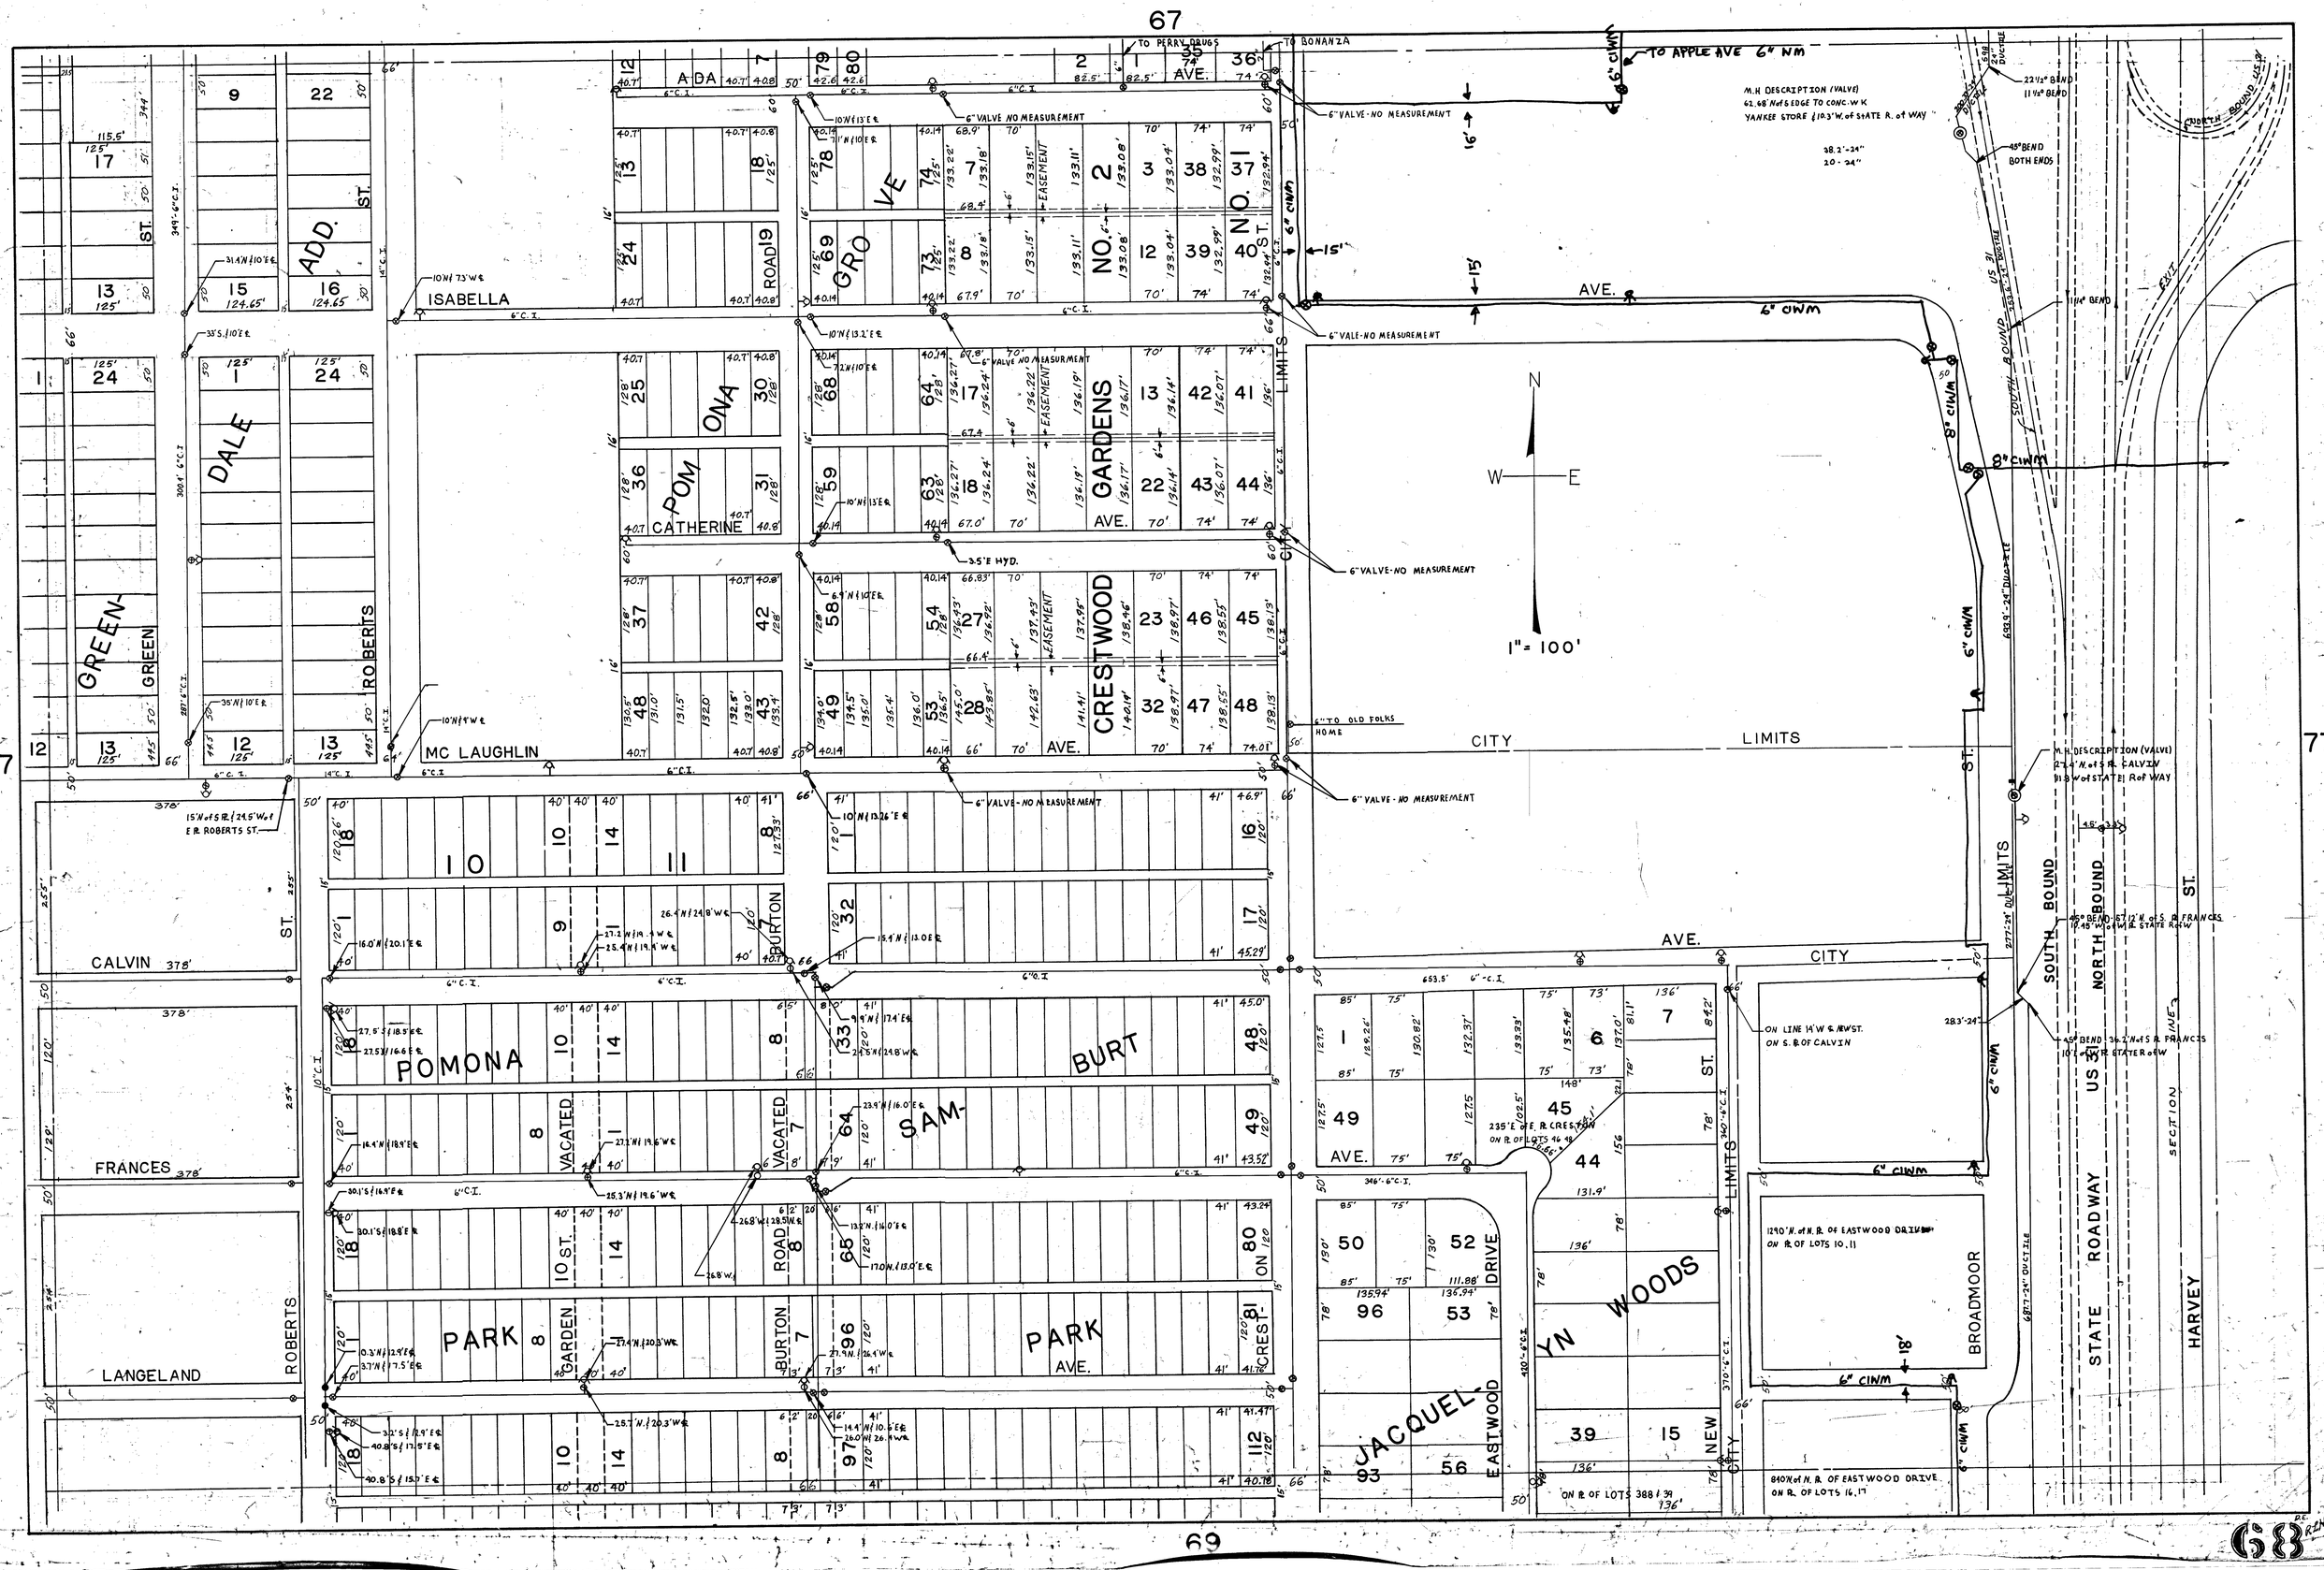
67
TO PERRY DRUGS
TO BONANZA
TO APPLE AVE 6" NM
6" VALVE-NO MEASUREMENT
6" VALVE NO MEASUREMENT
M.H. DESCRIPTION (VALVE)
62.68' N of S EDGE TO CONC. W K
YANKEE STORE & 10.3' W. of STATE R. of WAY
38.2'-24"
20-24"
22½° BEND
11½° BEND
45° BEND BOTH ENDS
NORTH BOUND US 31
SOUTH BOUND US 31
EXIT
ADA AVE.
ISABELLA
ROAD 19
GROVE
NO. 2
NO. 1
POMONA
CATHERINE
GARDENS
CRESTWOOD
AVE.
MC LAUGHLIN
GREEN-
GREEN
ROBERTS
DALE
ADD.
ST.
CITY LIMITS
N
W
E
1" = 100'
6" TO OLD FOLKS HOME
M.H. DESCRIPTION (VALVE)
27.4' N. of S. R. CALVIN
11.8' W of STATE R of WAY
CALVIN
FRANCES
LANGELAND
ROBERTS
POMONA
BURT
SAM-
PARK
PARK
AVE.
VACATED
ROAD
BURTON
GARDEN
CRESTON
JACQUELYN WOODS
EASTWOOD DRIVE
NEW CITY LIMITS
ON LINE 14' W & NEW ST.
ON S. R. OF CALVIN
235' E of E. R. CRESTON
ON R. OF LOTS 46 48
1290' N. of N. R. OF EASTWOOD DRIVE
ON R. OF LOTS 10, 11
840' N of N. R. OF EASTWOOD DRIVE
ON R. OF LOTS 16, 17
ON R. OF LOTS 388 & 39
BROADMOOR
SOUTH BOUND
NORTH BOUND
STATE ROADWAY
HARVEY
SECTION LINE
57
77
69
68