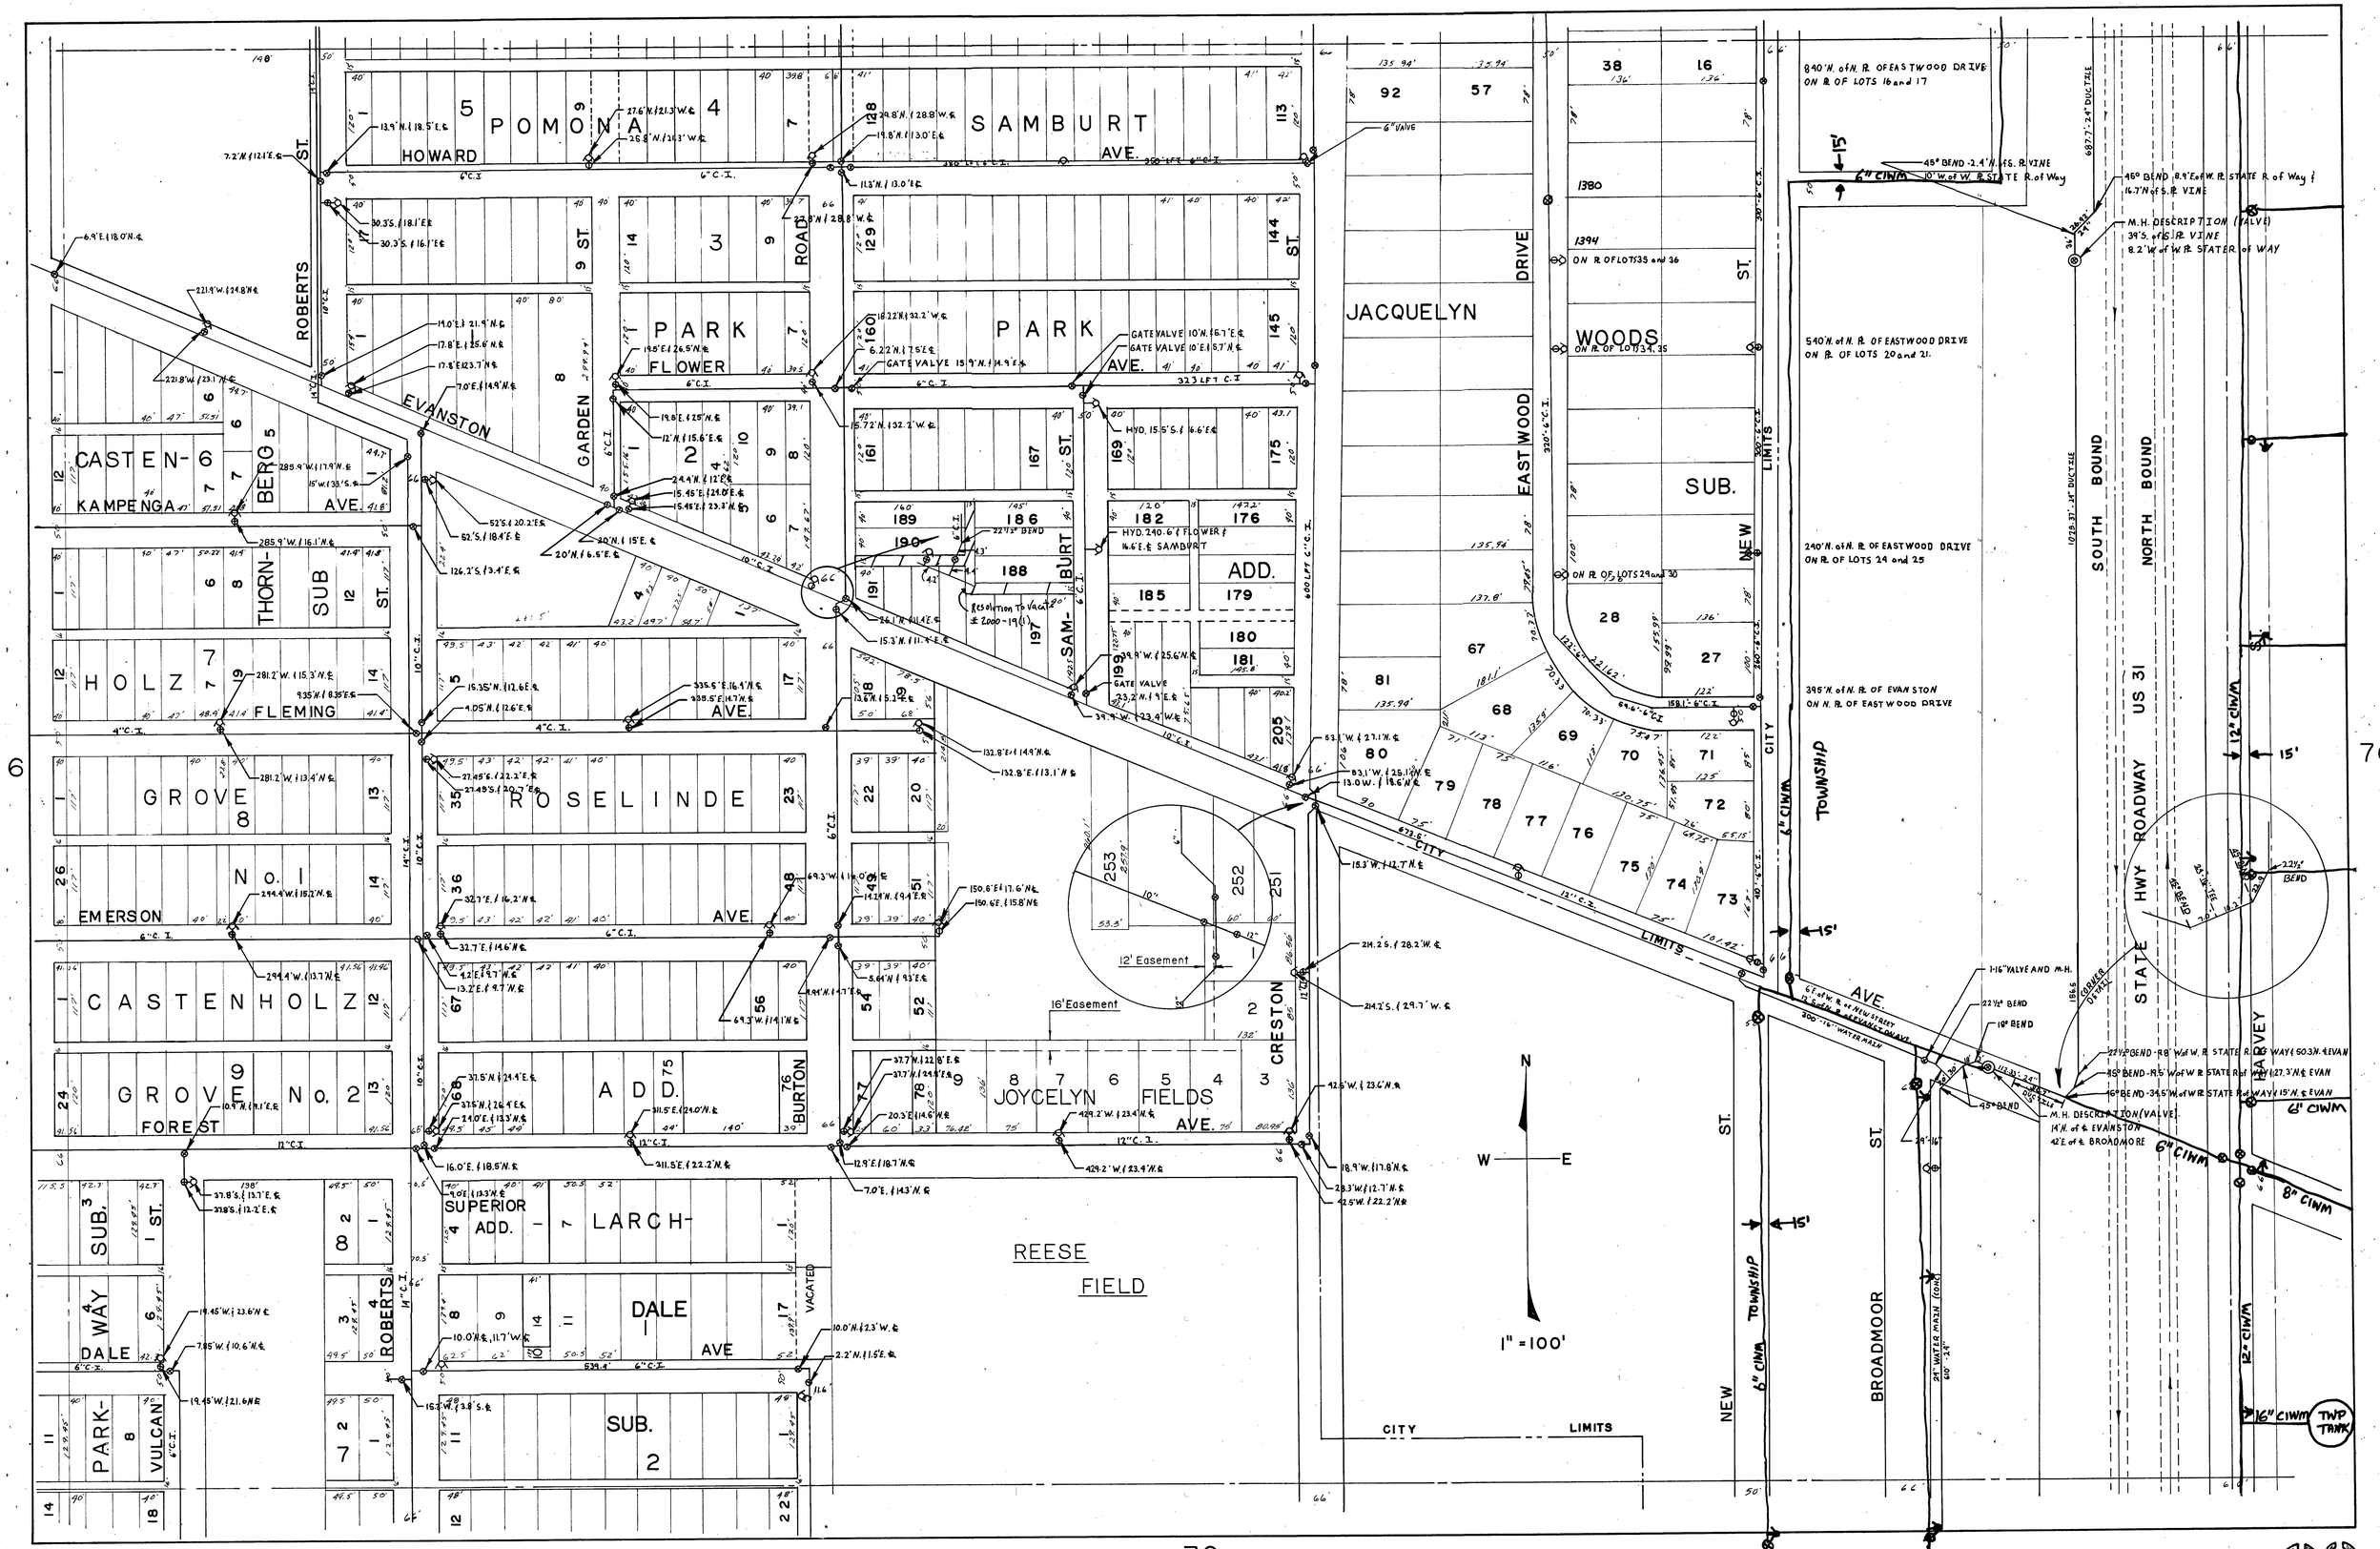
POMONA
HOWARD
SAMBURT
AVE.
ROBERTS
ST.
PARK
FLOWER
AVE.
GARDEN
EVANSTON
CASTEN-
KAMPENGA
AVE.
THORN-
BERG
SUB
ST.
HOLZ
FLEMING
AVE.
GROVE
No. 1
EMERSON
AVE.
ROSELINDE
CASTENHOLZ
GROVE No. 2
FOREST
ADD.
BURTON
JOYCELYN
FIELDS
AVE.
CRESTON
SUPERIOR
ADD.
LARCH-
DALE
AVE
SUB.
PARK-
WAY
VULCAN
DALE
ROBERTS
VACATED
REESE
FIELD
JACQUELYN
EASTWOOD
DRIVE
WOODS
SUB.
NEW
ST.
CITY
LIMITS
TOWNSHIP
BROADMOOR
ST.
SOUTH BOUND
NORTH BOUND
US 31
STATE HWY ROADWAY
HARVEY
12" CIWM
6" CIWM
8" CIWM
16" CIWM
TWP TANK
12' Easement
16' Easement
N
W
E
1" = 100'
840'N. of N. R. OF EASTWOOD DRIVE ON R. OF LOTS 16 and 17
540'N. of N. R. OF EASTWOOD DRIVE ON R. OF LOTS 20 and 21.
240'N. of N. R. OF EASTWOOD DRIVE ON R. OF LOTS 24 and 25
395'N. of N. R. OF EVANSTON ON N. R. OF EASTWOOD DRIVE
M.H. DESCRIPTION (VALVE) 39'S. of S. R. VINE 8.2'W. of W. R. STATE R. of WAY
M.H. DESCRIPTION (VALVE) 14'N. of ℄ EVANSTON 42'E. of ℄ BROADMORE
1-16" VALVE AND M.H.
22½° BEND
18° BEND
45° BEND
6" CIWM
15'