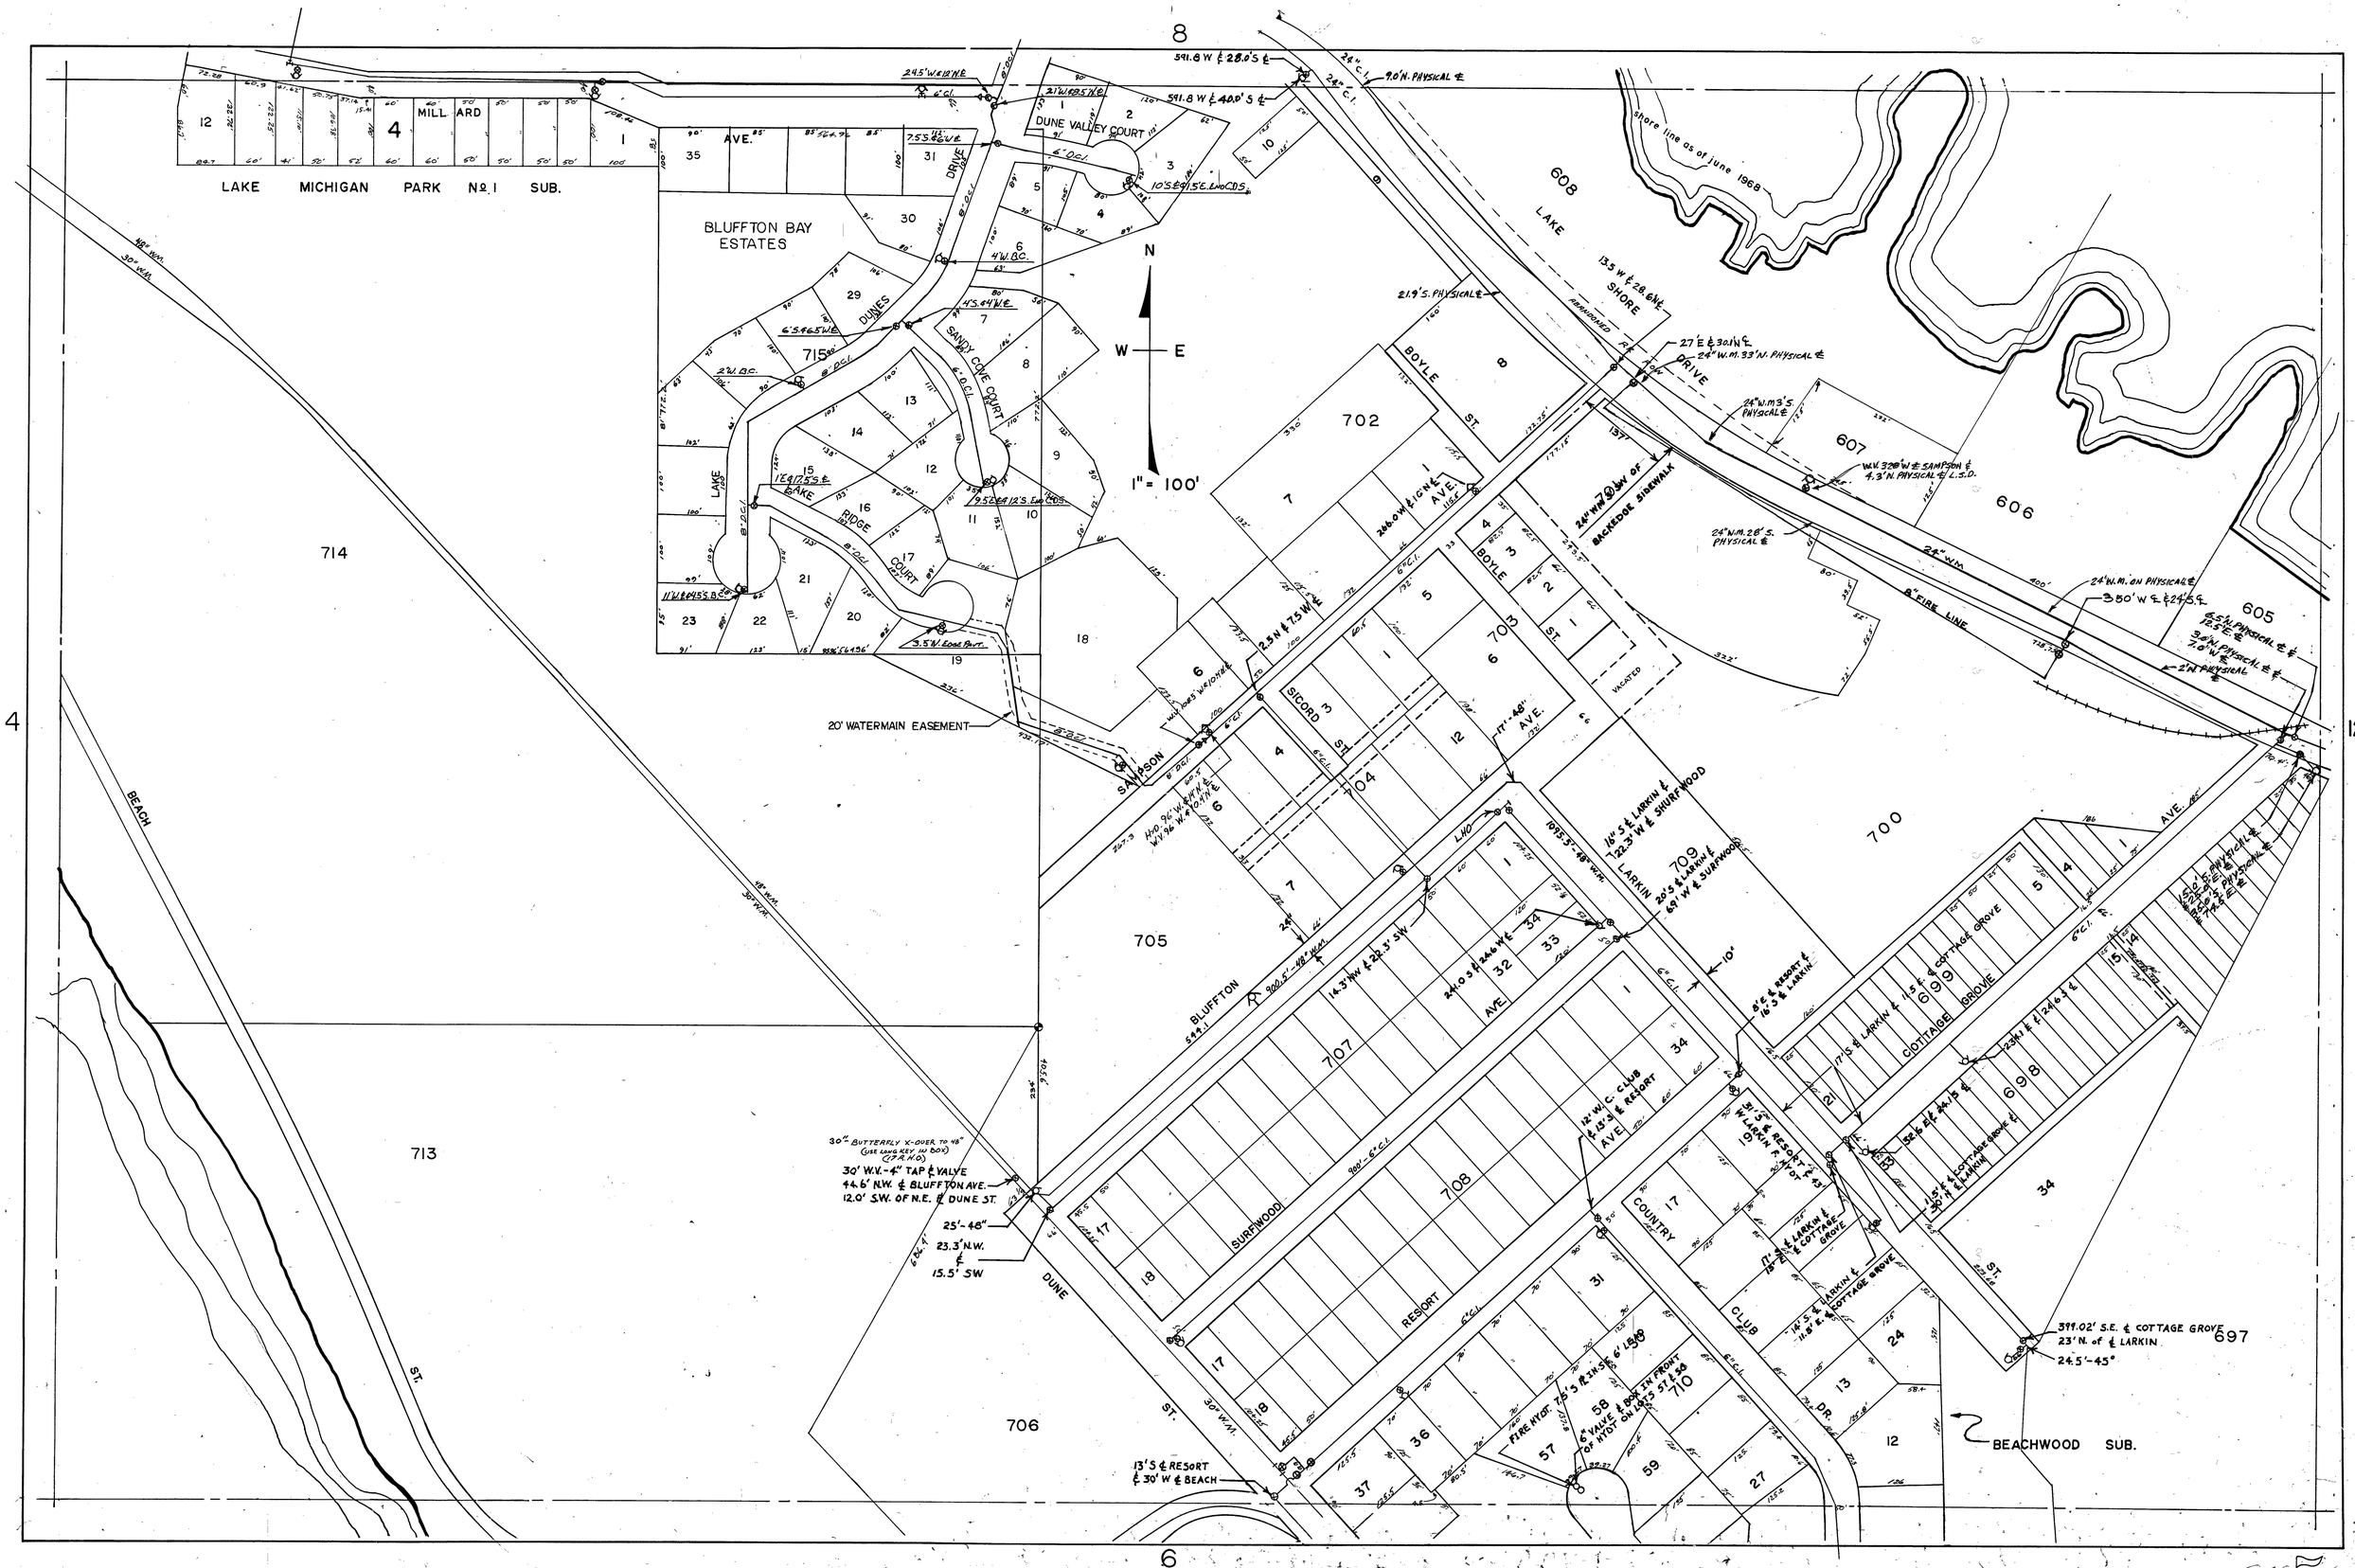
8
4
12
6
N
W — E
1" = 100'
LAKE MICHIGAN PARK No. 1 SUB.
MILL ARD
BLUFFTON BAY ESTATES
DUNES
DRIVE
AVE.
DUNE VALLEY COURT
SANDY COVE COURT
LAKE RIDGE COURT
714
713
706
705
707
708
709
702
703
704
700
697
698
699
605
606
607
608
LAKE SHORE DRIVE
BOYLE ST.
SICORD ST.
SAMPSON AVE.
BLUFFTON AVE.
SURFWOOD
RESORT
COUNTRY CLUB
COTTAGE GROVE
BEACH ST.
DUNE ST.
BEACHWOOD SUB.
shore line as of june 1968
20' WATERMAIN EASEMENT
30" BUTTERFLY X-OVER TO 48"
30' W.V.-4" TAP & VALVE
44.6' N.W. & BLUFFTON AVE.
12.0' S.W. OF N.E. & DUNE ST.
25'-48"
23.3' N.W.
&
15.5' SW
13'S & RESORT
& 30' W & BEACH
399.02' S.E. & COTTAGE GROVE
23' N. of & LARKIN
24.5'-45°
24" W.M. 7' W OF BACKDOOR SIDEWALK
8" FIRE LINE
24" W.M.
24" W.M. 33' N. PHYSICAL &
24" W.M. 3' S. PHYSICAL &
24" W.M. 28' S. PHYSICAL &
24" W.M. 0N PHYSICAL &
2" W. PHYSICAL &
W.V. 32.8' W & SAMPSON & 4.3' N. PHYSICAL & L.S.D.
591.8 W & 28.0' S &
591.8 W & 40.0' S &
9.0' N. PHYSICAL &
21.9' S. PHYSICAL &
27' E & 30.1' N &
24" C.I.
6" C.I.
8" C.I.
18" W.M.
30" W.M.
48" W.M.
900.5'-48" W.M.
900'-6" C.I.
FIRE HYDT. 7.5' S & 7.5' N. S.
6" VALVE & BOX IN FRONT OF HYDT ON LAKE ST. & SAMPSON ST.
12" W.C. CLUB & 15' S & RESORT AVE.
16' S & LARKIN & 122.3' W & SHURFWOOD
LARKIN 20.5' S & LARKIN & 69' W & SURFWOOD
8' S & RESORT & 16.5' S & LARKIN
17' S & LARKIN & 1.5' S & COTTAGE GROVE
1.5' S & COTTAGE GROVE & 30' N & LARKIN
14' S & LARKIN & 14.8' E & COTTAGE GROVE
11' S & LARKIN & 18' E & COTTAGE GROVE
18' S & RESORT & 19' W & LARKIN
14.3' NW & 22.3' SW
24.0' S & 24.6' W & LARKIN
2.5' N & 7.5' W
24.6' W & SICORD ST.
11' W & 14.5' S. B.C.
3.5' W. Edge Pavt.
10' S & 9.15' E. Edge Pavt.
9.52' E & 12' S. Edge Pavt.
6' S. & 4.65' W & DUNE ST.
7.55' S & 12' W & DRIVE
24.5' W & 12' N & DUNE ST.
21.26' 25' N & DUNE ST.
13.5' W & 28.6' W & SHORE DRIVE
11' S & 17.5' S & LAKE RIDGE COURT
4' W. B.C.
2' W. B.C.
6' S. & 4' W & SANDY COVE COURT
10' S & 9.15' E. Edge Pavt.
6" C.I.
8" C.I.
6" C.I.