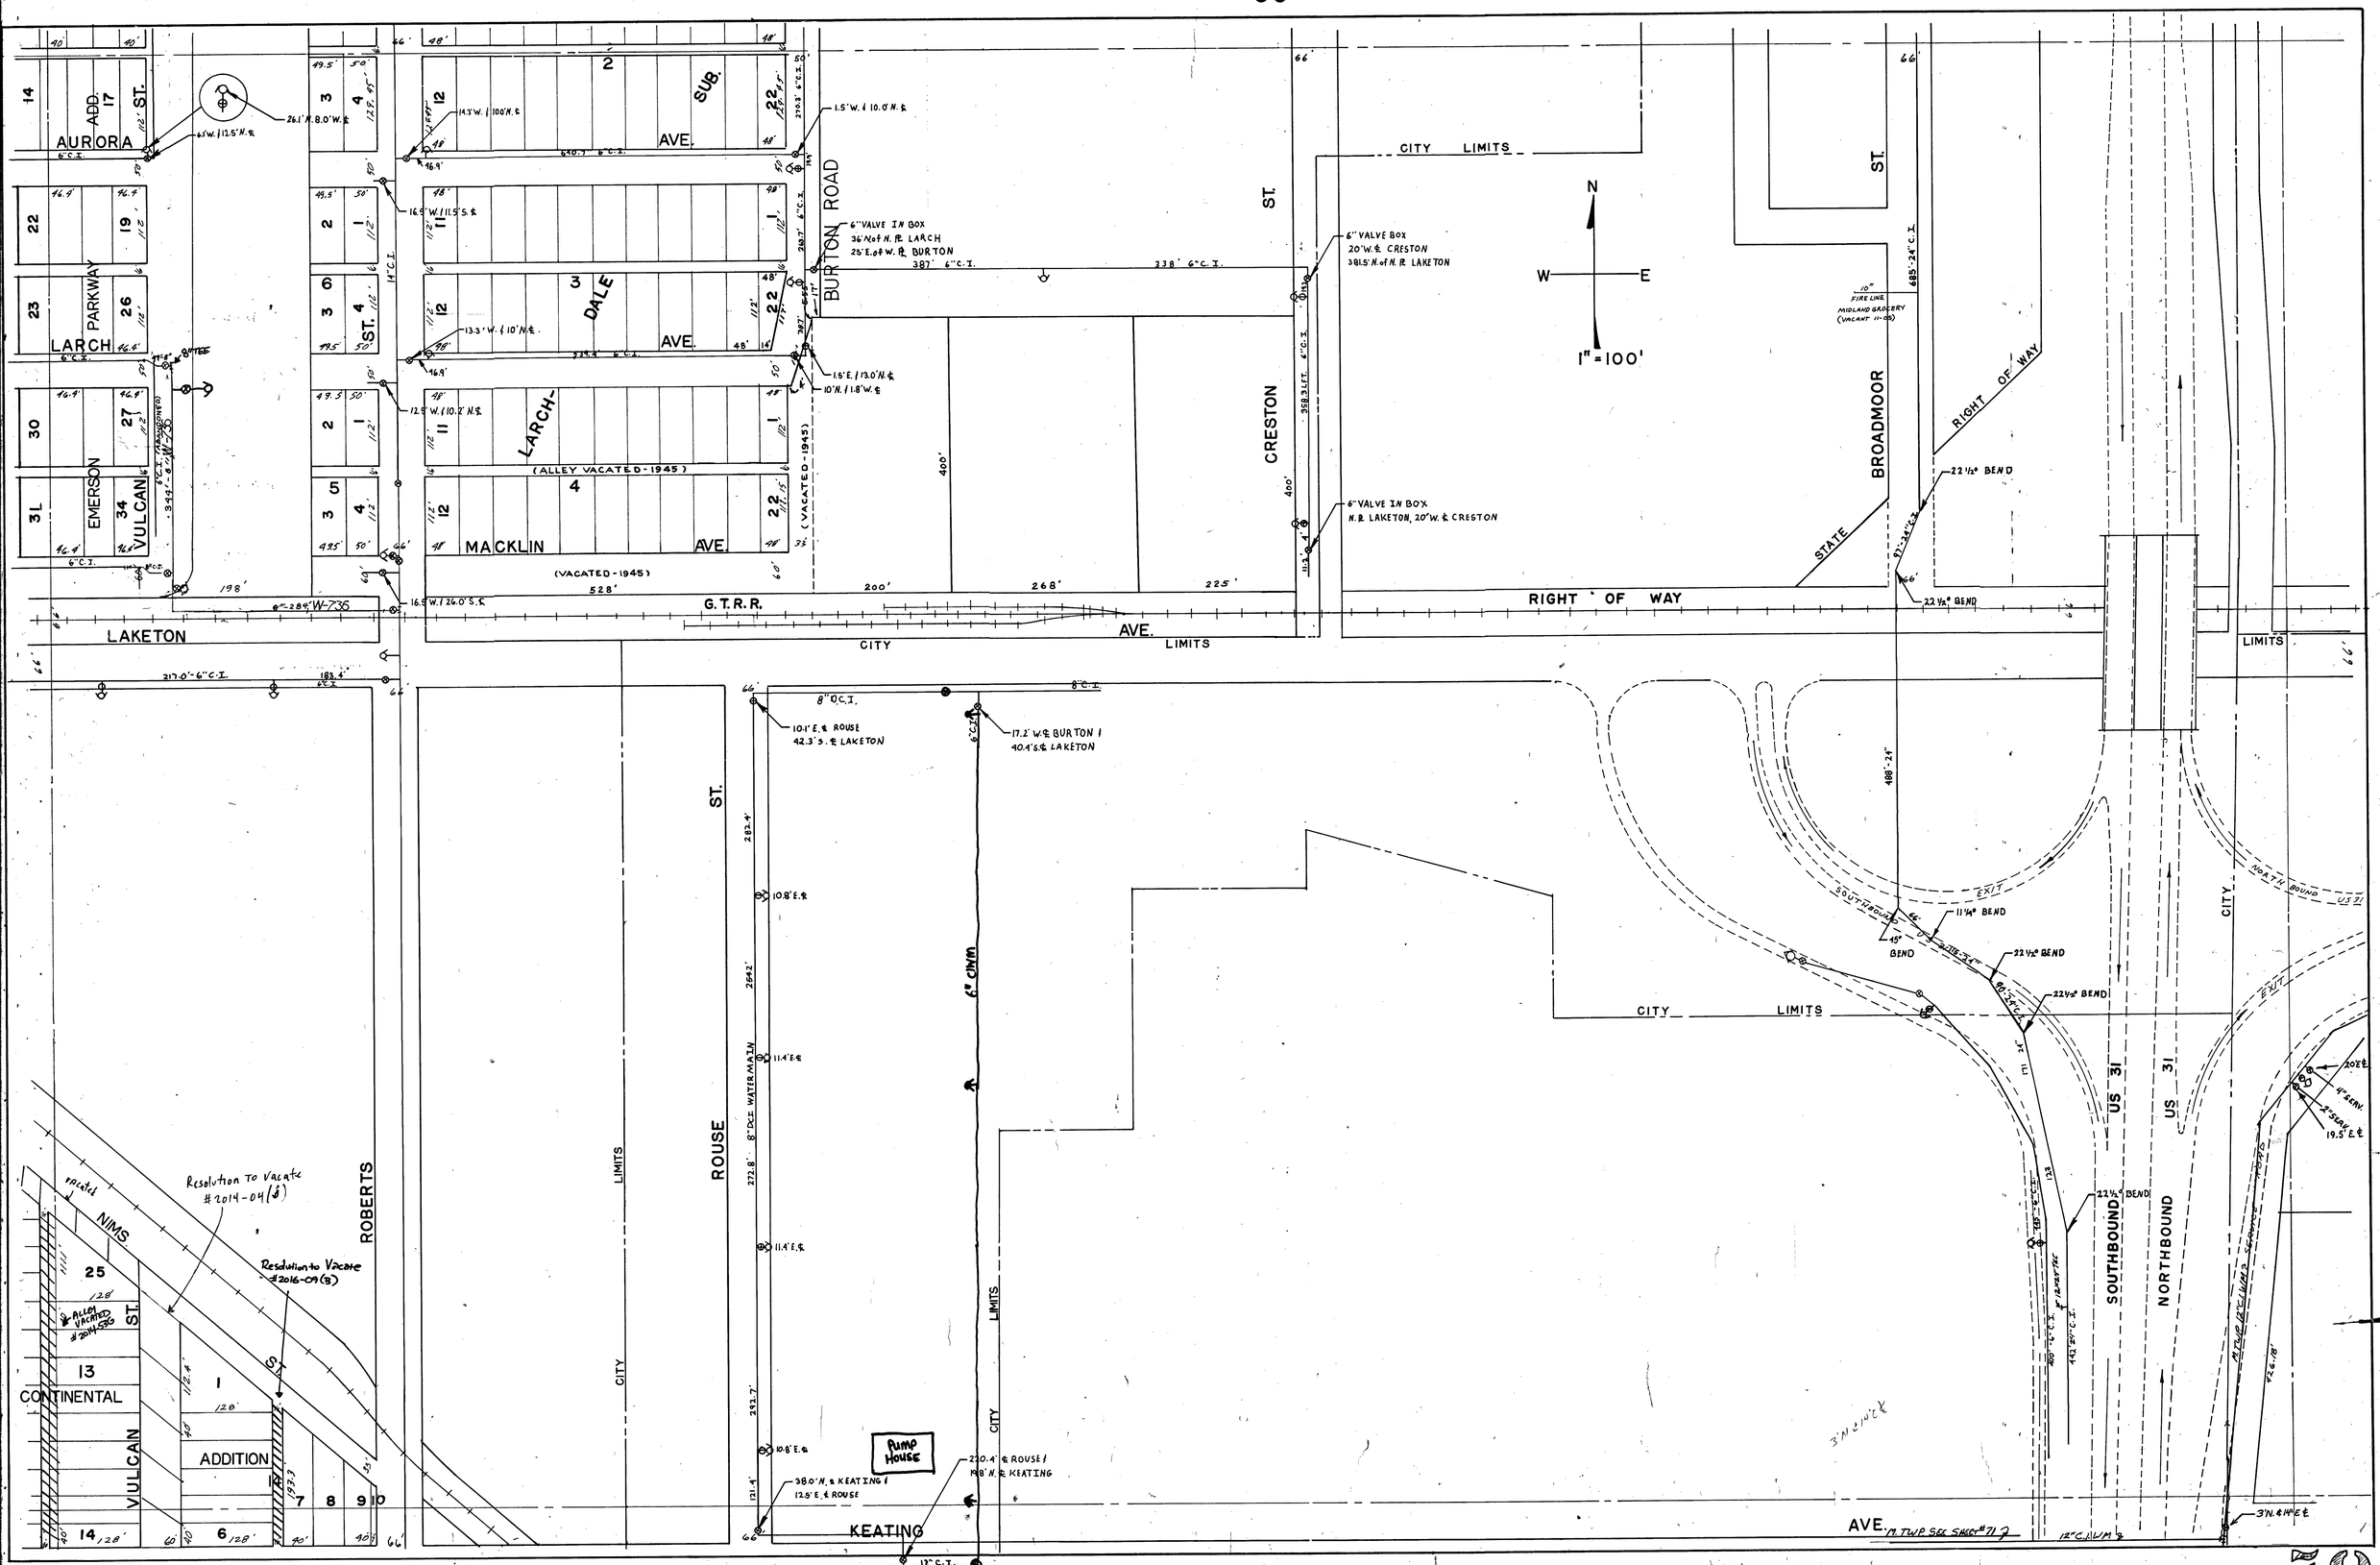
AURORA ADD.
AURORA ST.
LARCH PARKWAY
EMERSON
VULCAN
SUB.
AVE.
LARCH-DALE AVE.
(ALLEY VACATED-1945)
MACKLIN AVE.
(VACATED-1945)
BURTON ROAD
CRESTON ST.
CITY LIMITS
N
W
E
1" = 100'
BROADMOOR ST.
RIGHT OF WAY
STATE
G.T.R.R.
RIGHT OF WAY
LAKETON AVE.
CITY LIMITS
ROUSE ST.
ROBERTS
NIMS ST.
CONTINENTAL
VULCAN
ADDITION
KEATING AVE.
PUMP HOUSE
SOUTHBOUND
NORTHBOUND
US 31
EXIT
NORTH BOUND US 31
CITY LIMITS
Resolution To Vacate #2014-04(J)
Resolution to Vacate #2016-09(B)
6" VALVE IN BOX 36' N. of N. ℄ LARCH 25' E. of W. ℄ BURTON
6" VALVE BOX 20' W. ℄ CRESTON 381.5' N. of N. ℄ LAKETON
6" VALVE IN BOX N. ℄ LAKETON, 20' W. ℄ CRESTON
10" FIRE LINE MIDLAND GROCERY (VACANT 11-05)
22½° BEND
11¼° BEND
45° BEND
10.1' E. ℄ ROUSE 42.3' S. ℄ LAKETON
17.2' W. ℄ BURTON & 40.4' S. ℄ LAKETON
10.8' E. ℄
11.4' E. ℄
8" DCI WATER MAIN
6" CIWM
380.0' N. ℄ KEATING & 12.5' E. ℄ ROUSE
220.4' ℄ ROUSE & 198.8' N. ℄ KEATING
3' N. ℄ 14" E. ℄
20' E. ℄
19.5' E. ℄
M. TWP. SEE SHEET #71