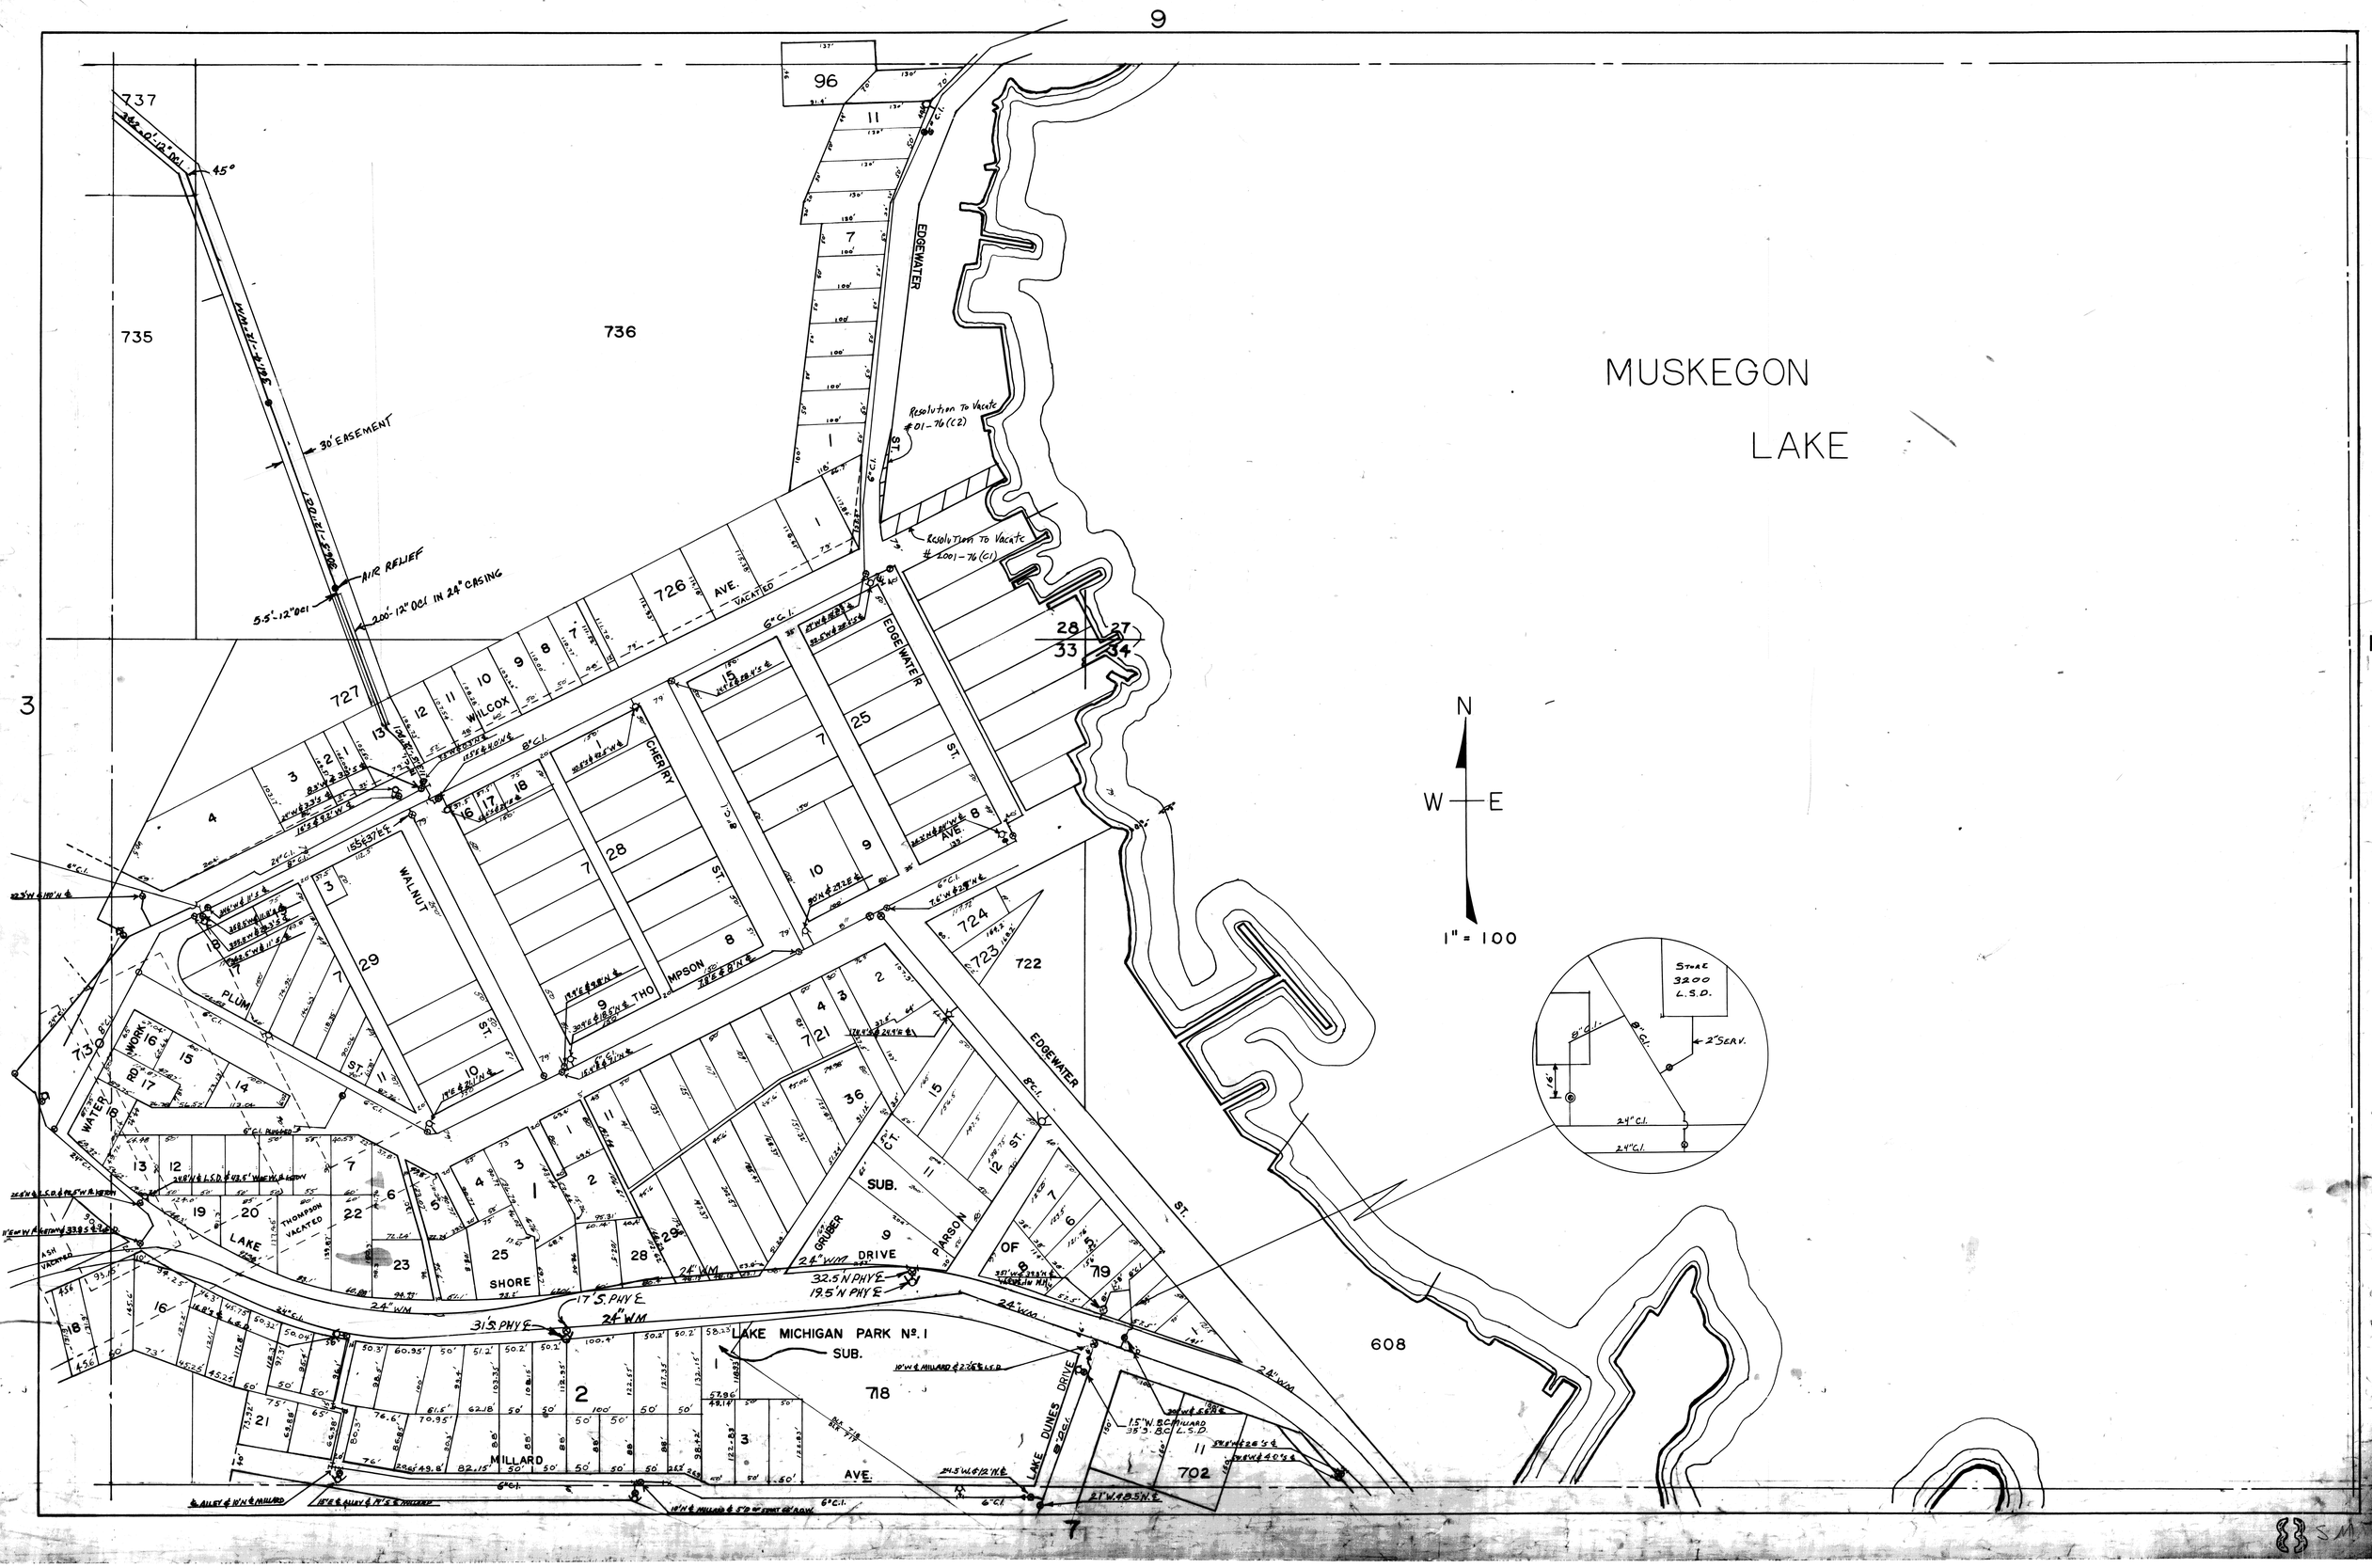

MUSKEGON
LAKE
N
W
E
1" = 100
EDGEWATER
ST.
Resolution To Vacate #01-76 (C2)
Resolution To Vacate #2001-76 (C1)
30' EASEMENT
AIR RELIEF
5.5'-12" DCI
200'-12" DCI IN 24" CASING
WILCOX
AVE.
VACATED
CHERRY
ST.
THOMPSON
WALNUT
PLUM
ST.
WATER
WORK
RD.
LAKE
SHORE
THOMPSON VACATED
GRUBER
CT.
PARSON
ST.
SUB.
DRIVE
LAKE MICHIGAN PARK No. 1
SUB.
MILLARD
AVE.
LAKE DUNES DRIVE
STORE 3200 L.S.D.
2" SERV.
24" C.I.
24" WM
17' S. PHY ℄
31' S. PHY ℄
32.5' N PHY ℄
19.5' N PHY ℄
737
735
736
727
726
724
723
722
721
719
718
702
608
96
9
3
11
7