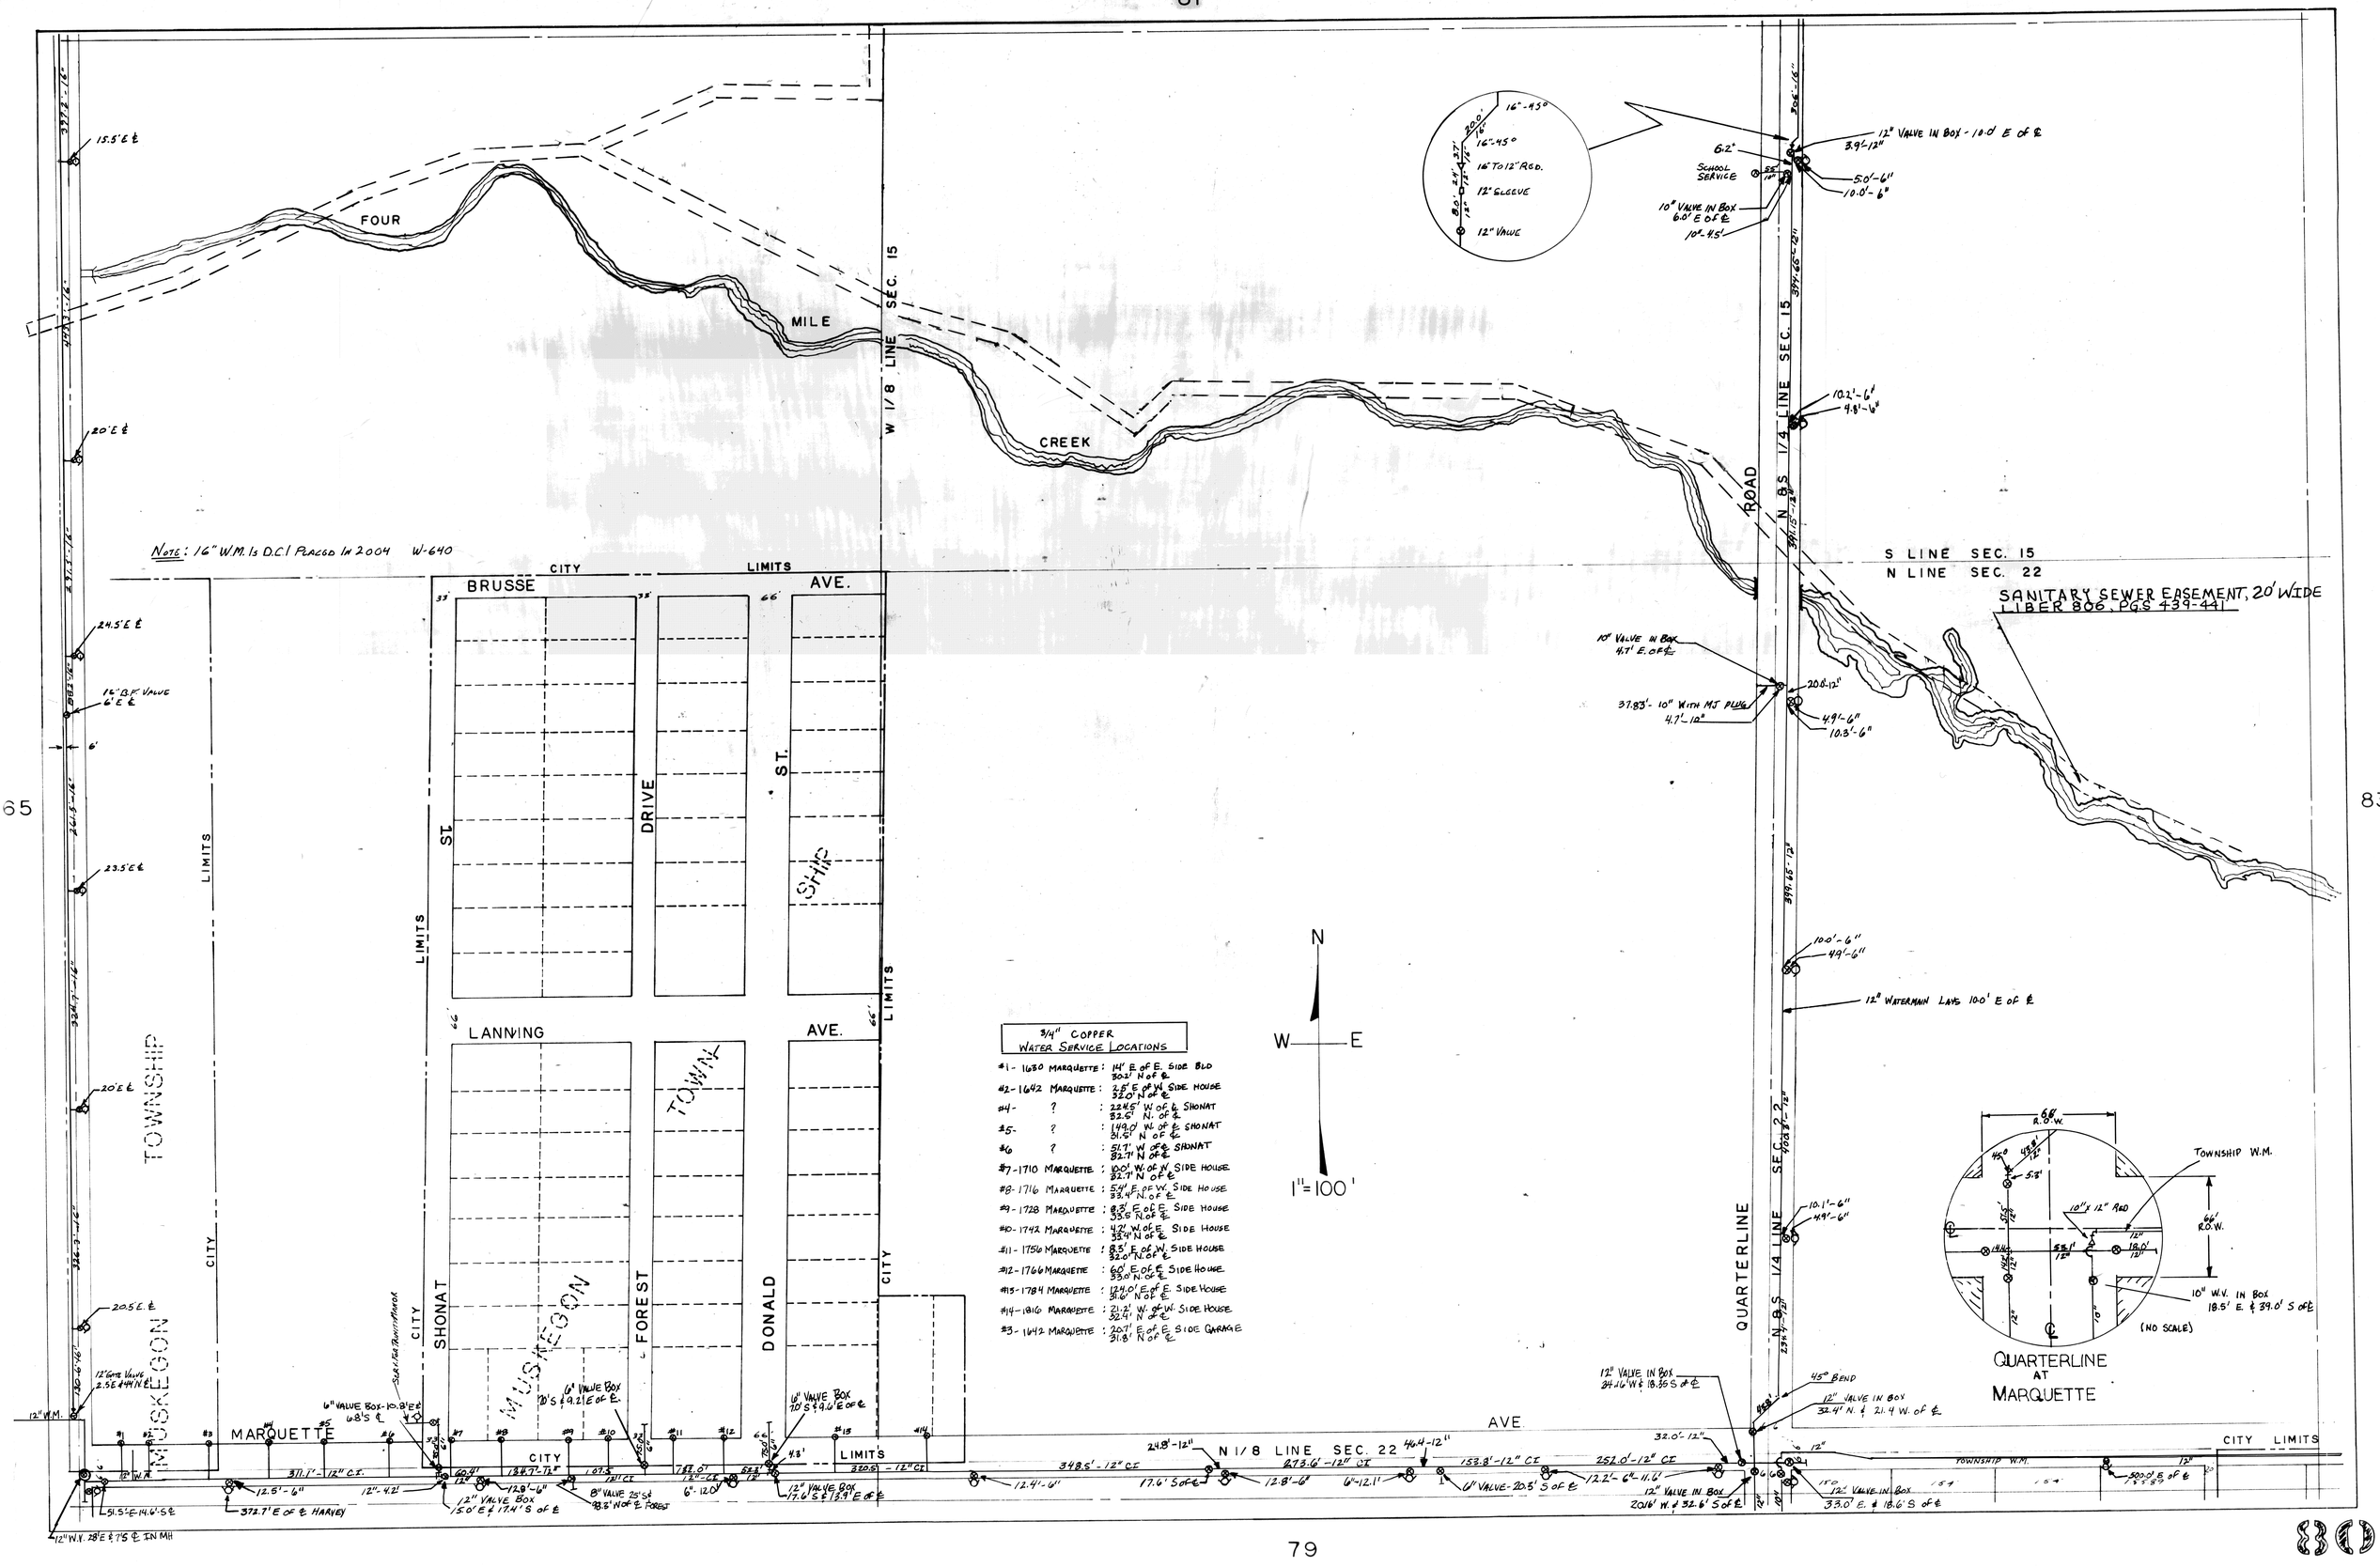
FOUR
MILE
CREEK
W 1/8 LINE SEC. 15
N & S 1/4 LINE SEC. 15
ROAD
S LINE SEC. 15
N LINE SEC. 22
SANITARY SEWER EASEMENT, 20' WIDE
LIBER 806, PGS 439-441
NOTE: 16" W.M. Is D.C.I PLACED IN 2004 W-640
CITY LIMITS
BRUSSE AVE.
LANNING AVE.
SHONAT ST.
FOREST DRIVE
DONALD ST.
MUSKEGON TOWNSHIP
MUSKEGON TOWN SHIP
MARQUETTE AVE.
N 1/8 LINE SEC. 22
QUARTERLINE
N & S 1/4 LINE SEC. 22
N
W
E
1"=100'
3/4" COPPER WATER SERVICE LOCATIONS
#1- 1630 MARQUETTE : 14' E of E. SIDE BLD 30.2' N of ℄
#2-1642 MARQUETTE : 2.5' E of W. SIDE HOUSE 32.0' N of ℄
#4- ? : 224.5' W of ℄ SHONAT 32.6' N. of ℄
#5- ? : 149.0' W. of ℄ SHONAT 31.5' N of ℄
#6 ? : 51.7' W of ℄ SHONAT 32.7' N of ℄
#7-1710 MARQUETTE : 10.0' W. of W. SIDE HOUSE 32.7' N of ℄
#8-1716 MARQUETTE : 5.4' E. of W. SIDE HOUSE 33.4' N. of ℄
#9-1728 MARQUETTE : 8.3' E of E. SIDE HOUSE 33.5' N. of ℄
#10-1742 MARQUETTE : 4.7' W. of E. SIDE HOUSE 33.4' N of ℄
#11-1756 MARQUETTE : 8.3' E of W. SIDE HOUSE 32.0' N. of ℄
#12-1766 MARQUETTE : 6.0' E of E. SIDE HOUSE 33.0' N. of ℄
#13-1784 MARQUETTE : 124.0' E of E. SIDE HOUSE 31.6' N of ℄
#14-1816 MARQUETTE : 21.2' W. of W. SIDE HOUSE 32.4' N of ℄
#3-1642 MARQUETTE : 20.7' E. of E. SIDE GARAGE 31.8' N of ℄
12" VALVE IN BOX - 10.0' E of ℄
SCHOOL SERVICE
10" VALVE IN BOX 6.0' E of ℄
12" WATERMAIN LAYS 10.0' E of ℄
10" VALVE IN BOX 4.7' E. of ℄
37.83'- 10" WITH MJ PLUG
45° BEND
12" VALVE IN BOX 32.4' N. & 21.4 W. of ℄
12" VALVE IN BOX 20.16' W. & 32.6' S of ℄
12" VALVE IN BOX 33.0' E. & 18.6' S of ℄
12" VALVE IN BOX 24.16' W & 18.35 S of ℄
6" VALVE BOX 70' S & 9.2' E of ℄
6" VALVE BOX 70' S & 9.6' E of ℄
6" VALVE BOX - 10.8' E & 6.8' S ℄
12" VALVE BOX 15.0' E & 17.4' S of ℄
12" VALVE BOX 17.6' S & 13.9' E of ℄
6" VALVE - 20.5' S of ℄
372.7' E of ℄ HARVEY
12" W.V. 28' E & 7.5' S IN MH
TOWNSHIP W.M.
10" W.V. IN BOX 18.5' E. & 39.0' S of ℄
(NO SCALE)
QUARTERLINE AT MARQUETTE
65
83
79
80