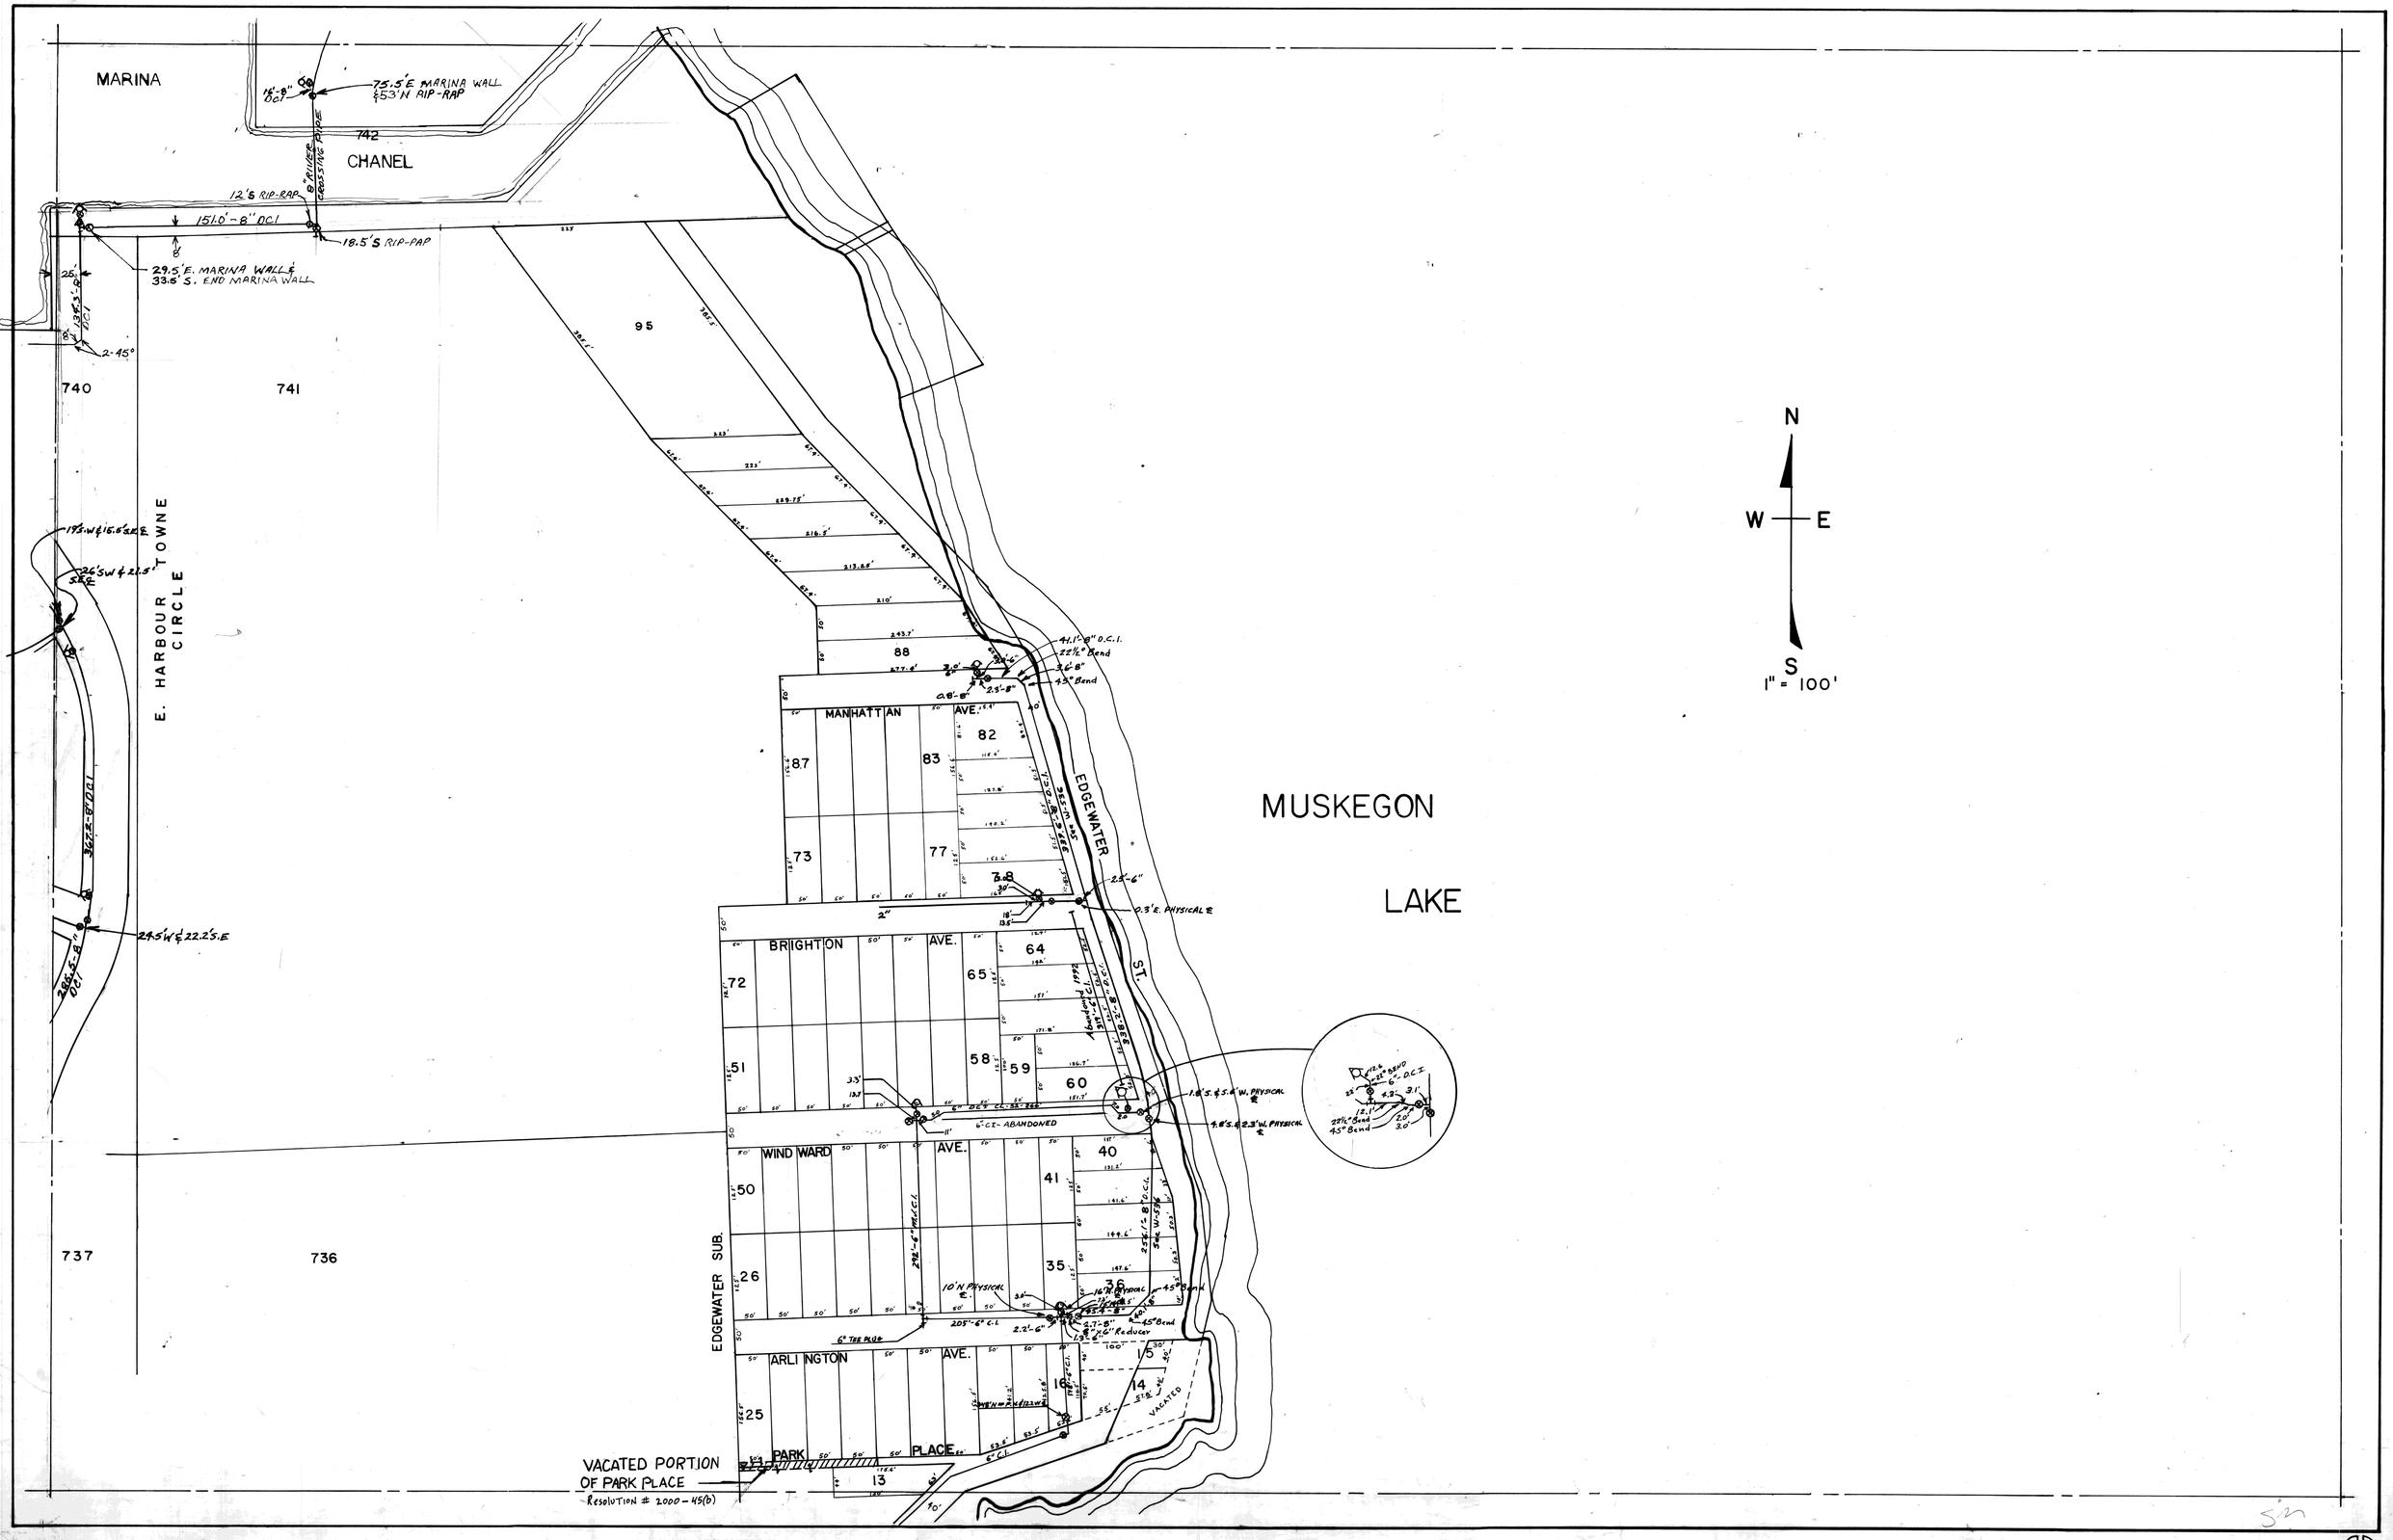
MARINA
CHANEL
742
75.5'E MARINA WALL
53'N RIP-RAP
12'S RIP-RAP
151.0'-8" DCI
18.5'S RIP-RAP
29.5'E. MARINA WALL &
33.5'S. END MARINA WALL
2-45°
740
741
95
E. HARBOUR TOWNE
CIRCLE
24.5'W & 22.2'S.E
737
736
MANHATTAN AVE.
BRIGHTON AVE.
WINDWARD AVE.
ARLINGTON AVE.
PARK PLACE
EDGEWATER ST.
EDGEWATER SUB.
MUSKEGON
LAKE
N
W
E
S
1" = 100'
VACATED PORTION
OF PARK PLACE
Resolution # 2000-45(b)
VACATED