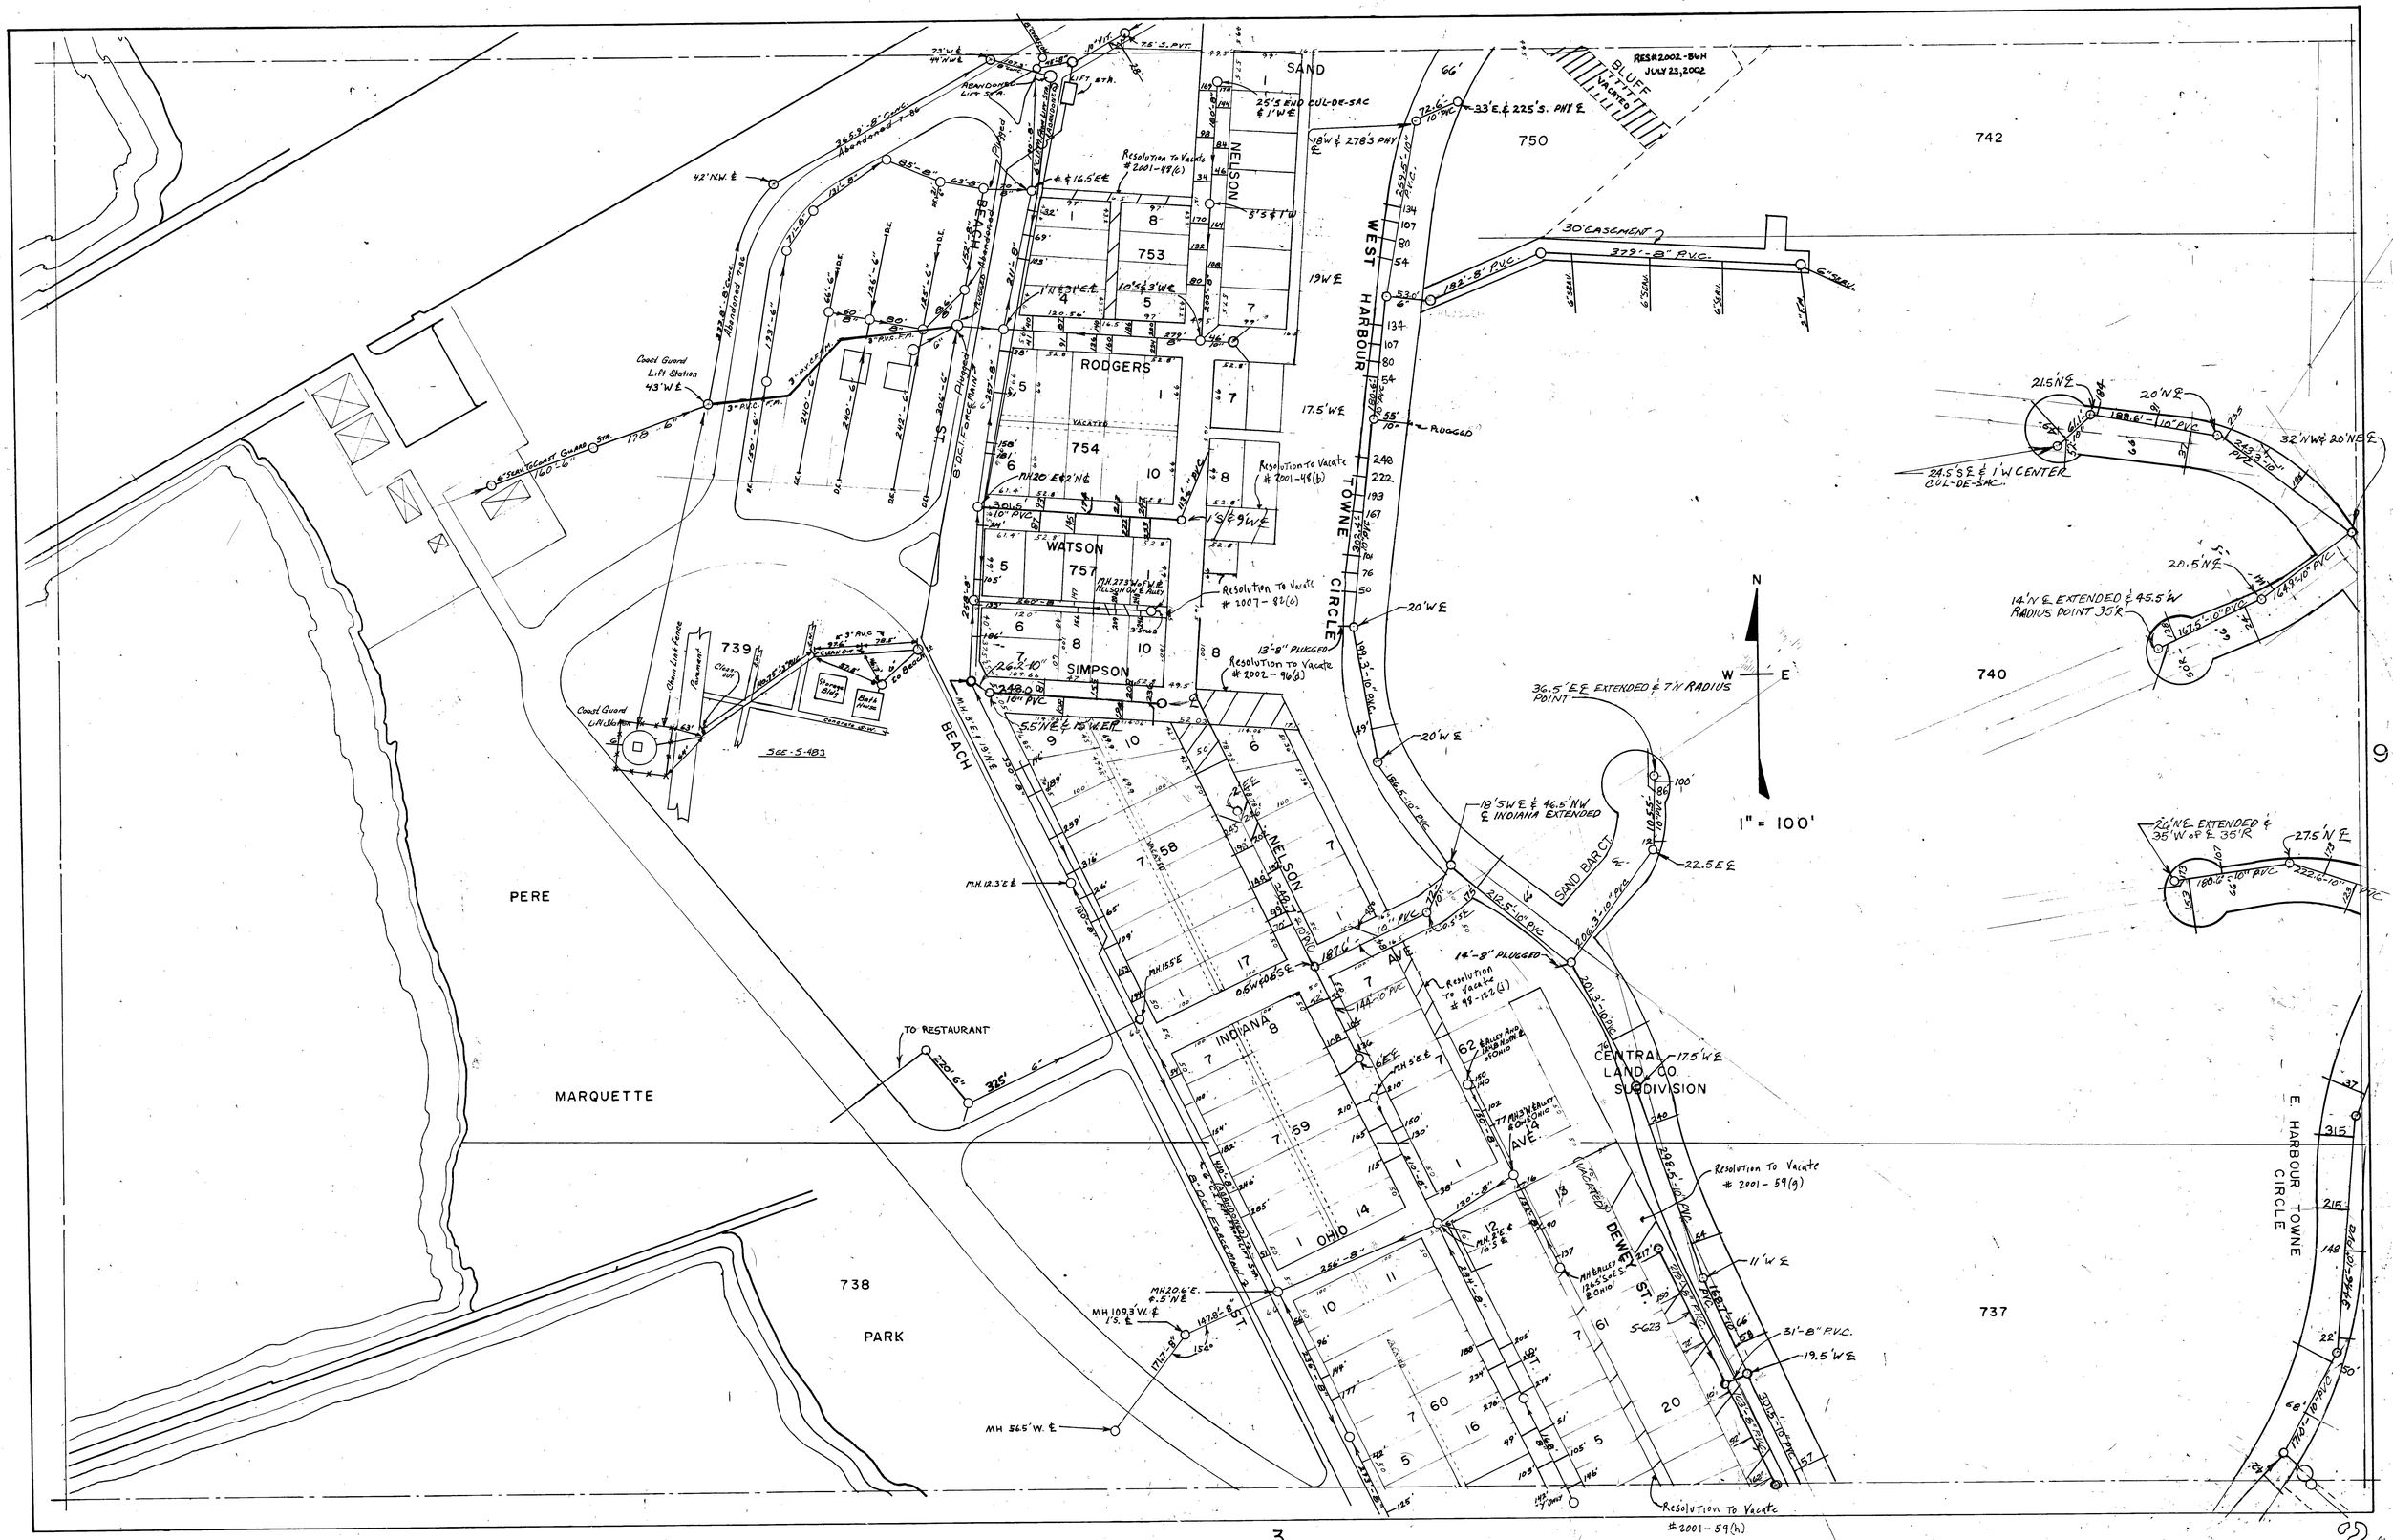
RES#2002-84H
JULY 23, 2002
1" = 100'
N
W
E
SAND
NELSON
RODGERS
WATSON
SIMPSON
HARBOUR
WEST
TOWNE
CIRCLE
BEACH
INDIANA
OHIO
AVE.
DEWEY ST.
SAND BAR CT.
BLUFF
PERE
MARQUETTE
PARK
CENTRAL LAND CO. SUBDIVISION
E. HARBOUR TOWNE CIRCLE
TO RESTAURANT
Coast Guard Lift Station
Resolution To Vacate # 2001-48(c)
Resolution To Vacate # 2001-48(b)
Resolution To Vacate # 2007-82(c)
Resolution To Vacate # 2002-96(d)
Resolution To Vacate # 98-162(j)
Resolution To Vacate # 2001-59(g)
Resolution To Vacate # 2001-59(h)
30' EASEMENT
329'-8" P.V.C.
24.5' S.E. & 1' W. CENTER CUL-DE-SAC
14' N. & EXTENDED & 45.5' W. RADIUS POINT 35' R.
36.5' E.E. EXTENDED & 7' N. RADIUS POINT
18' S.W.E. & 46.5' N.W. & INDIANA EXTENDED
25' S. END CUL-DE-SAC & 1' W.E.
SCC-S-483
S-623
742
750
740
739
738
737