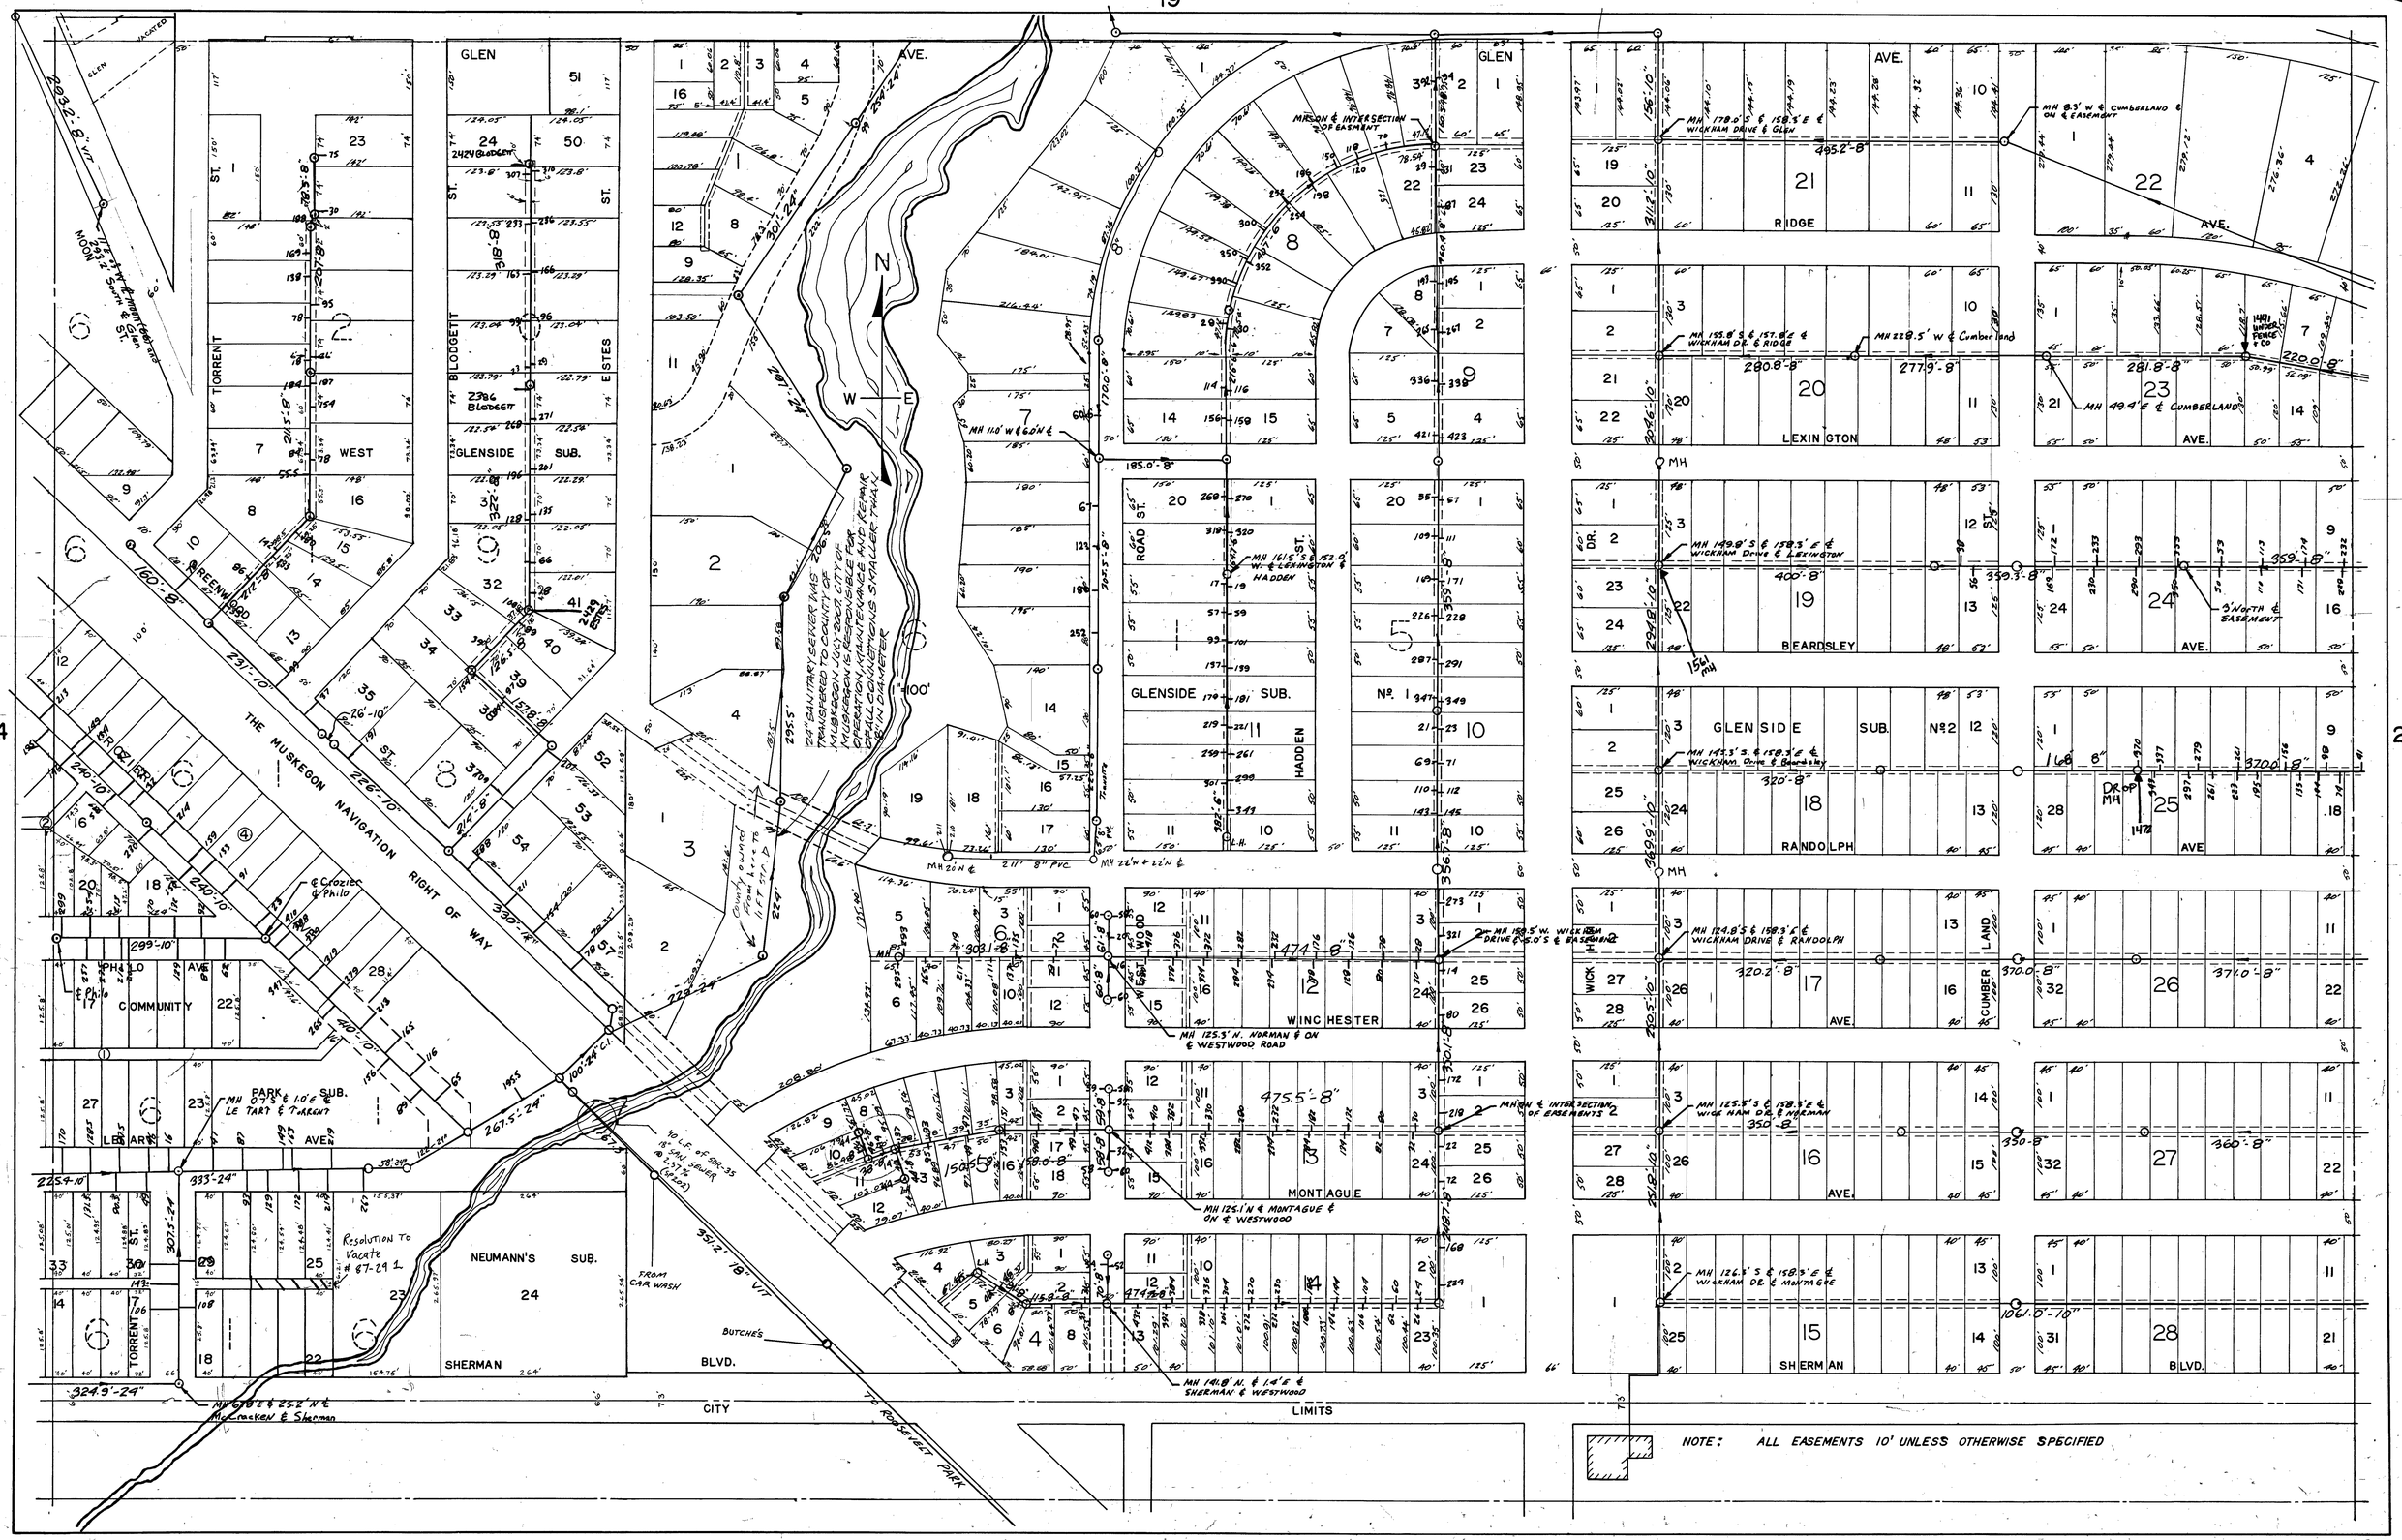
19
14
21
THE MUSKEGON NAVIGATION RIGHT OF WAY
GLEN
TORRENT
WEST
BLODGETT
ESTES
GLENSIDE SUB.
GREENWOOD
COMMUNITY
PARK SUB.
LEBARON
AVE.
NEUMANN'S SUB.
SHERMAN
BLVD.
CITY
LIMITS
TO ROOSEVELT PARK
BUTCHE'S
FROM CAR WASH
124" SANITARY SEWER WAS 206.8' TRANSFERED TO COUNTY OF MUSKEGON JULY 2001. CITY OF MUSKEGON IS RESPONSIBLE FOR OPERATION, MAINTENANCE AND REPAIR OF ALL SEWERS SMALLER THAN 24" IN DIAMETER
Resolution To Vacate # 87-29 1
GLENSIDE SUB.
HADDEN
Nº 1
WINCHESTER
MONTAGUE
RIDGE
LEXINGTON
BEARDSLEY
GLENSIDE SUB. Nº2
RANDOLPH
WICKHAM
LAND
CUMBERLAND
SHERMAN
NOTE: ALL EASEMENTS 10' UNLESS OTHERWISE SPECIFIED

2(1)