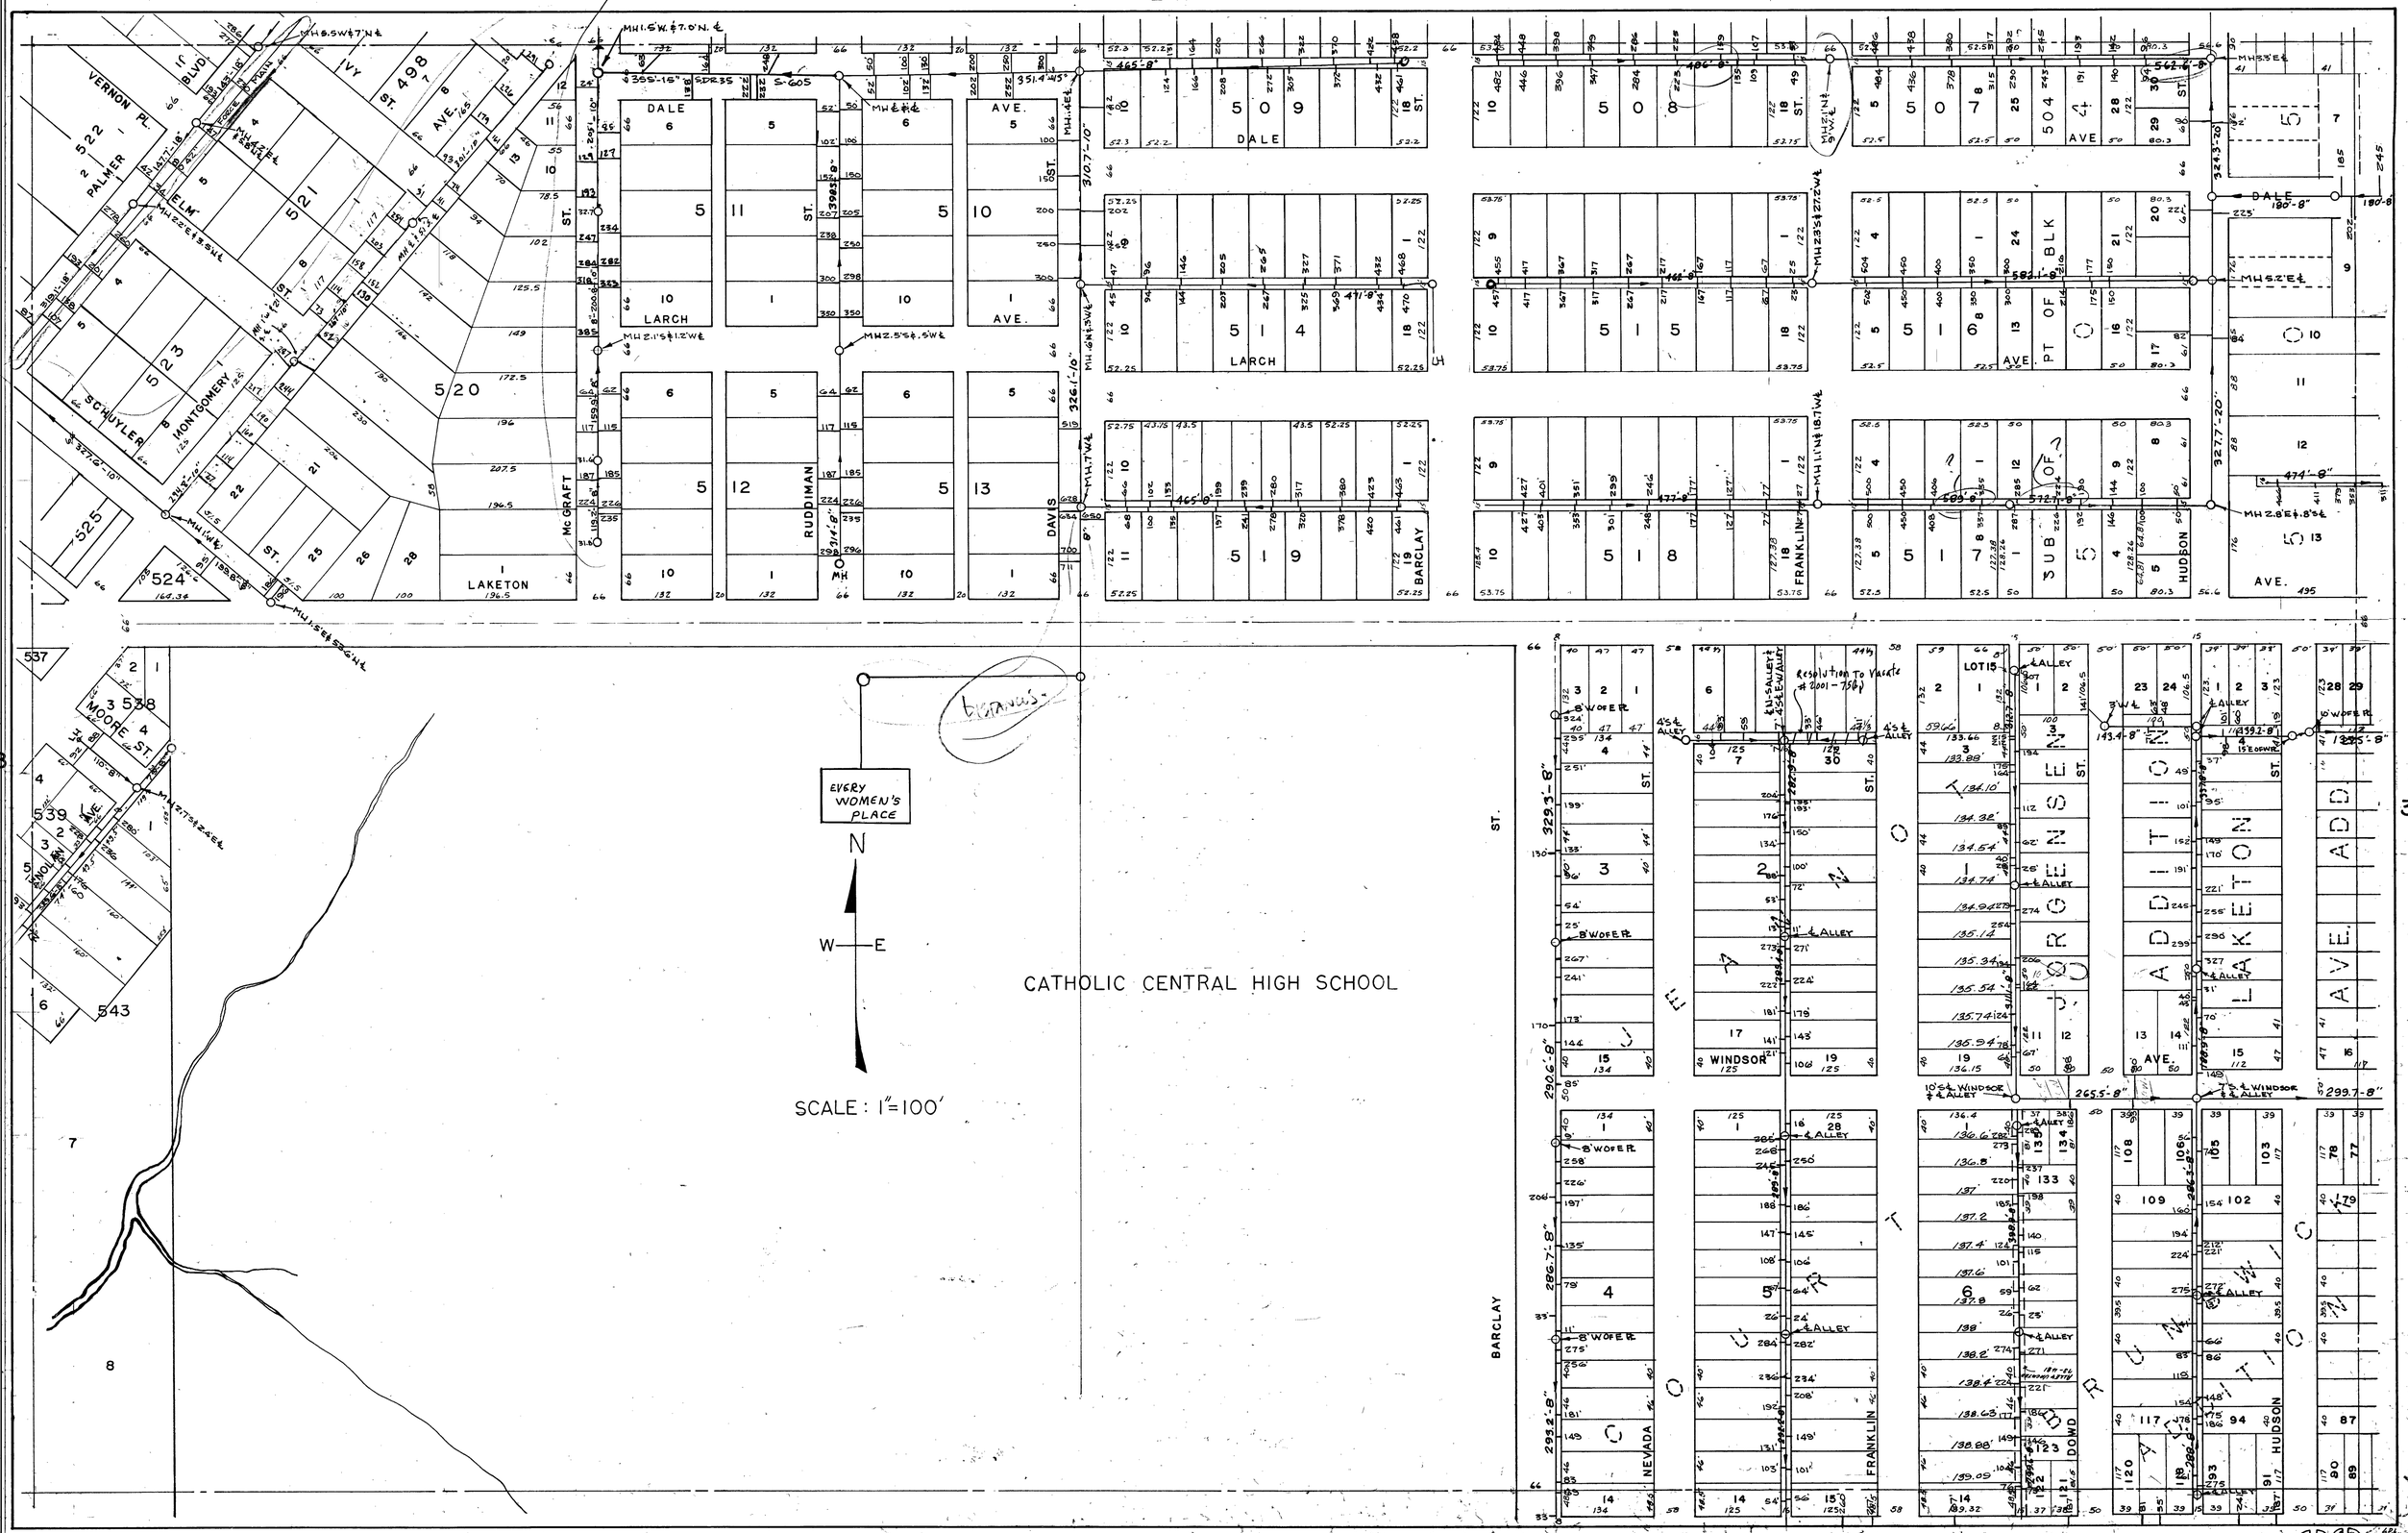
VERNON PL.
PALMER
ELM
SCHUYLER
MONTGOMERY
Mc GRAFT
LARCH
DALE
RUDDIMAN
DAVIS
LAKETON
BARCLAY
FRANKLIN
HUDSON
DOWD
NEVADA
WINDSOR
MOORE ST.
EVERY WOMEN'S PLACE
N
W—E
CATHOLIC CENTRAL HIGH SCHOOL
SCALE: 1"=100'
Resolution To Vacate #2001-756
LOT 15
PT OF BLK
SUB OF
BOWER ADDITION
BOWER AVE.
BOWER ADDITION
BOWER AVE. ADD.