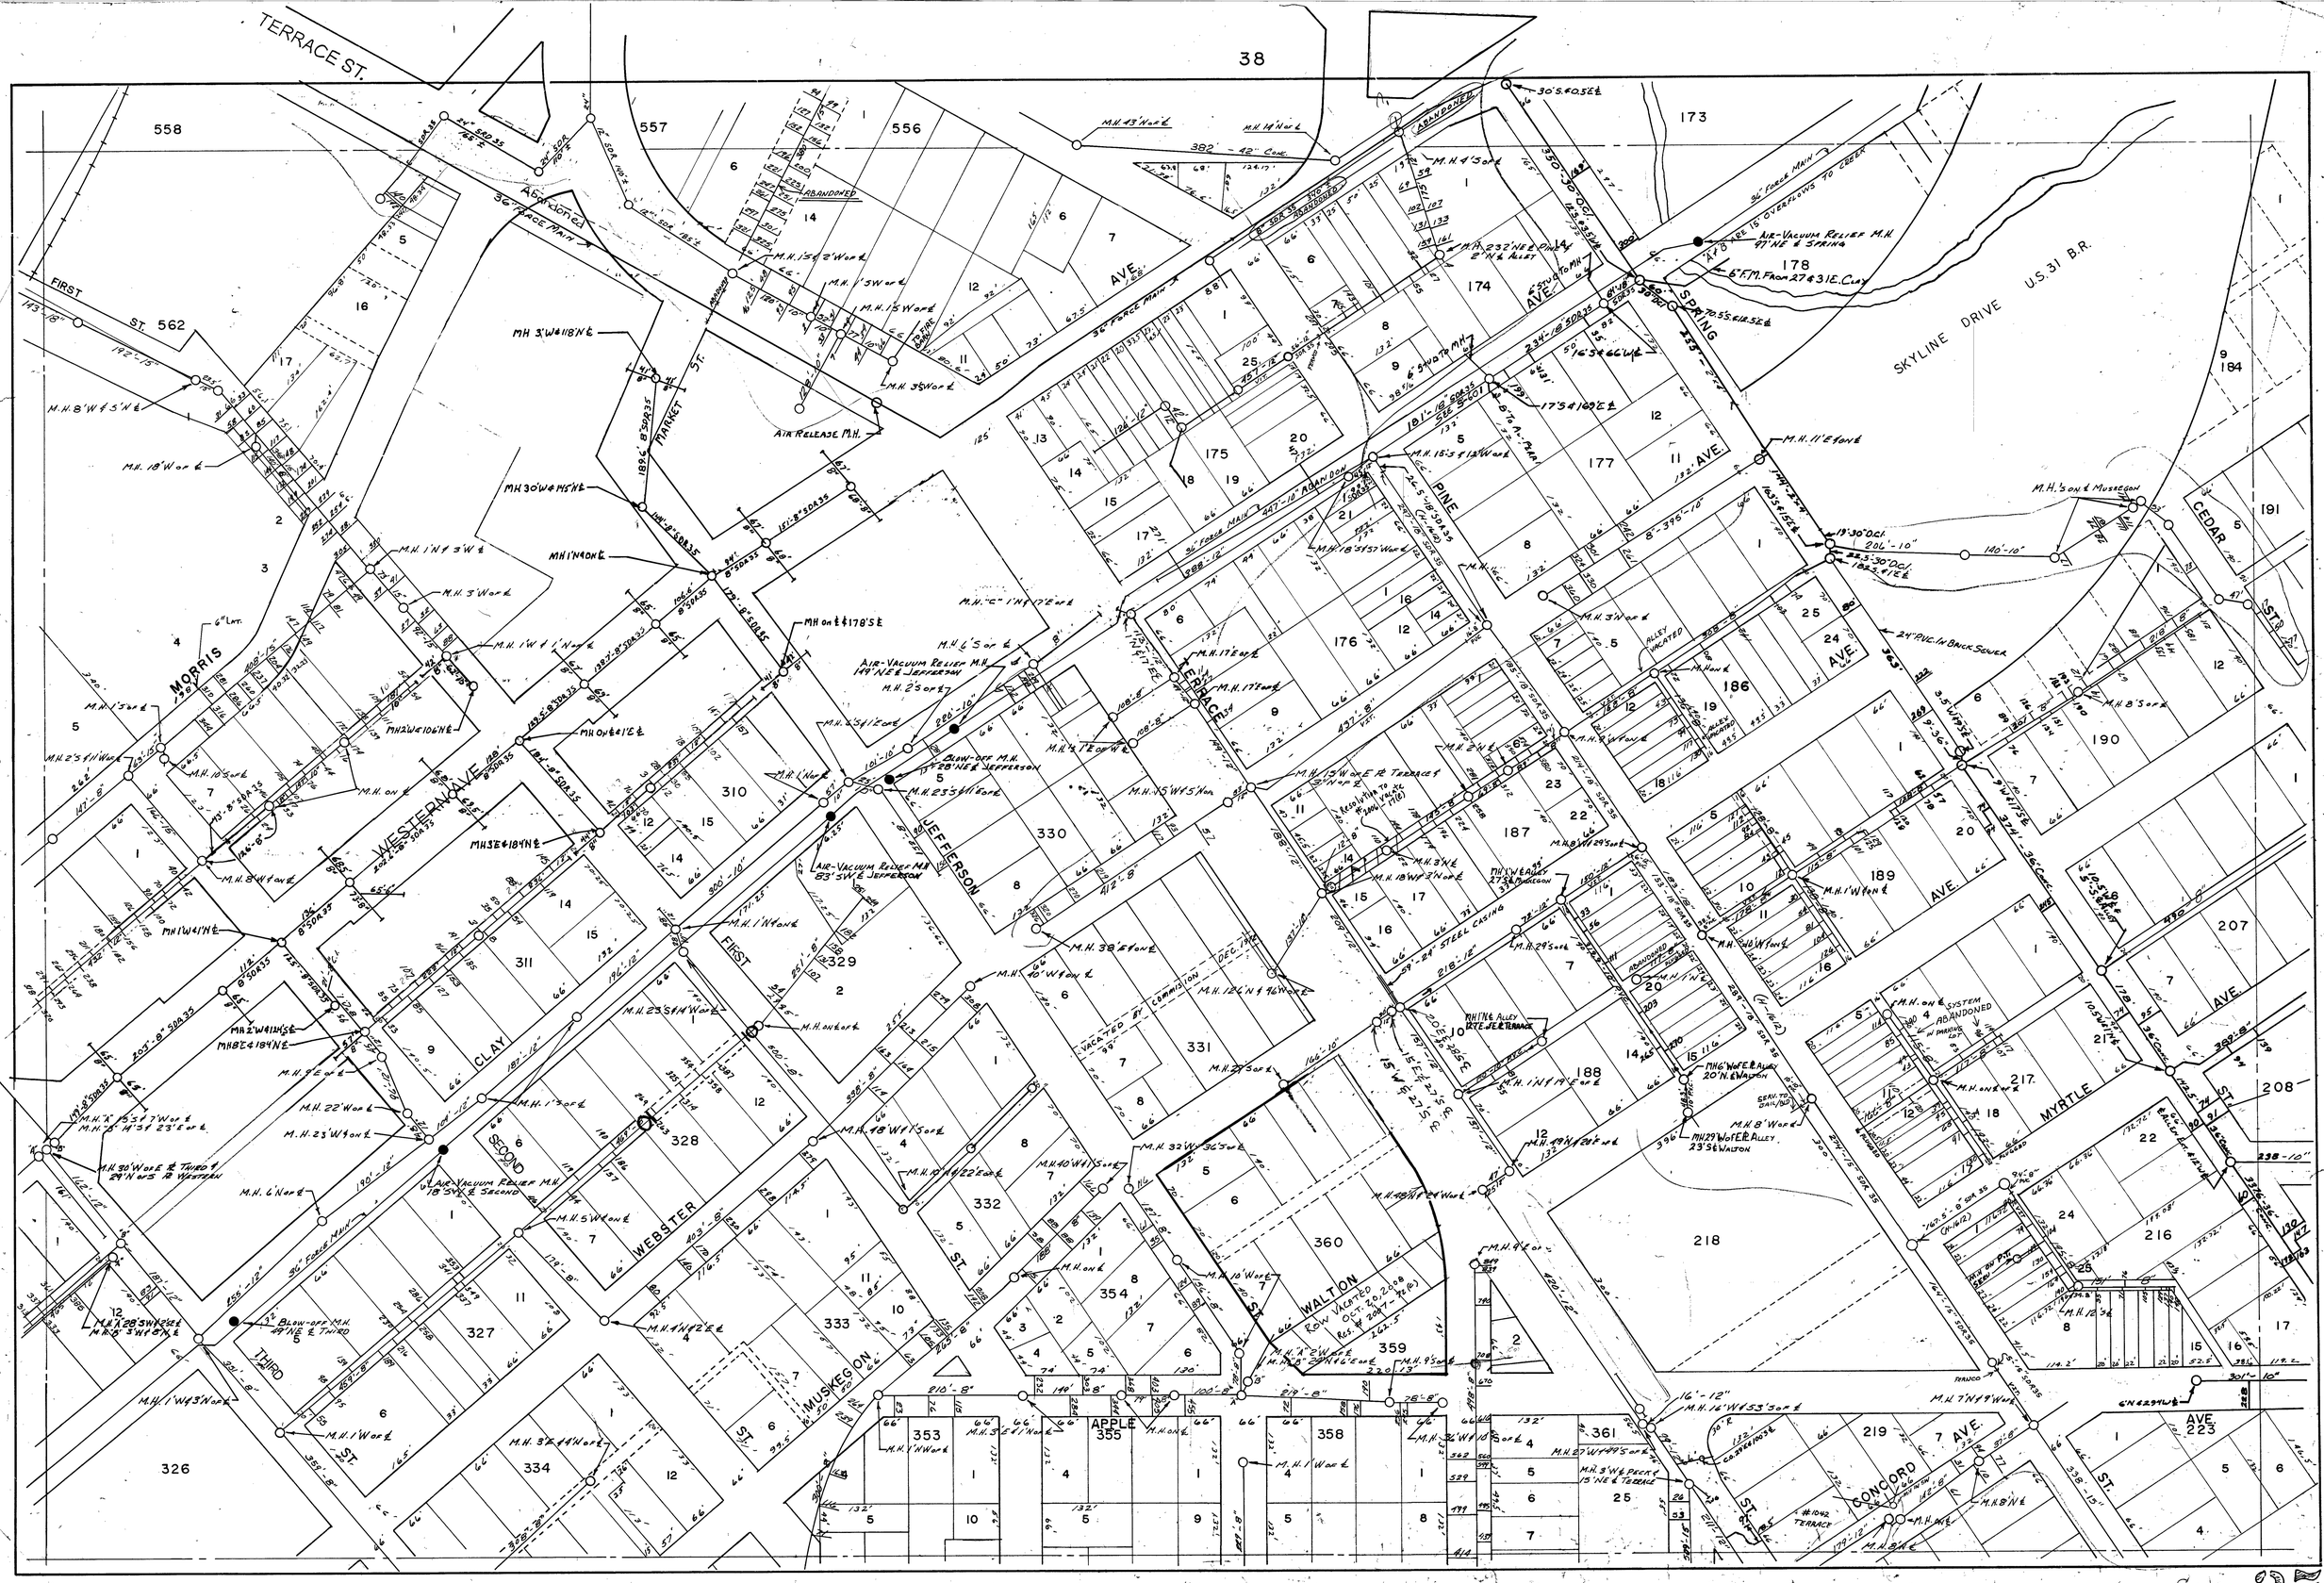
38
36
27
48
TERRACE ST.
FIRST ST.
MORRIS
WESTERN AVE.
CLAY
SECOND
WEBSTER
THIRD
MUSKEGON
MARKET ST.
JEFFERSON
FIRST
TERRACE
PINE
WALTON
APPLE
SPRING
SKYLINE DRIVE
U.S. 31 B.R.
CEDAR
MYRTLE
CONCORD
AVE.
ST.
36" Force Main
Air Release M.H.
Air-Vacuum Relief M.H.
Blow-off M.H.
Abandoned
Alley Vacated
Vacated 8' Commission
Walton Row Vacated Oct. 20, 2008 Res. # 2007-74(R)
24" Reg. in Brick Sewer
System Abandoned

Sanitary 37