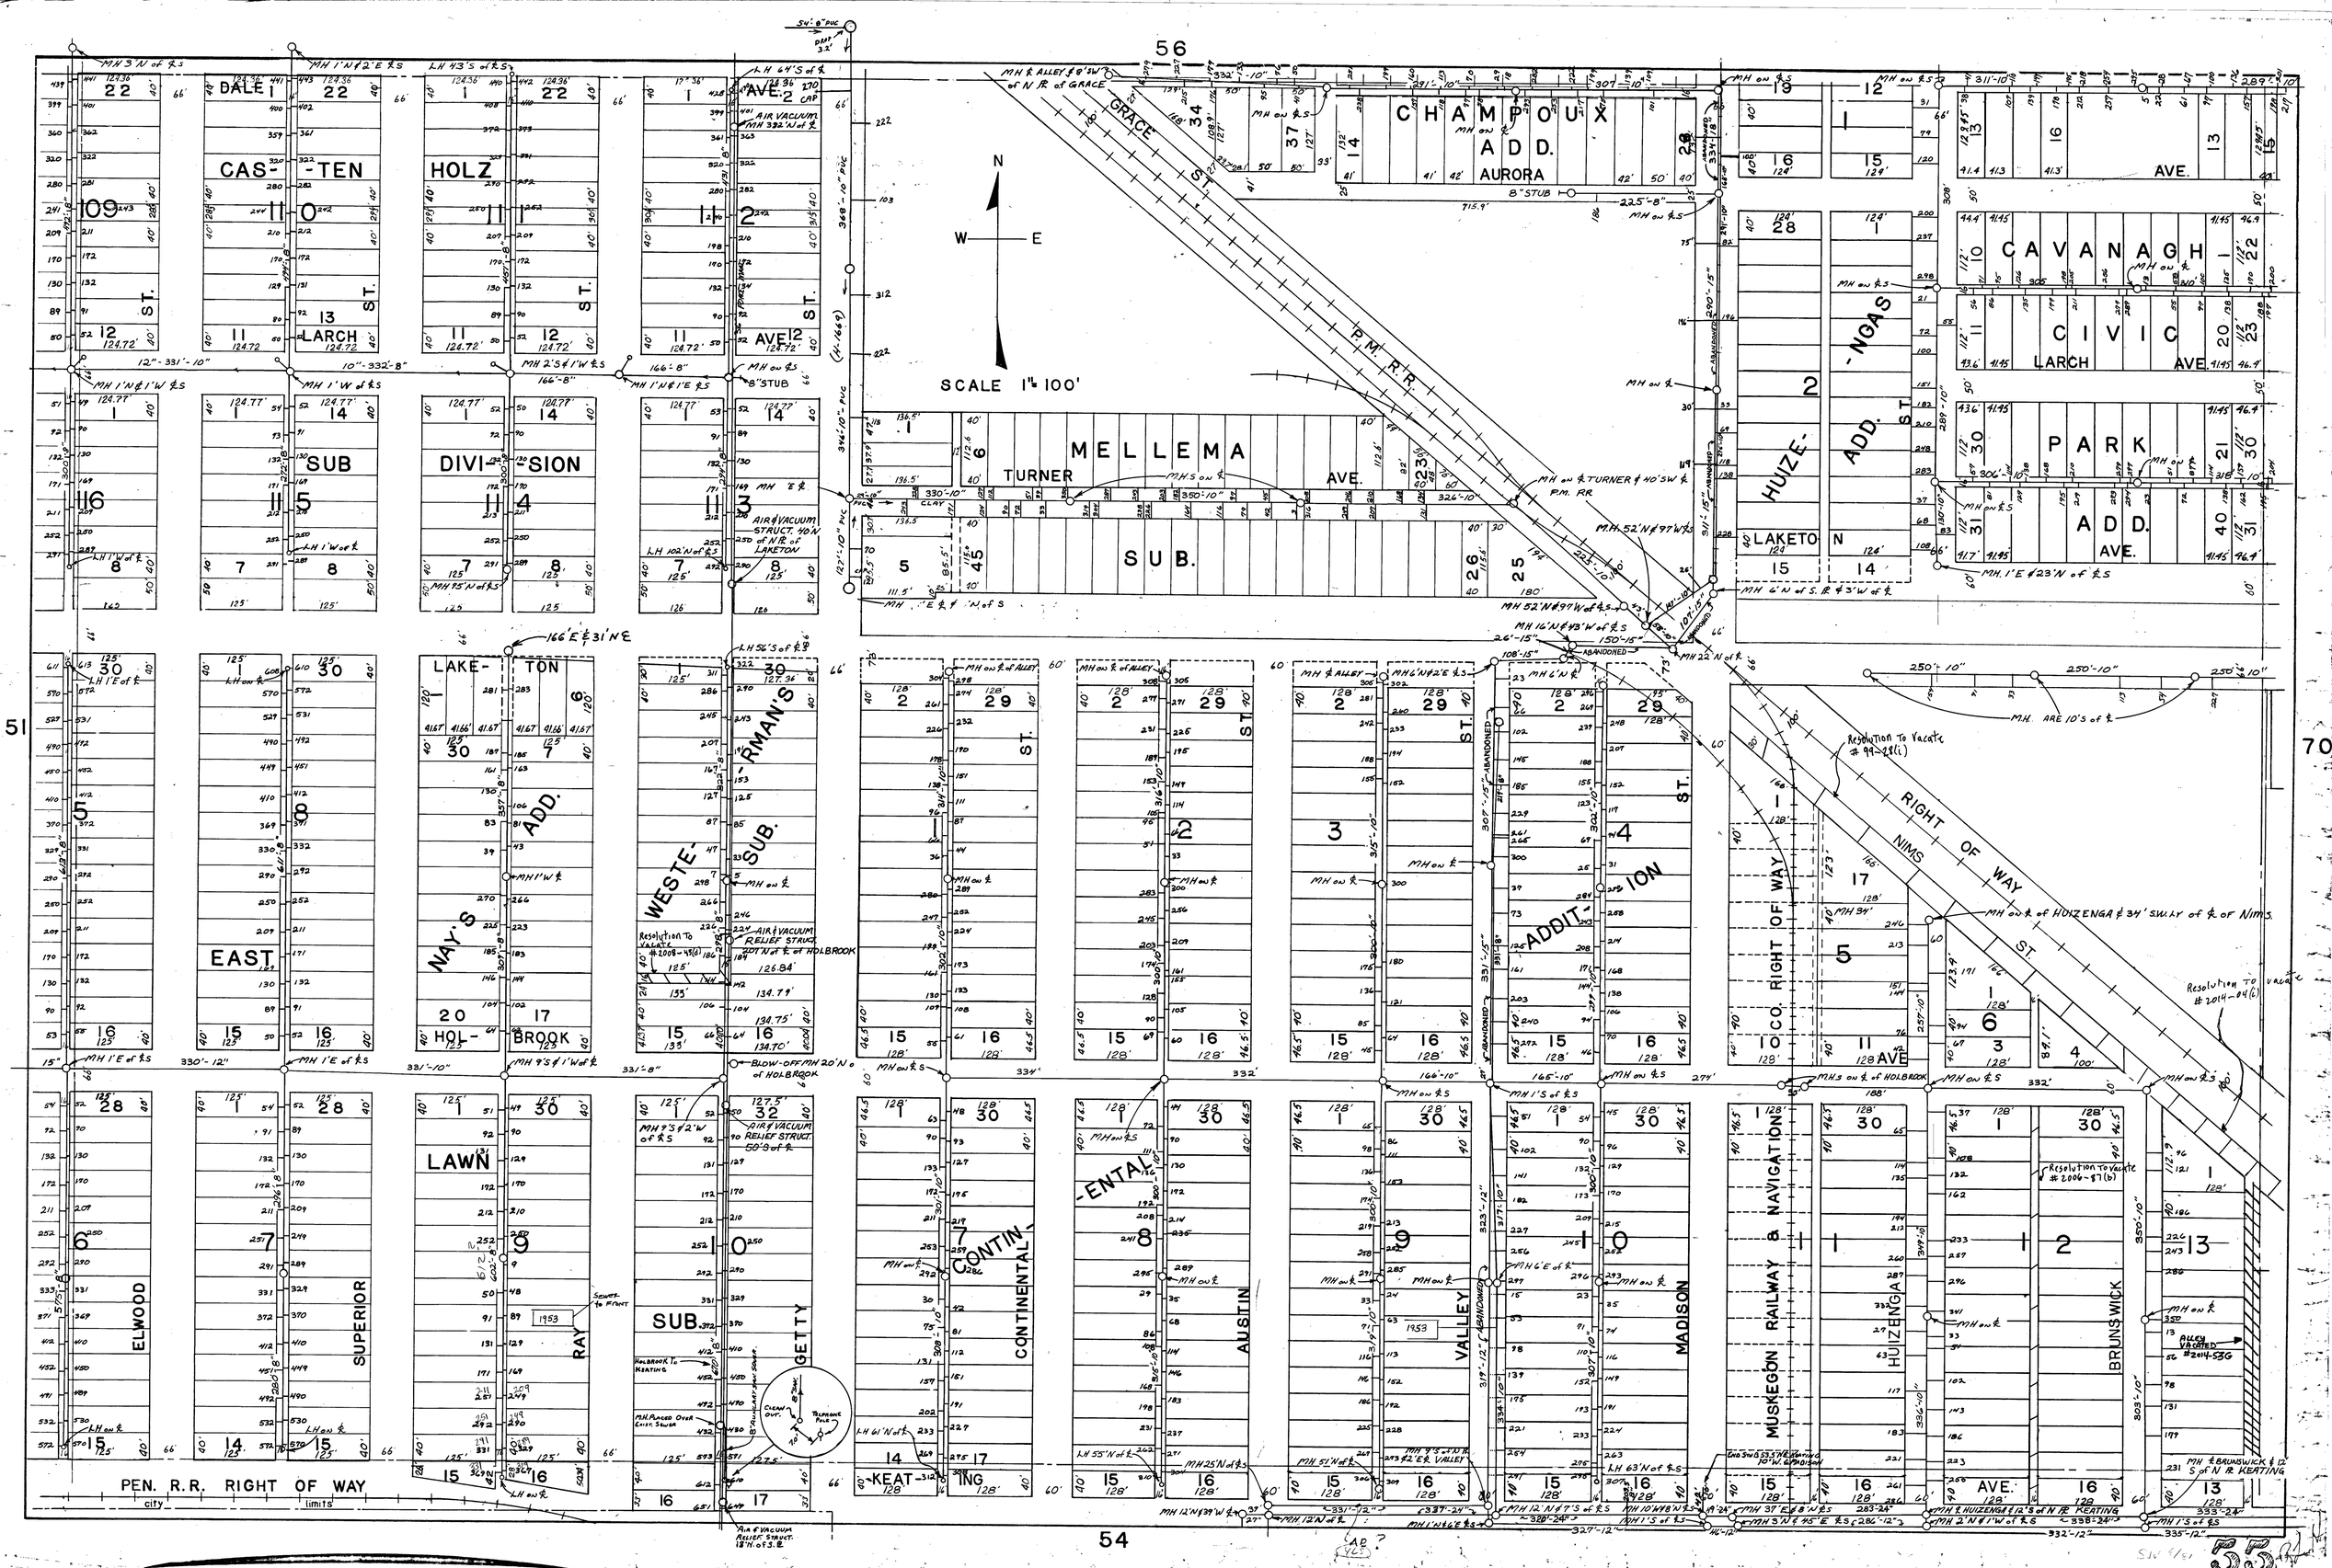
56
51
70
54
SCALE 1" = 100'
N
W
E
CHAMPOUX ADD. AURORA
CAVANAGH
CIVIC
PARK ADD.
MELLEMA SUB.
TURNER AVE.
P.M. R.R.
GRACE ST.
CASTEN SUB
HOLZ DIVISION
LARCH AVE.
LAKETON
LAKETON ADD.
HUIZENGA ADD.
WESTERMAN'S SUB.
NAYS ADD.
EAST HOLBROOK
LAWN
GETTY
RAY
SUPERIOR
ELWOOD
CONTINENTAL SUB.
CONTINENTAL ADDITION
AUSTIN
VALLEY
MADISON
MUSKEGON RAILWAY & NAVIGATION CO. RIGHT OF WAY
HUIZENGA
BRUNSWICK
NIMS ST.
RIGHT OF WAY
PEN. R.R. RIGHT OF WAY
city limits
KEATING
Resolution To Vacate #99-28(i)
Resolution To Vacate #2014-04(b)
Resolution To Vacate #2006-87(b)
ALLEY VACATED #2014-536