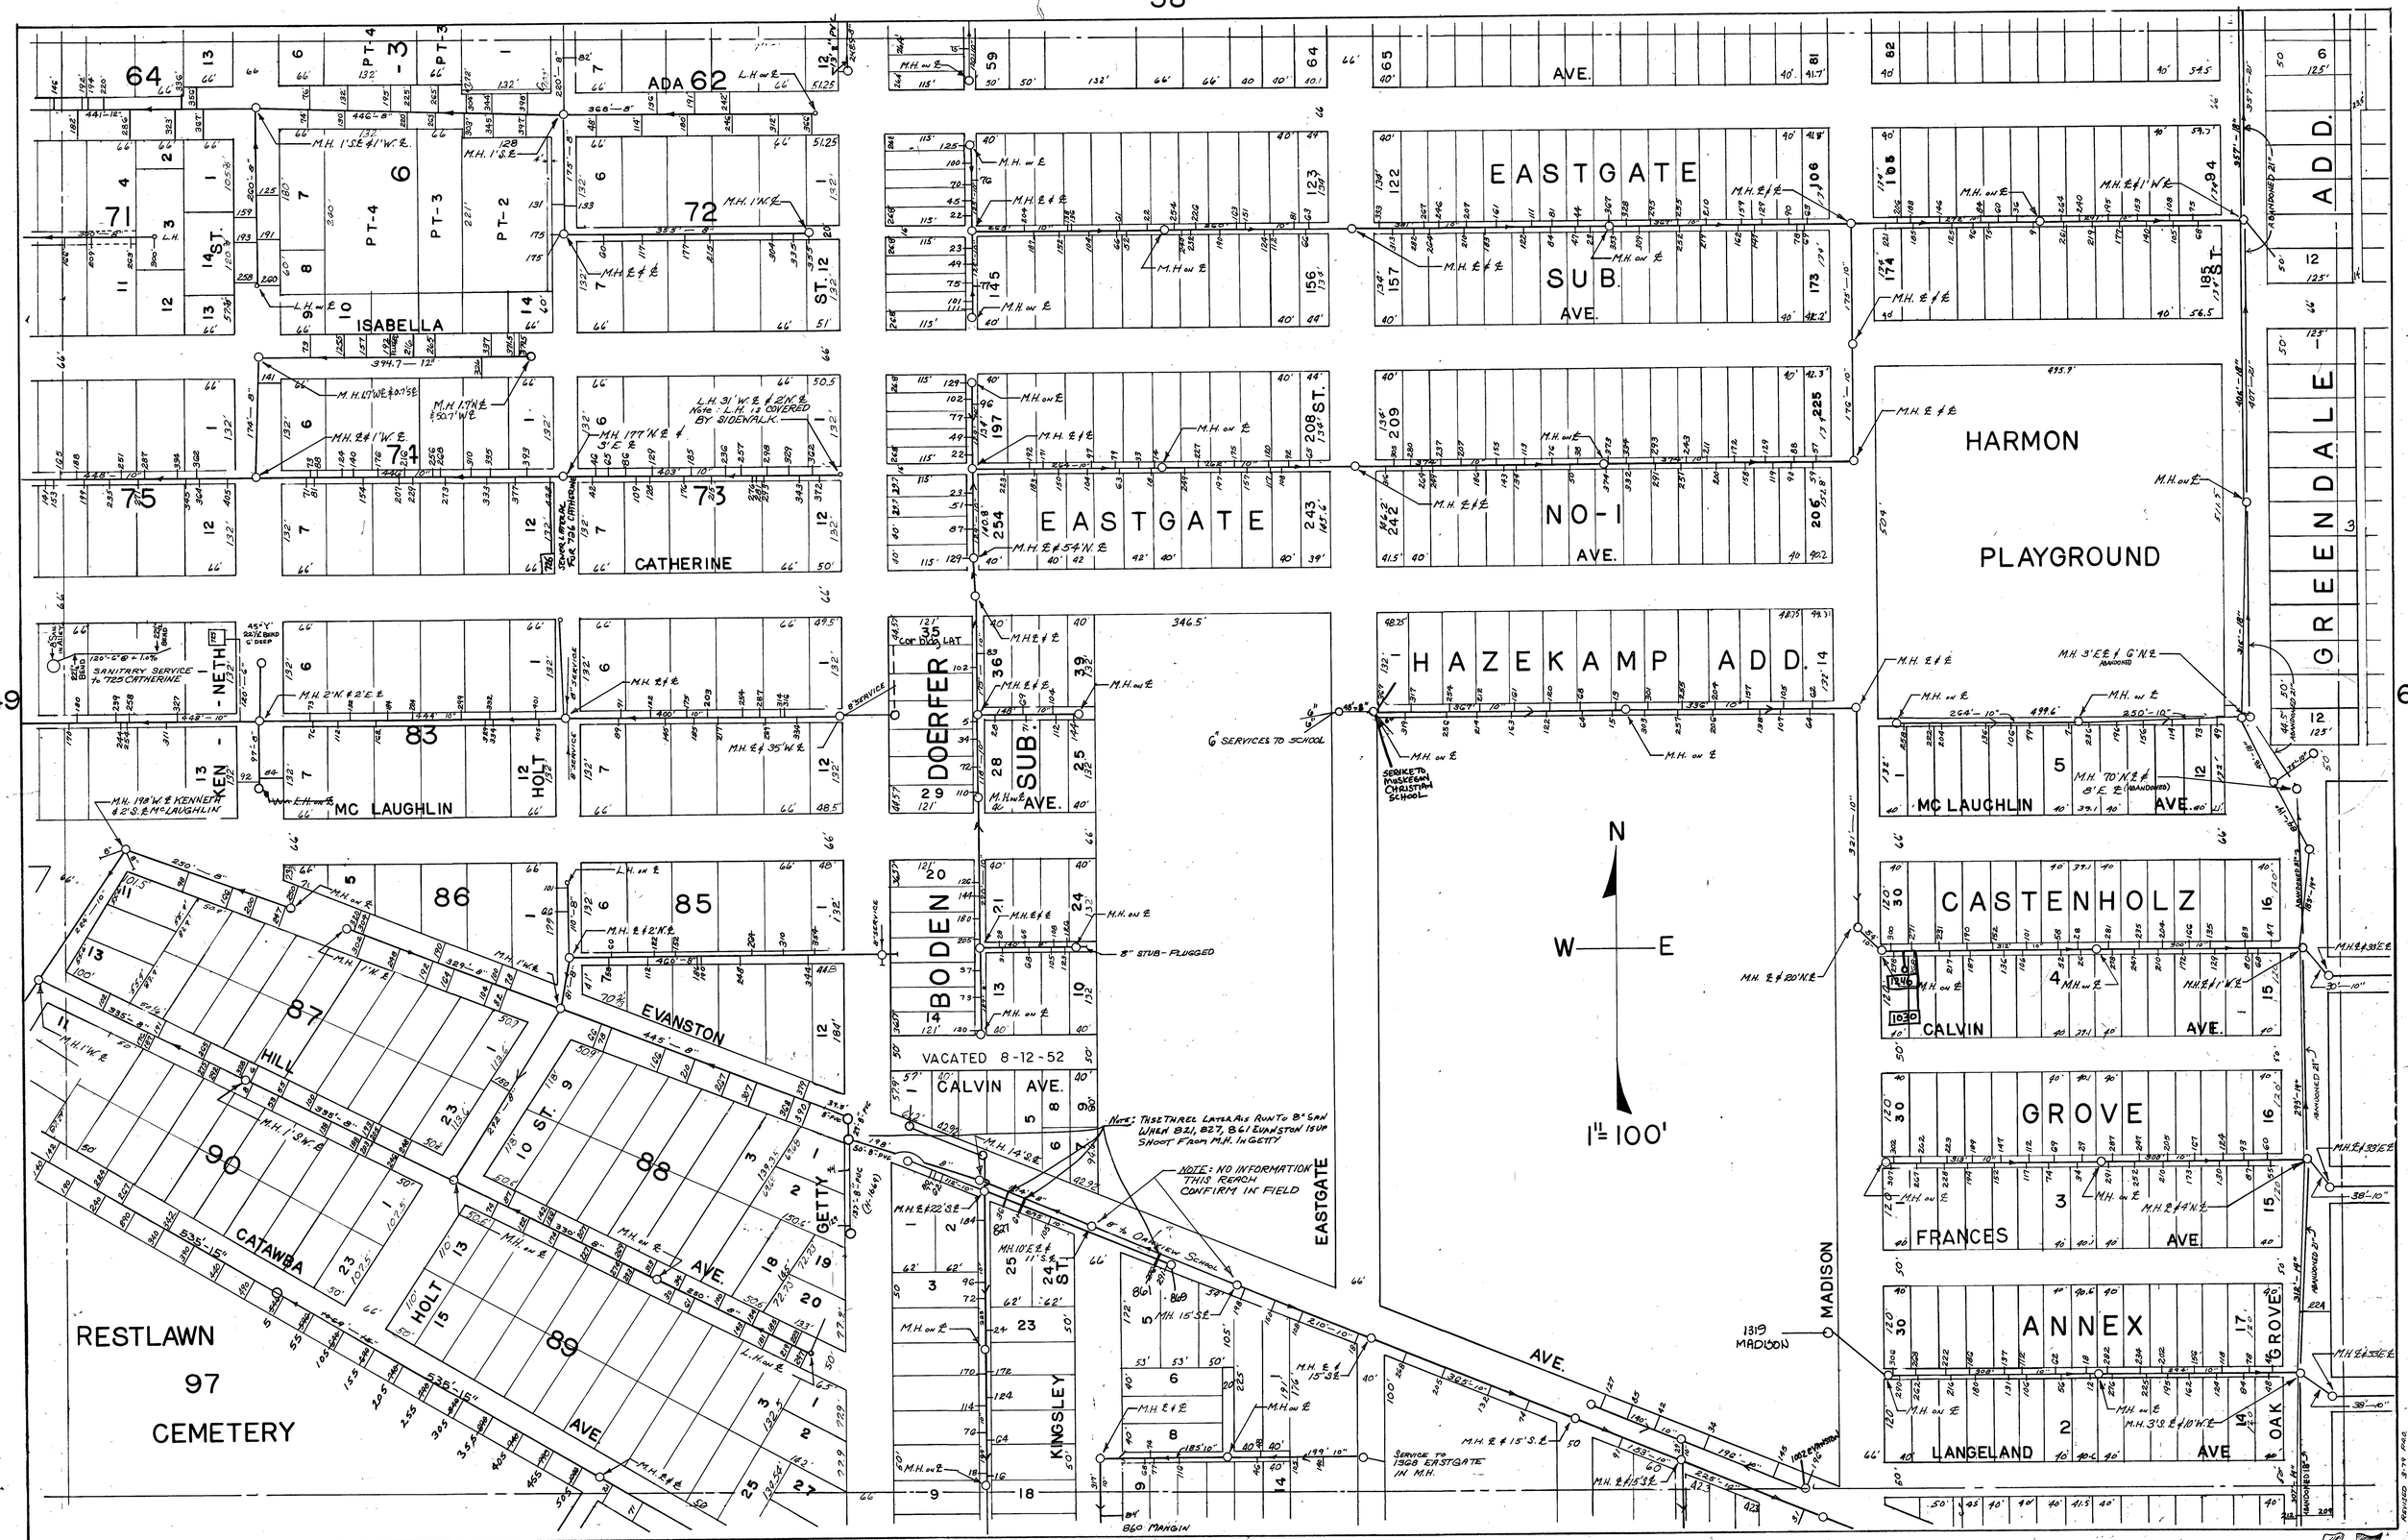
ISABELLA
EASTGATE SUB.
EASTGATE NO-1
HARMON PLAYGROUND
GREENDALE ADD.
CATHERINE
HAZEKAMP ADD.
DOERFER SUB.
KENNETH
MC LAUGHLIN
HOLT
BODEN
CASTENHOLZ
CALVIN
GROVE
FRANCES
ANNEX
LANGELAND
OAK GROVE
HILL
EVANSTON
GETTY
CATAWBA
KINGSLEY
EASTGATE
MADISON
RESTLAWN
97
CEMETERY
N
W
E
1" = 100'
SANITARY SERVICE to 725 CATHERINE
6" SERVICES TO SCHOOL
SERVICE TO HASKERN CHRISTIAN SCHOOL
8" STUB - PLUGGED
VACATED 8-12-52
NOTE: THESE THREE LATERALS RUN TO 8" SAN WHEN 821, 827, & 861 EVANSTON ISUP SHOOT FROM M.H. IN GETTY
NOTE: NO INFORMATION THIS REACH CONFIRM IN FIELD
SERVICE TO 1328 EASTGATE IN M.H.
1319 MADISON
860 MARGIN