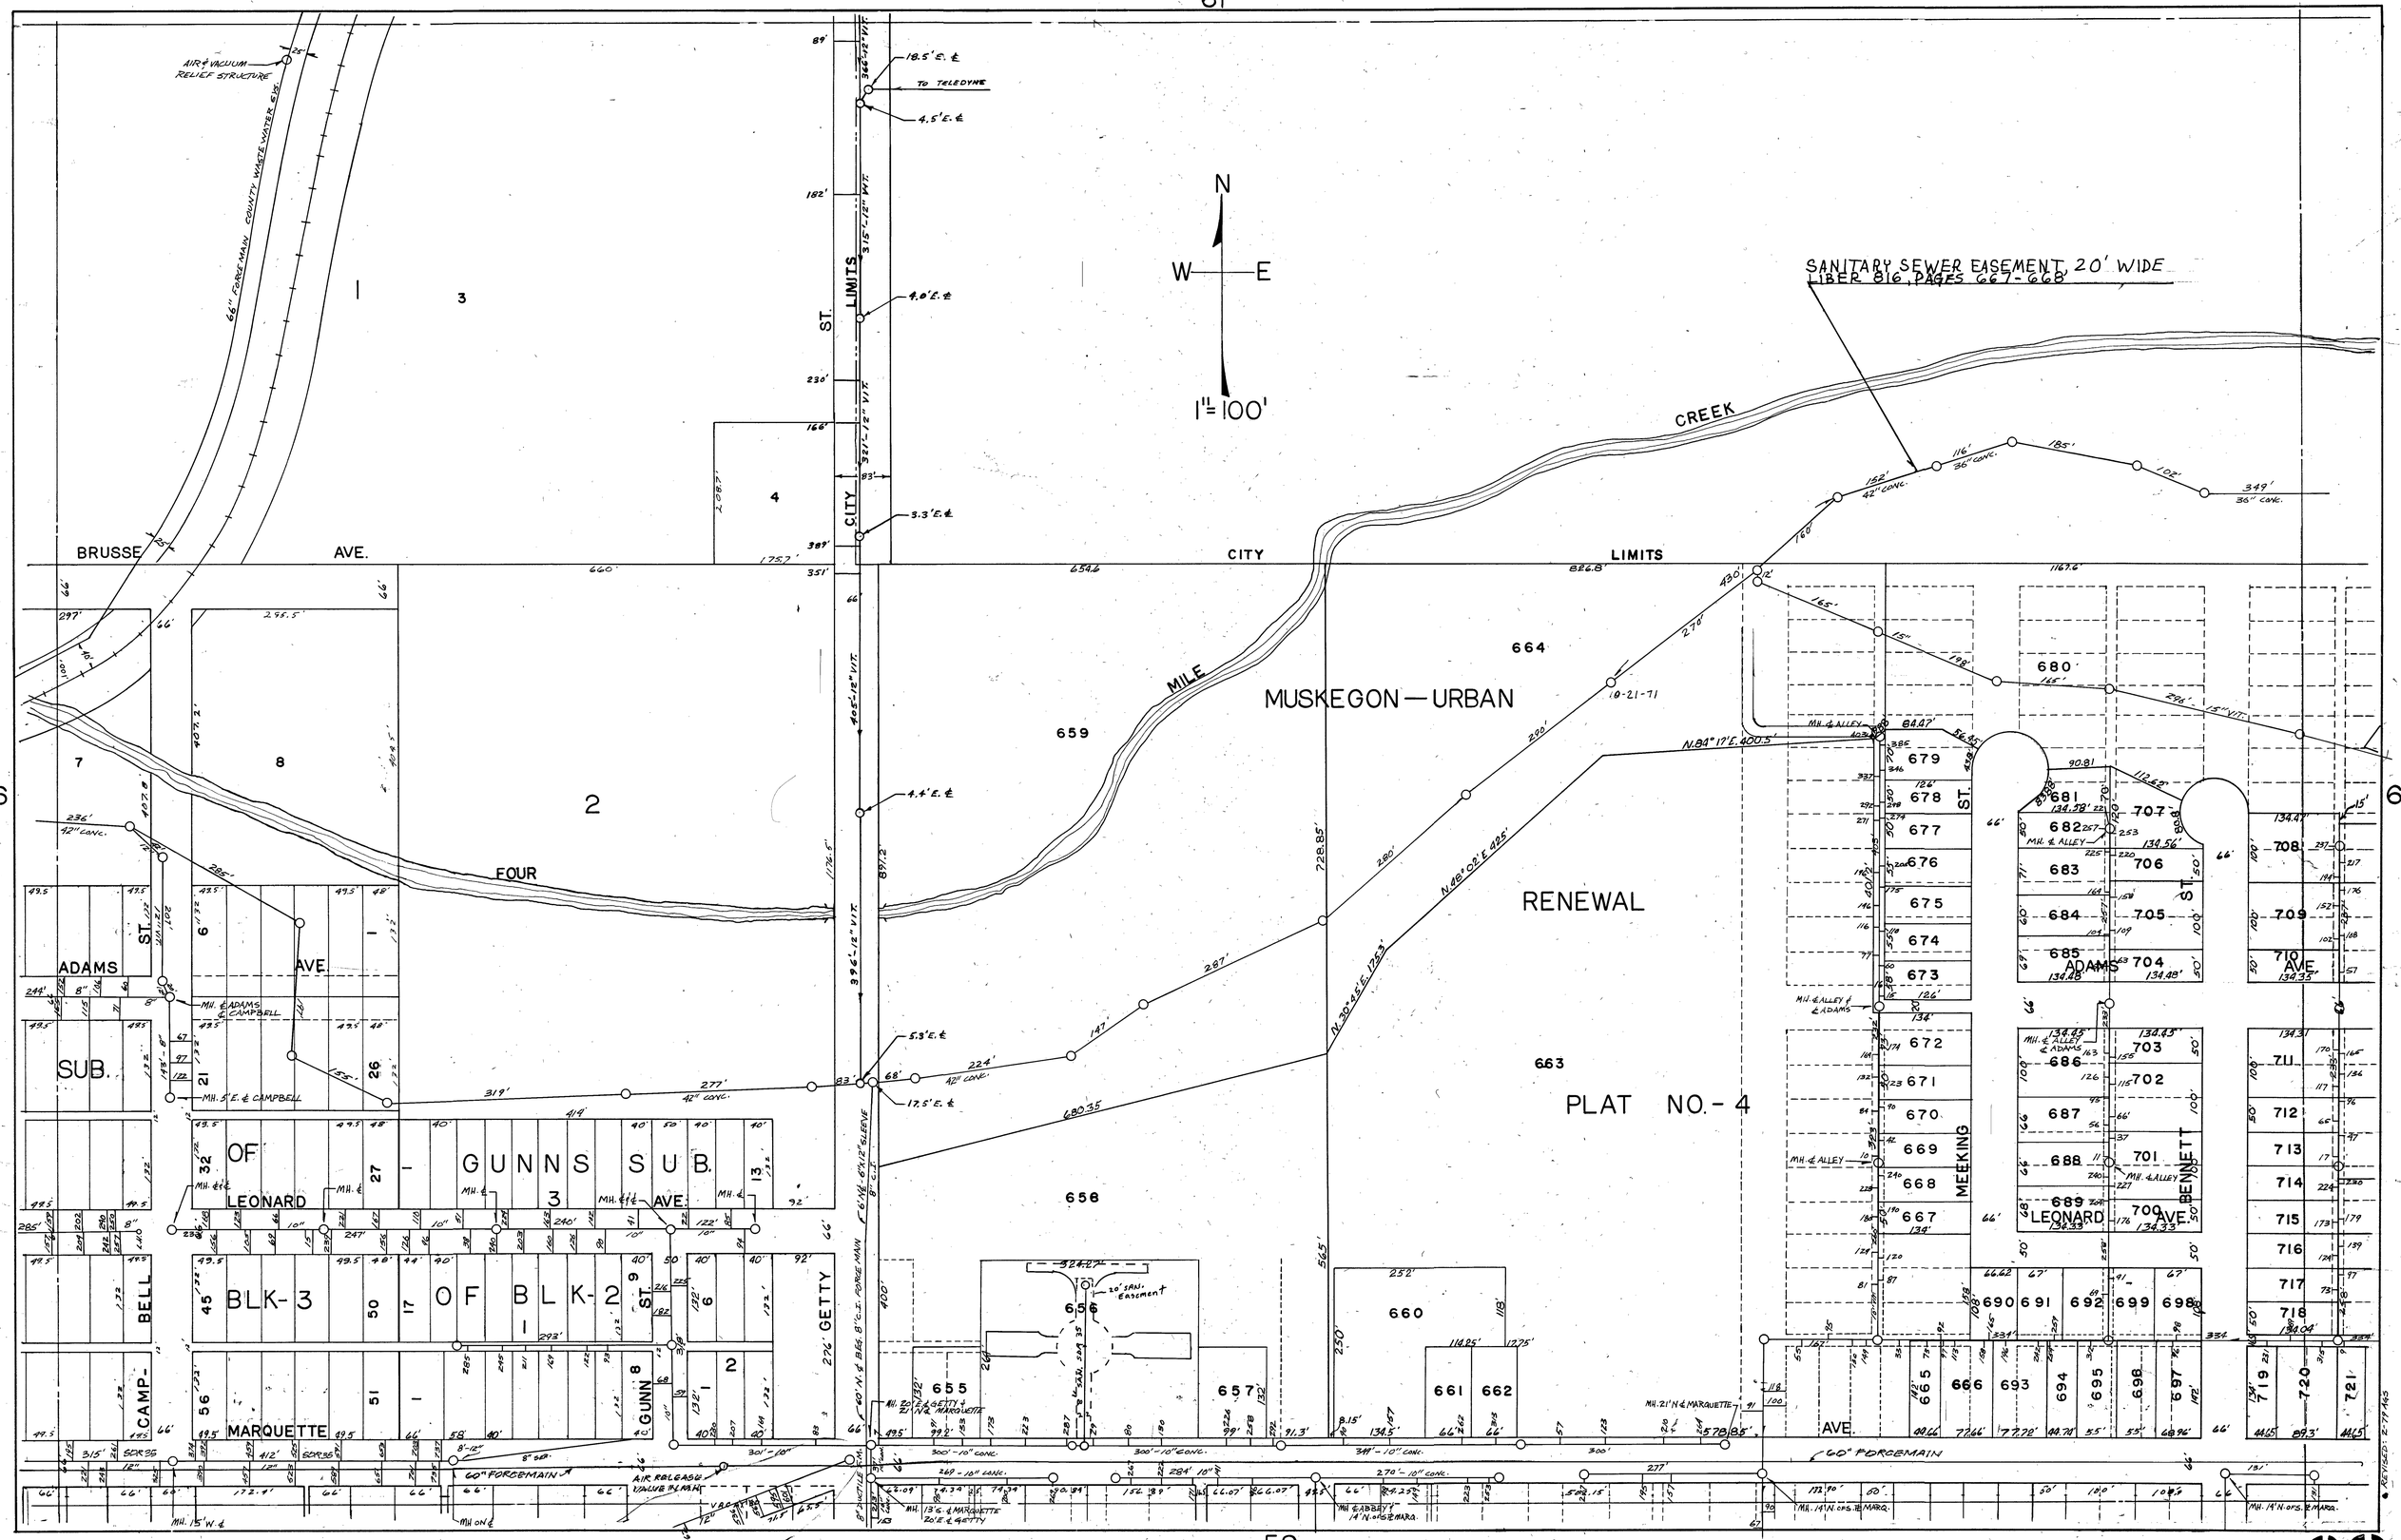
N
W
E
1" = 100'
AIR & VACUUM RELIEF STRUCTURE
66" FOREMAN COUNTY WASTE WATER
BRUSSE AVE.
CITY LIMITS
ST.
SANITARY SEWER EASEMENT 20' WIDE
LIBER 816, PAGES 667-668
CREEK
MILE
FOUR
MUSKEGON — URBAN
RENEWAL
PLAT NO. - 4
ADAMS ST.
SUB.
OF GUNNS SUB.
LEONARD AVE.
BLK-3 OF BLK-2
BELL
CAMP-
MARQUETTE
GUNN
GETTY
MEEKING
BENNETT
60" FOREMAIN
AIR RELEASE & VALVE IN MAN
20' SAN. Easement
REVISED: 2-19-65