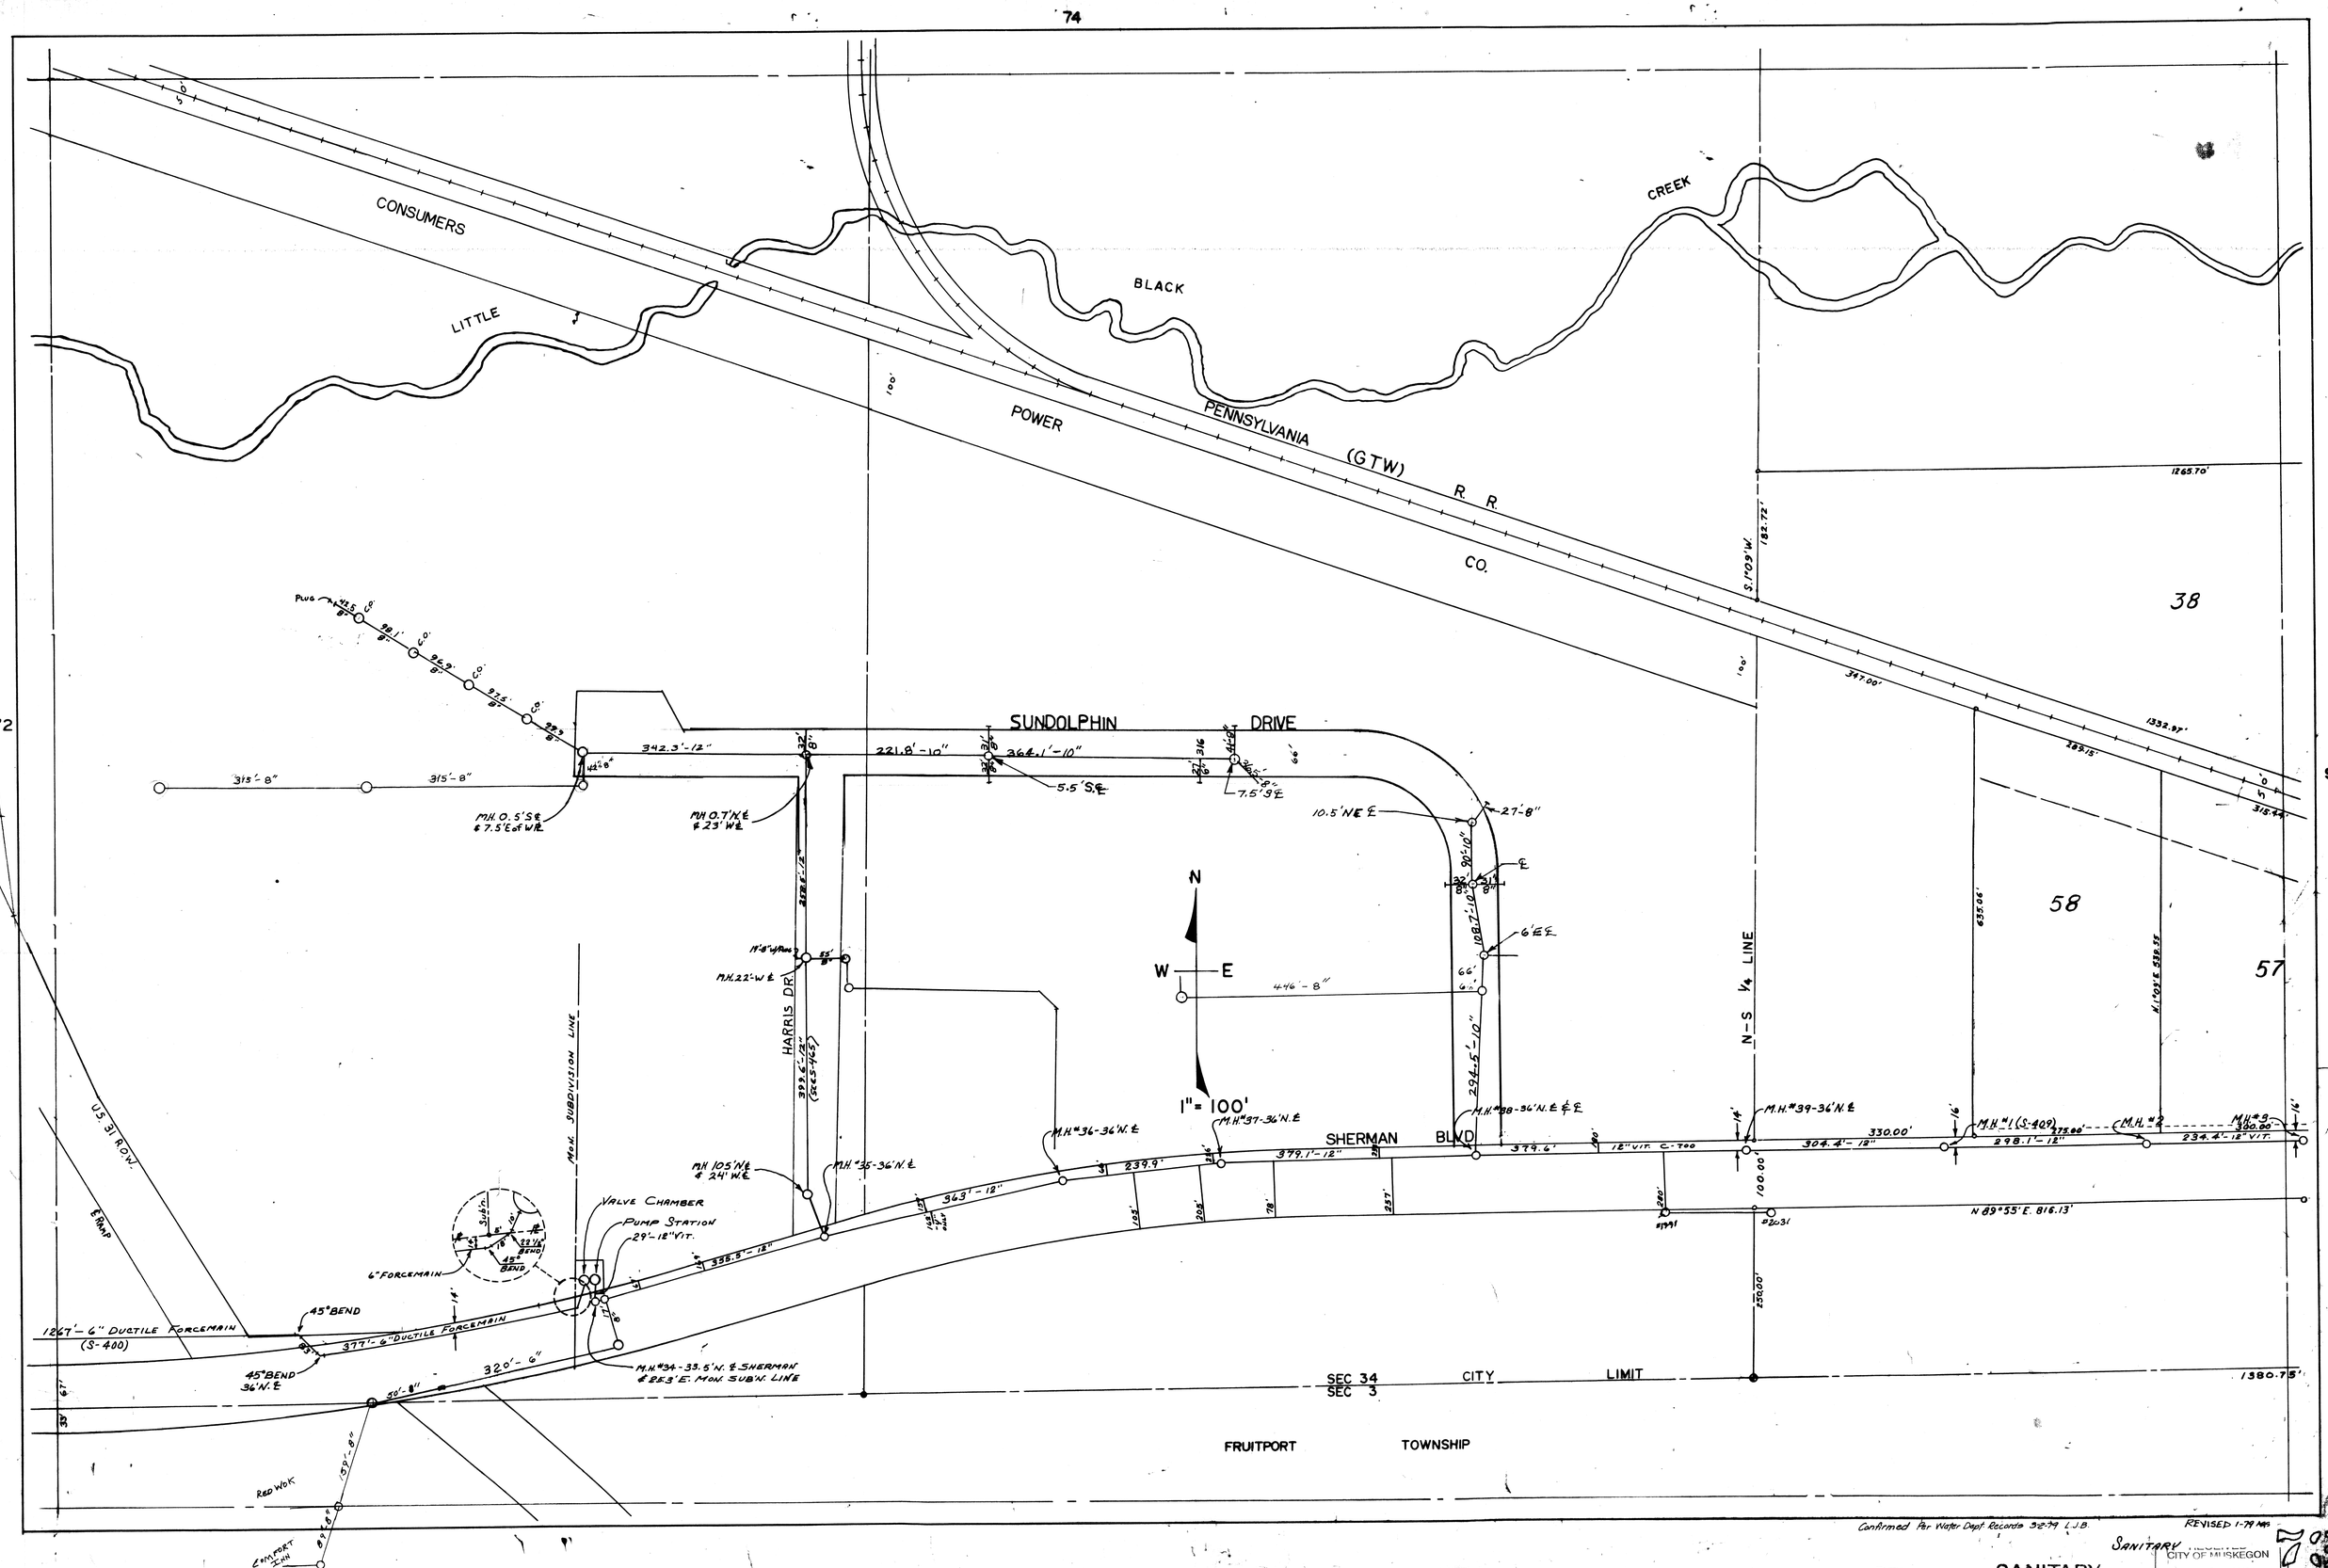

Confirmed Per Water Dept Records 3-2-79 L.J.B.

REVISED 1-79 MG

SANITARY

REVISED SANITARY

CITY OF MUSKEGON
FEB 01 2012
ENGINEERING DEPARTMENT